



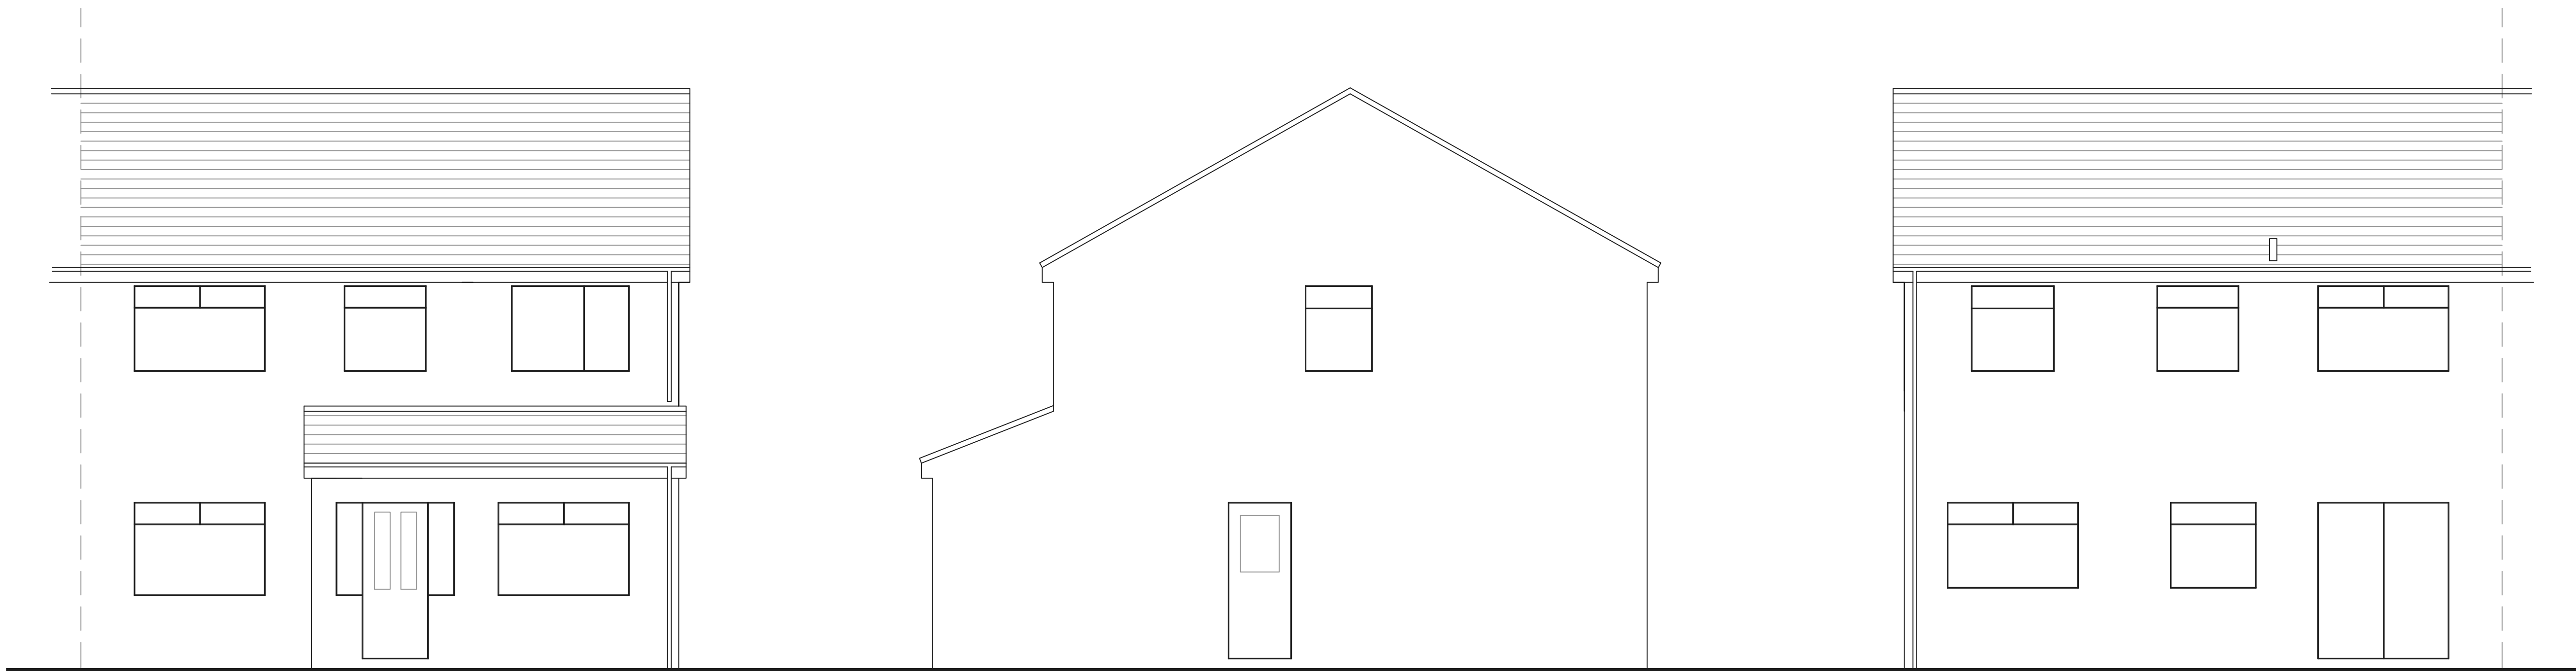


Proposed Front Elevation

Proposed Side Elevation


Proposed Rear Elevation

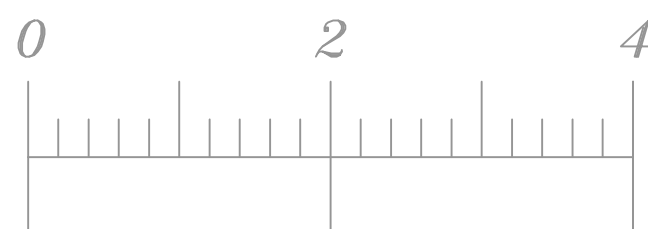

Scale Bar (m)

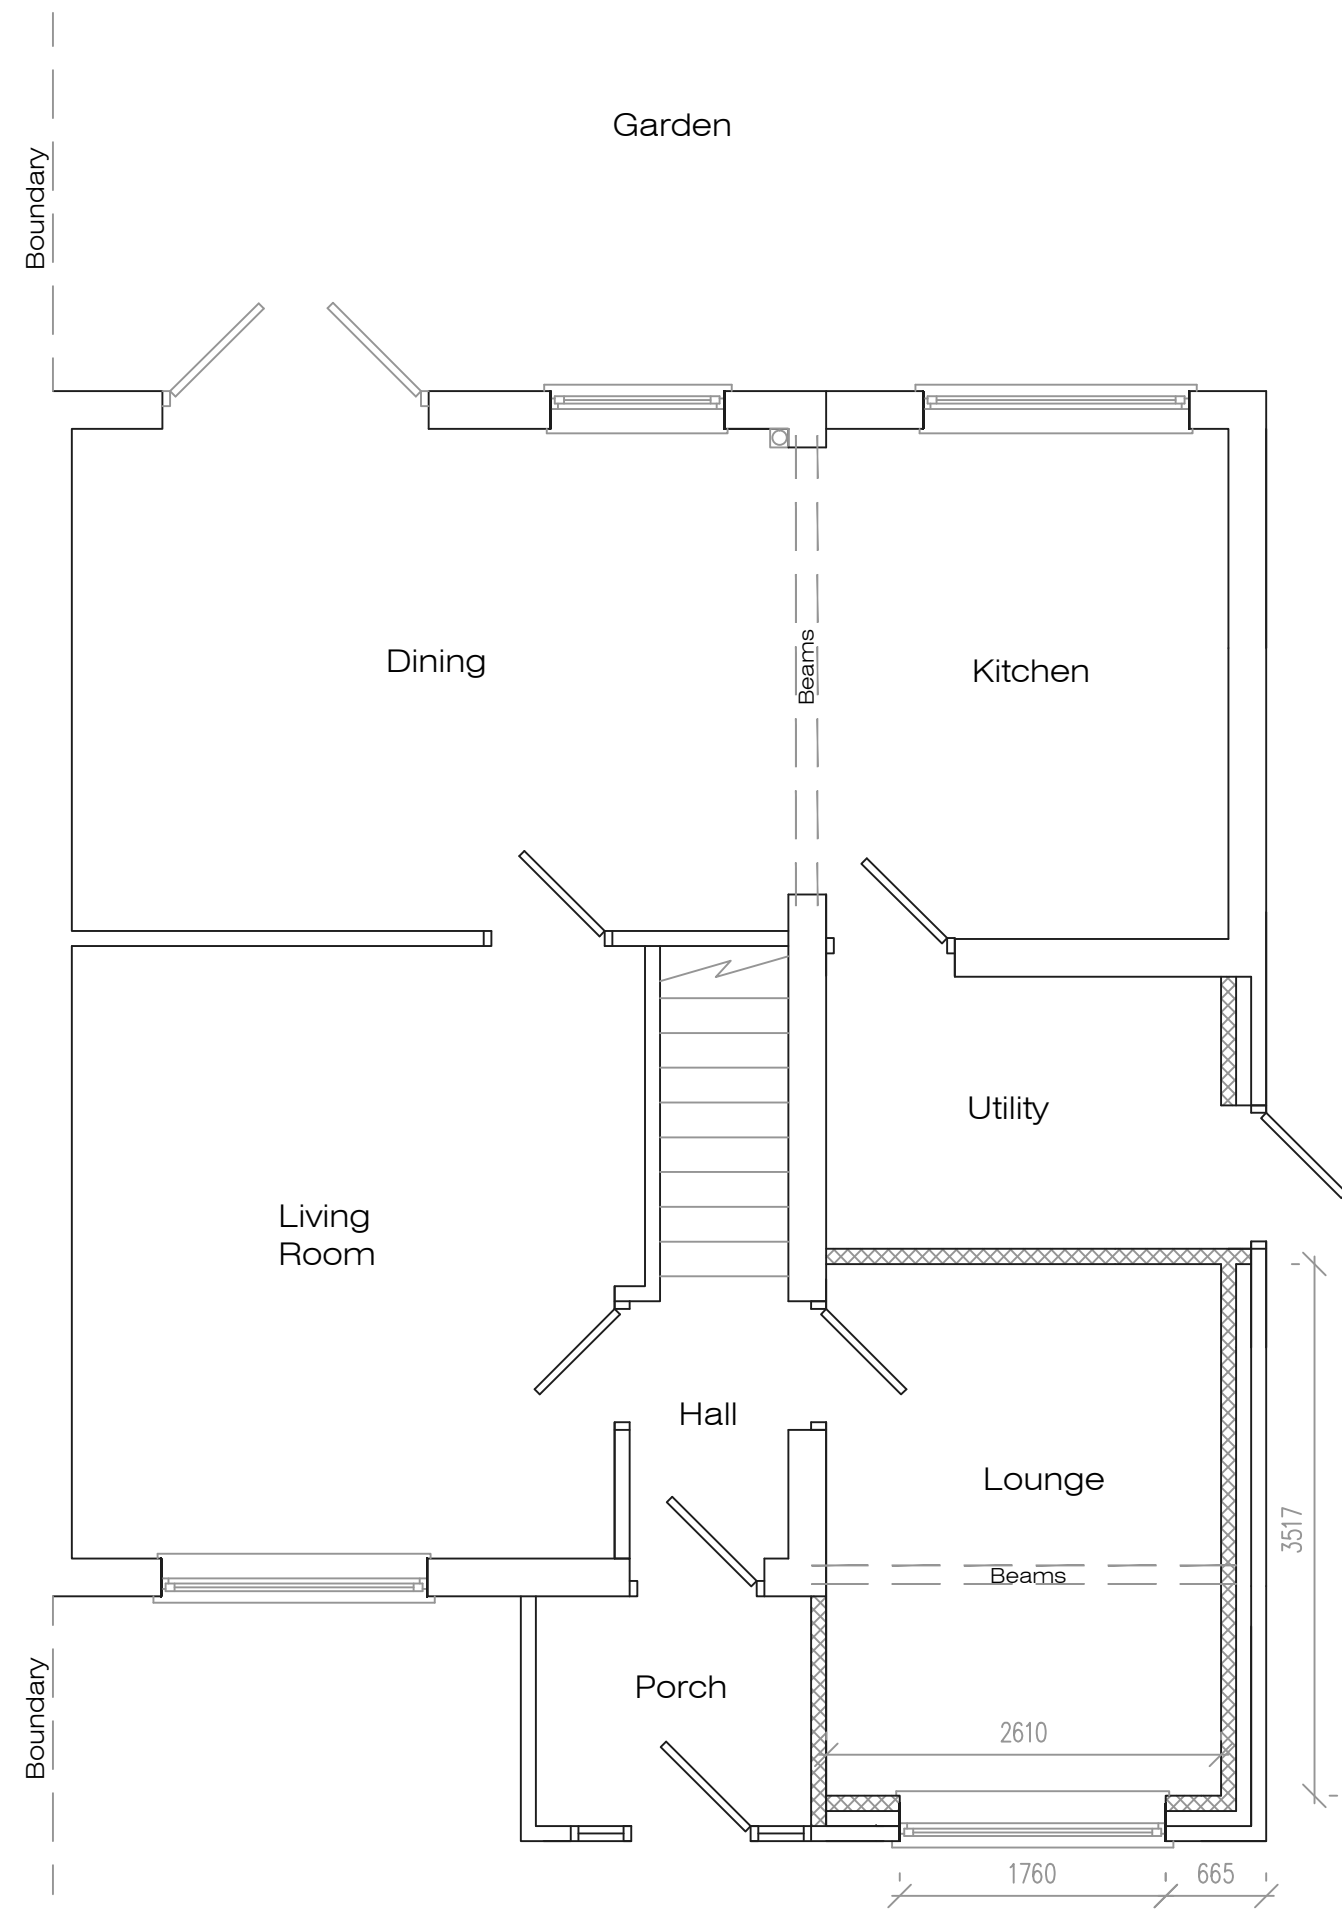

Proposed Ground Floor Plan

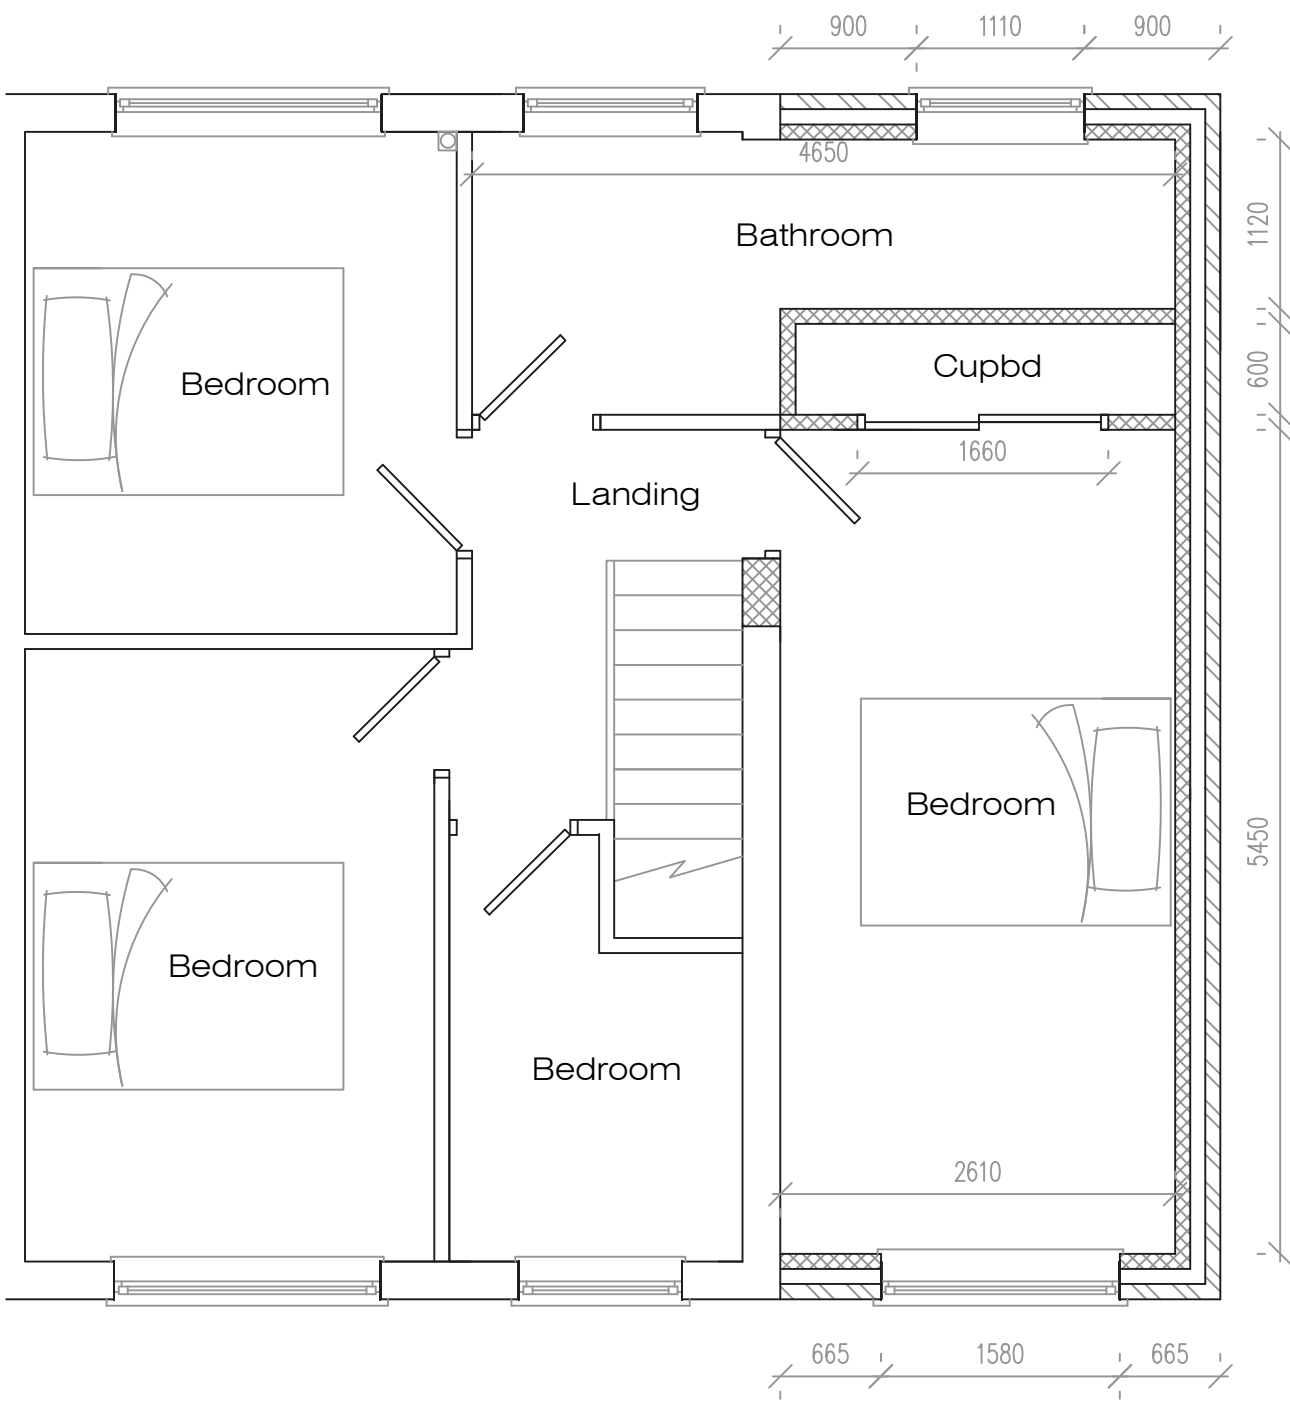

Proposed First Floor Plan

Address			
23 Kelso Close, L33			
Job Title			
First floor side extension works and new front boundary fence			
Drawing title			
Proposed Plans			
Chkd	Appvd	date	scale
		April '23	1:50/1:100
		● A1	Dwg No.
			002