




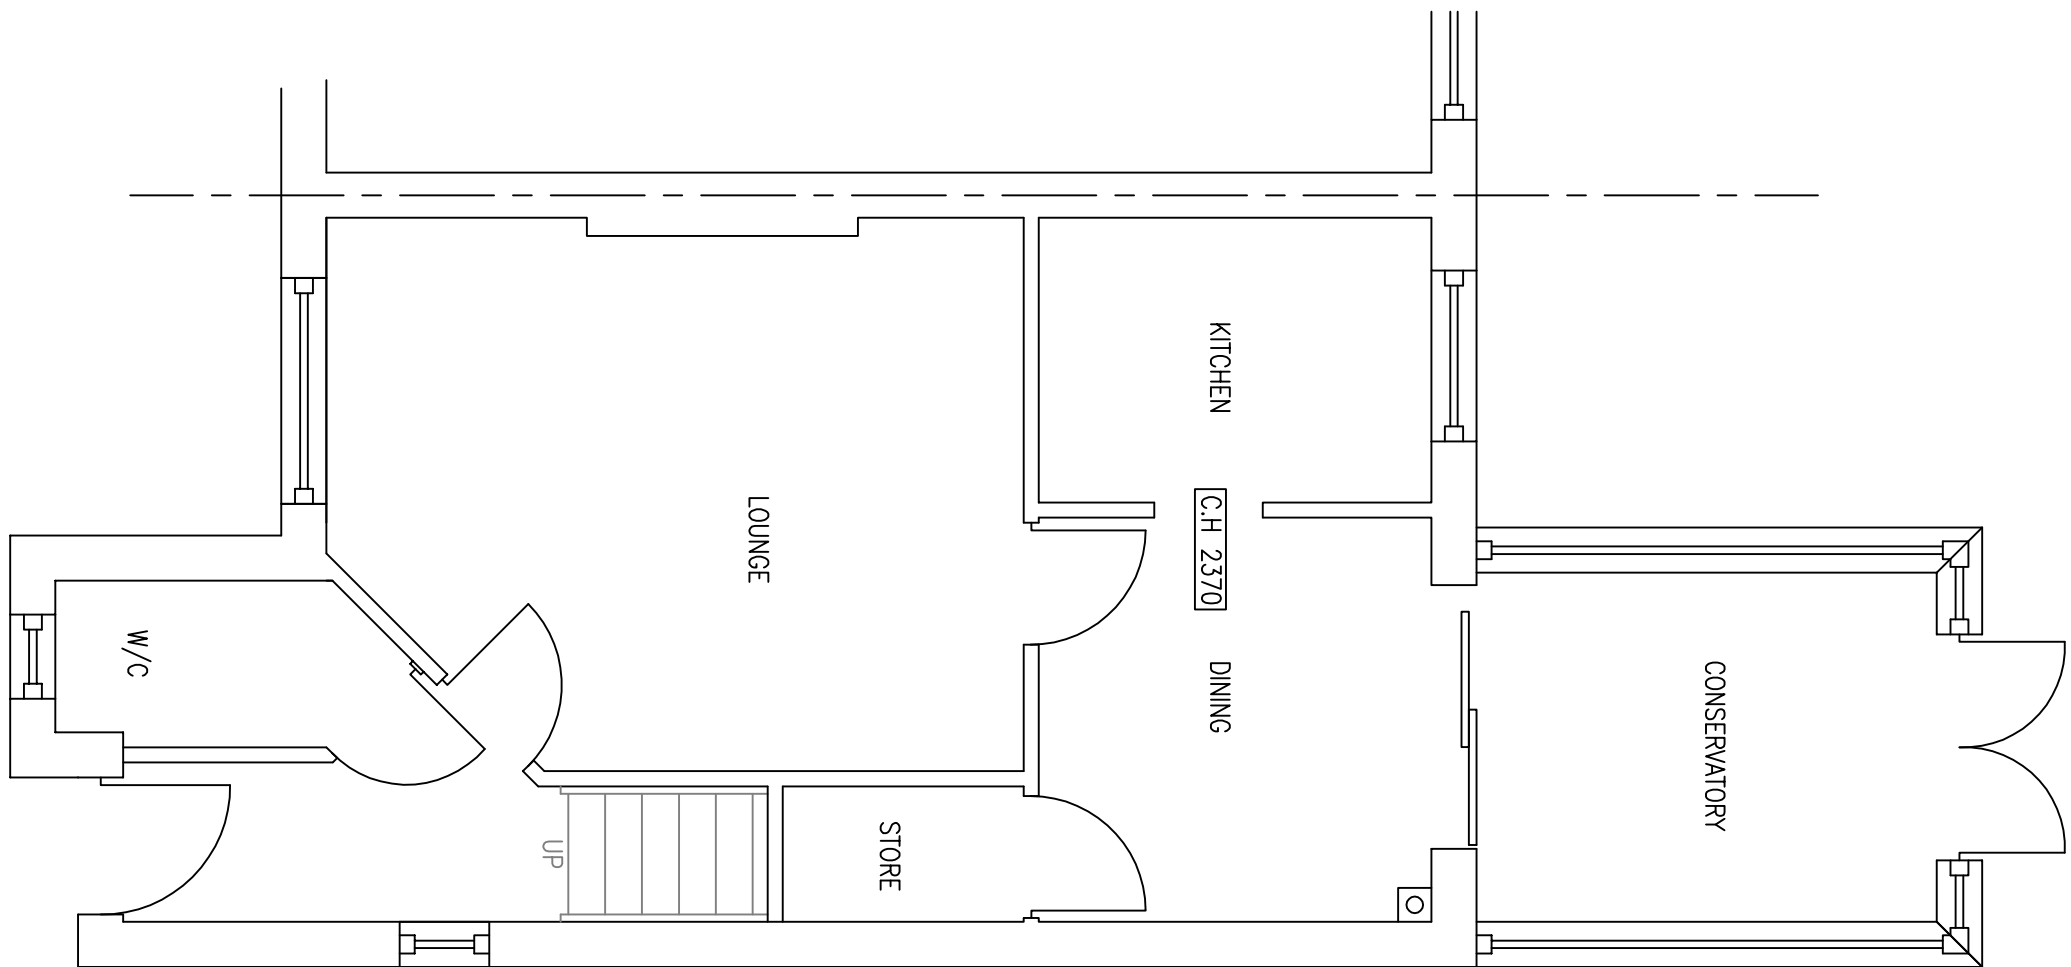


GROUND FLOOR PLAN.

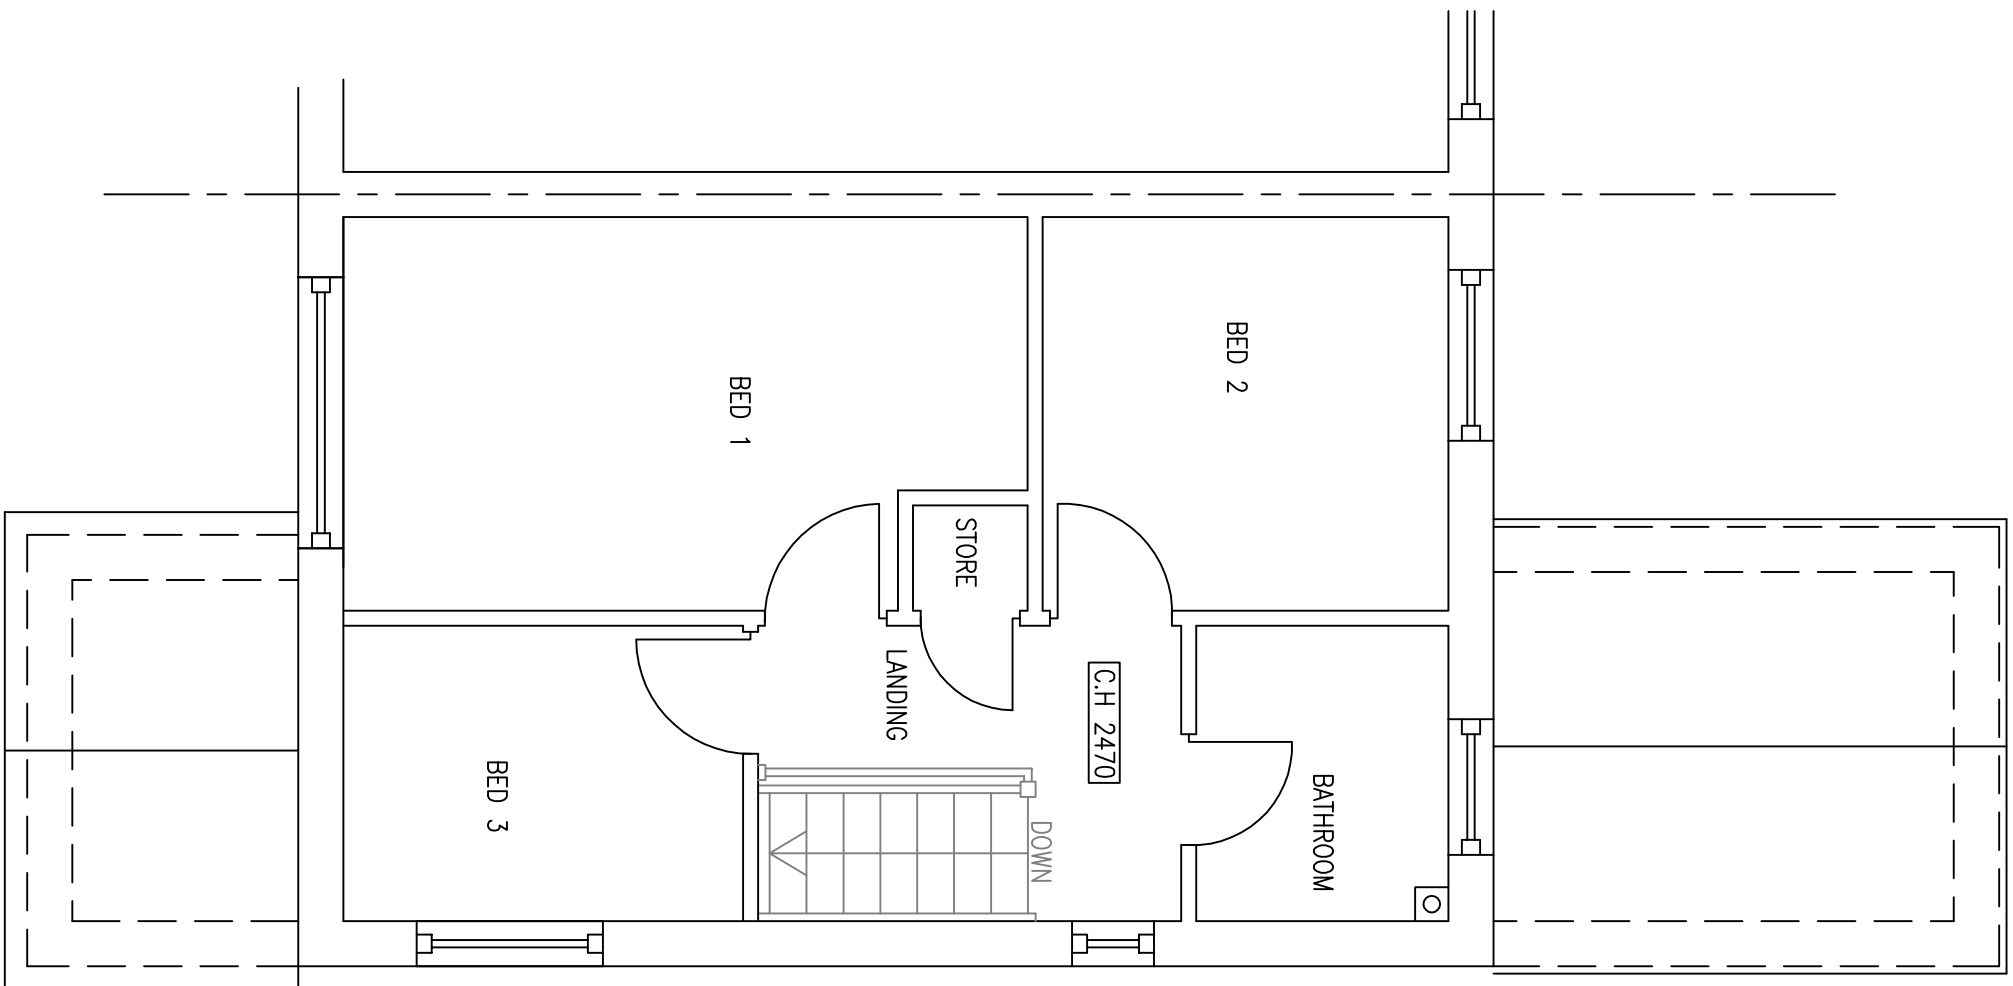


FIRST FLOOR PLAN.

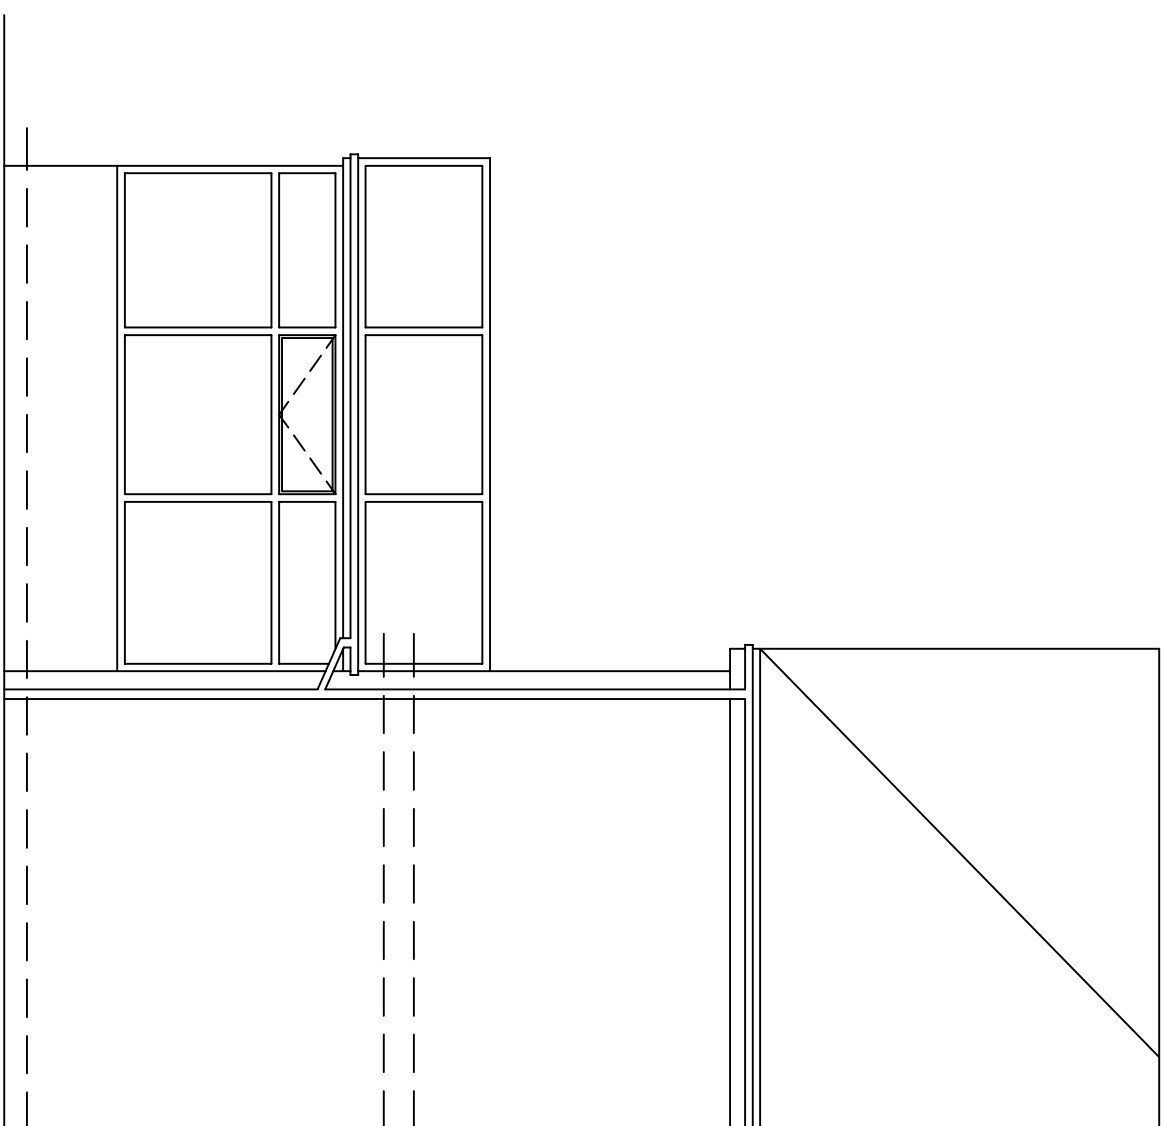


SIDE ELEVATION. No 50

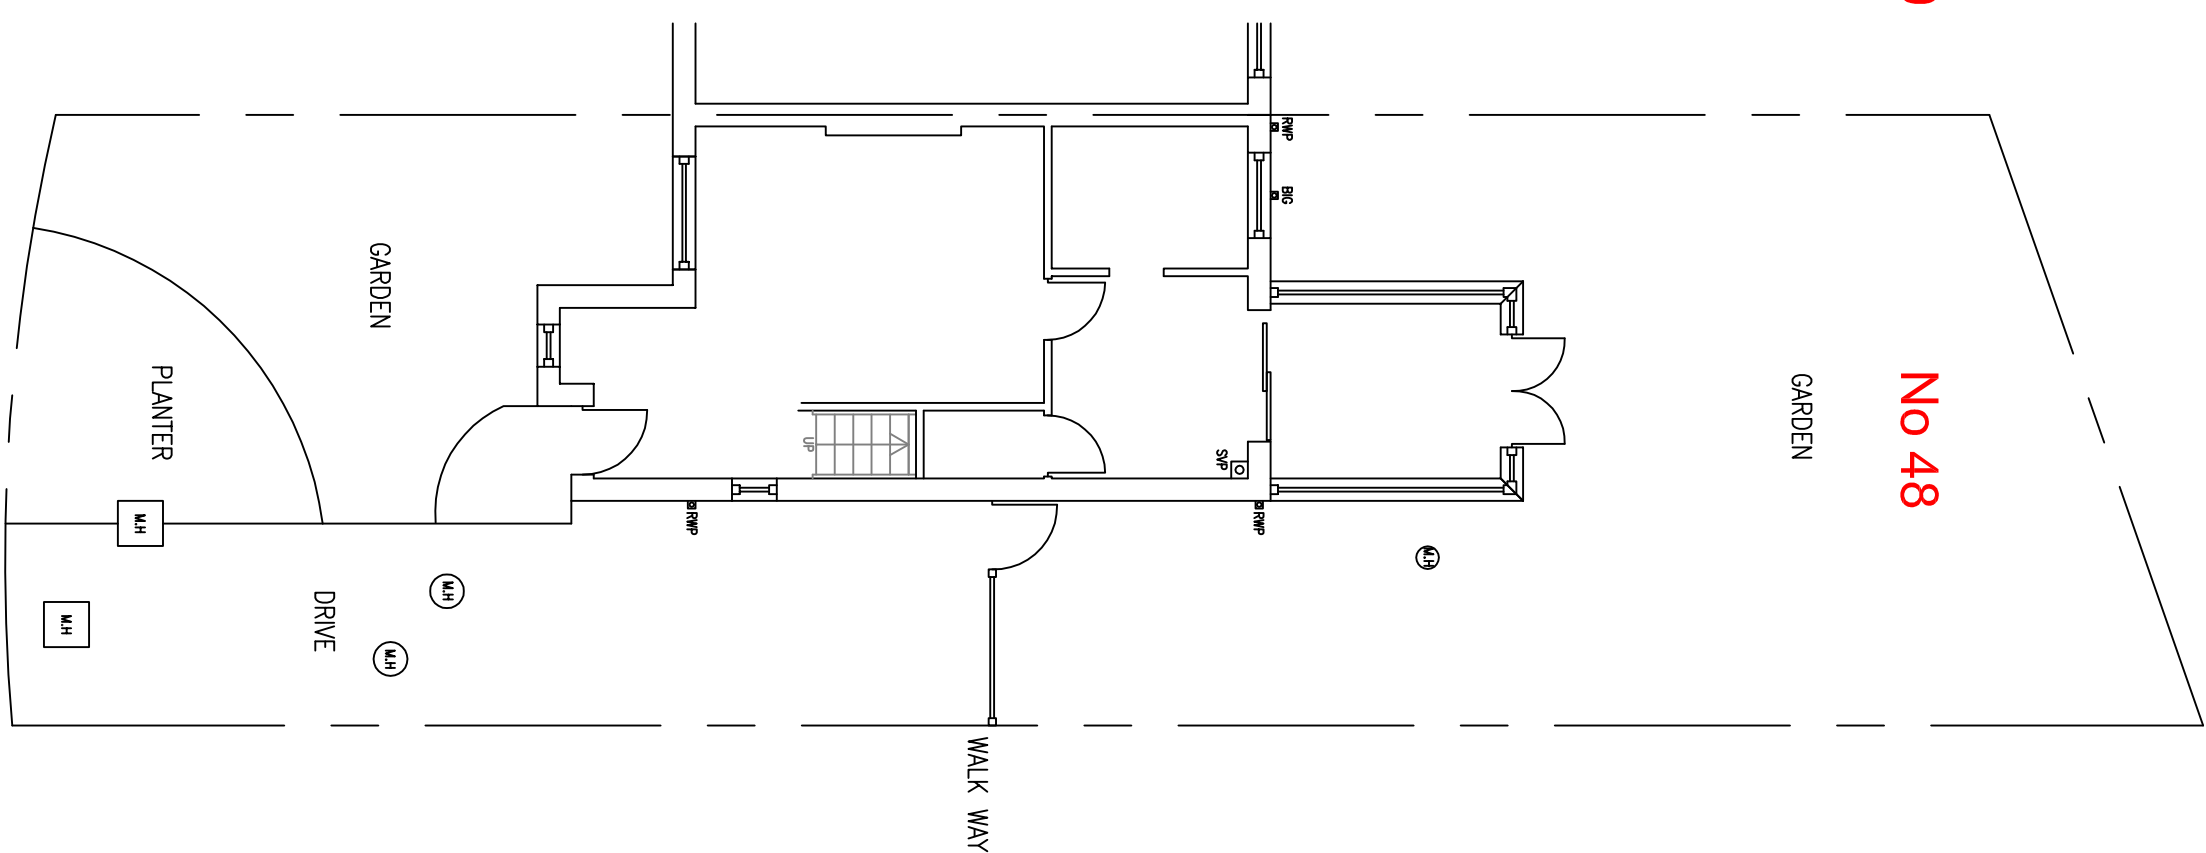


SITE PLAN. 1:100

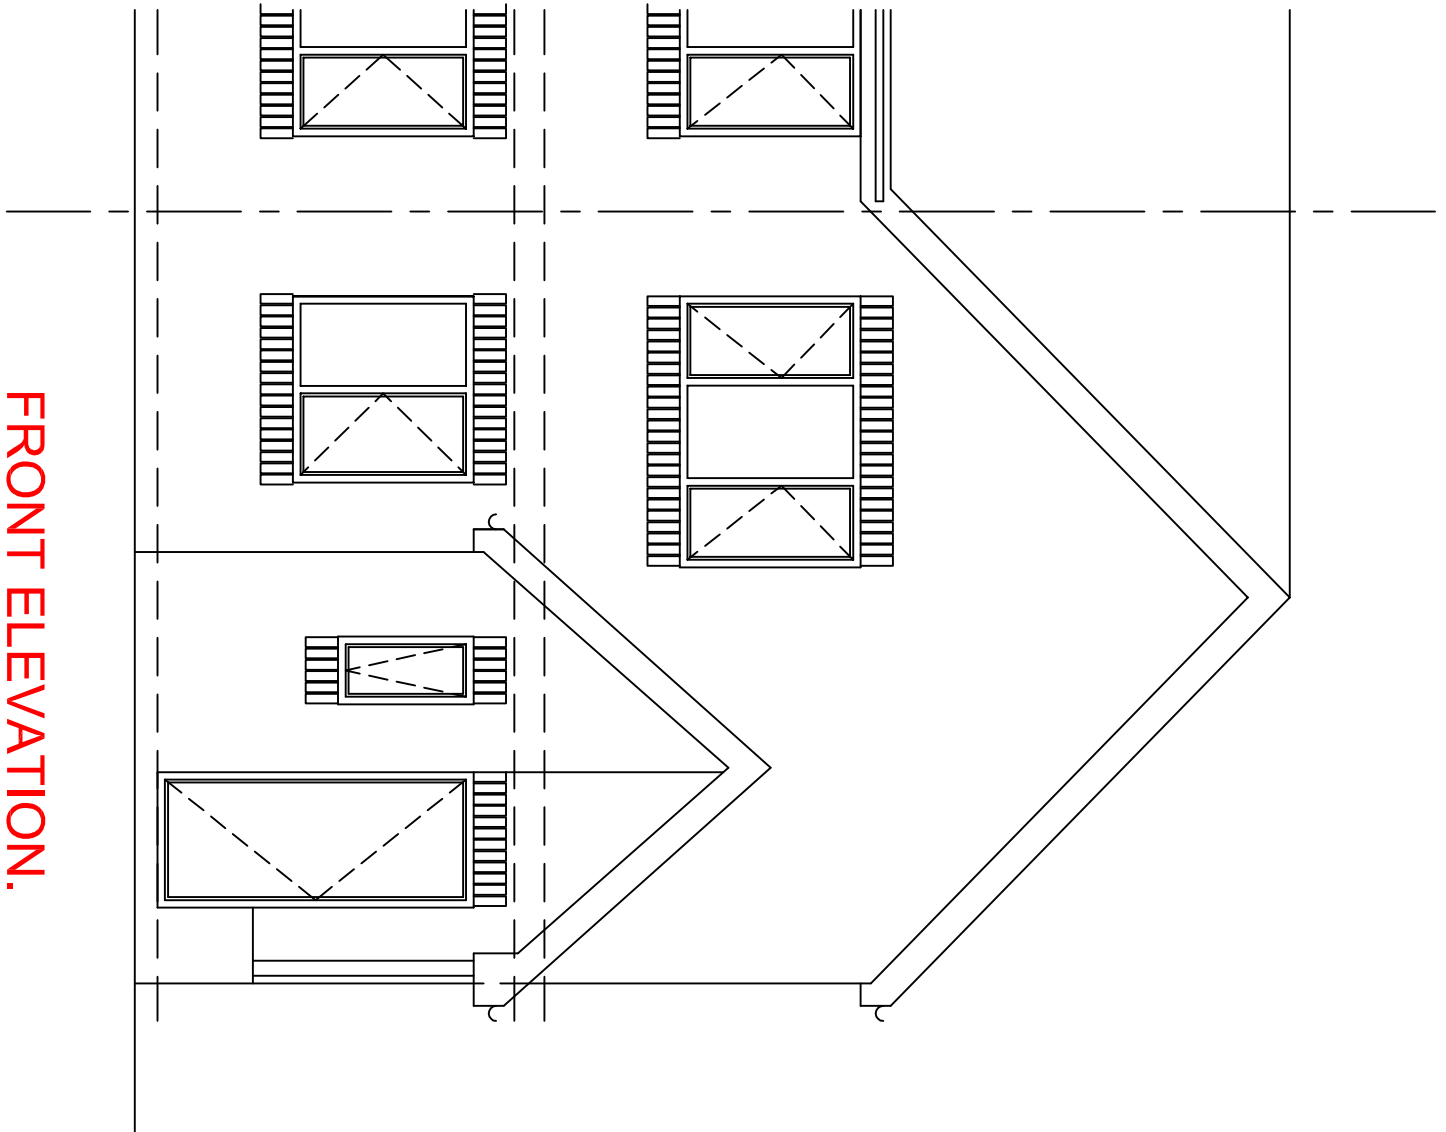


FRONT ELEVATION.

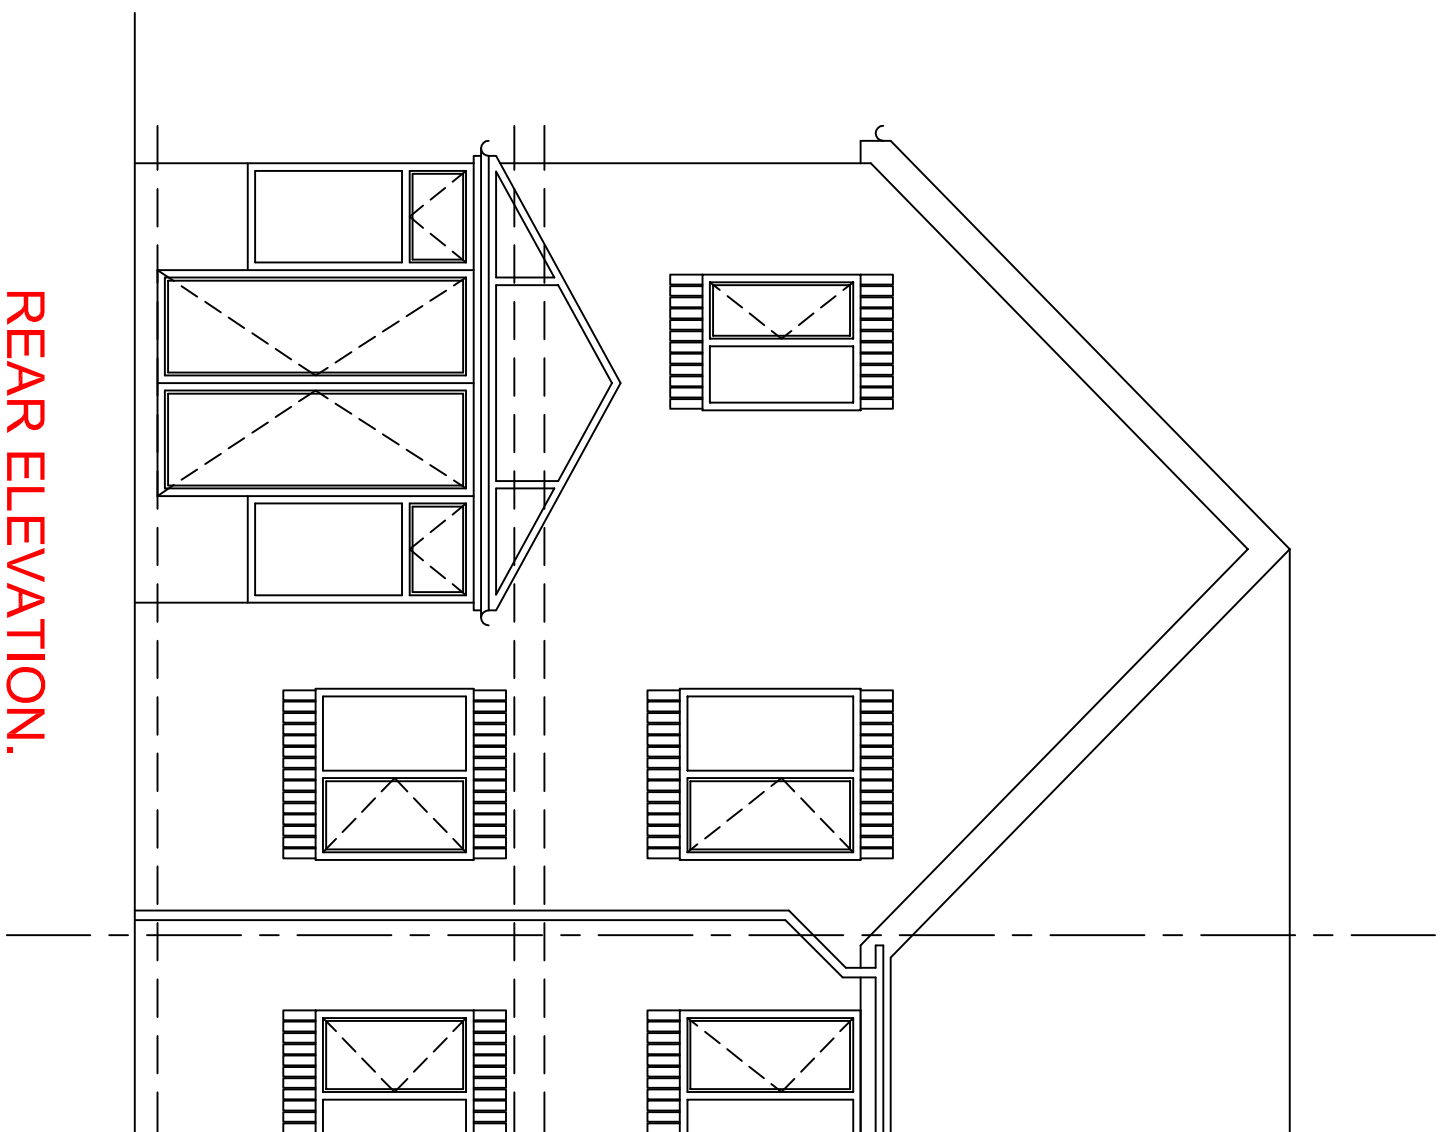

REAR ELEVATION.

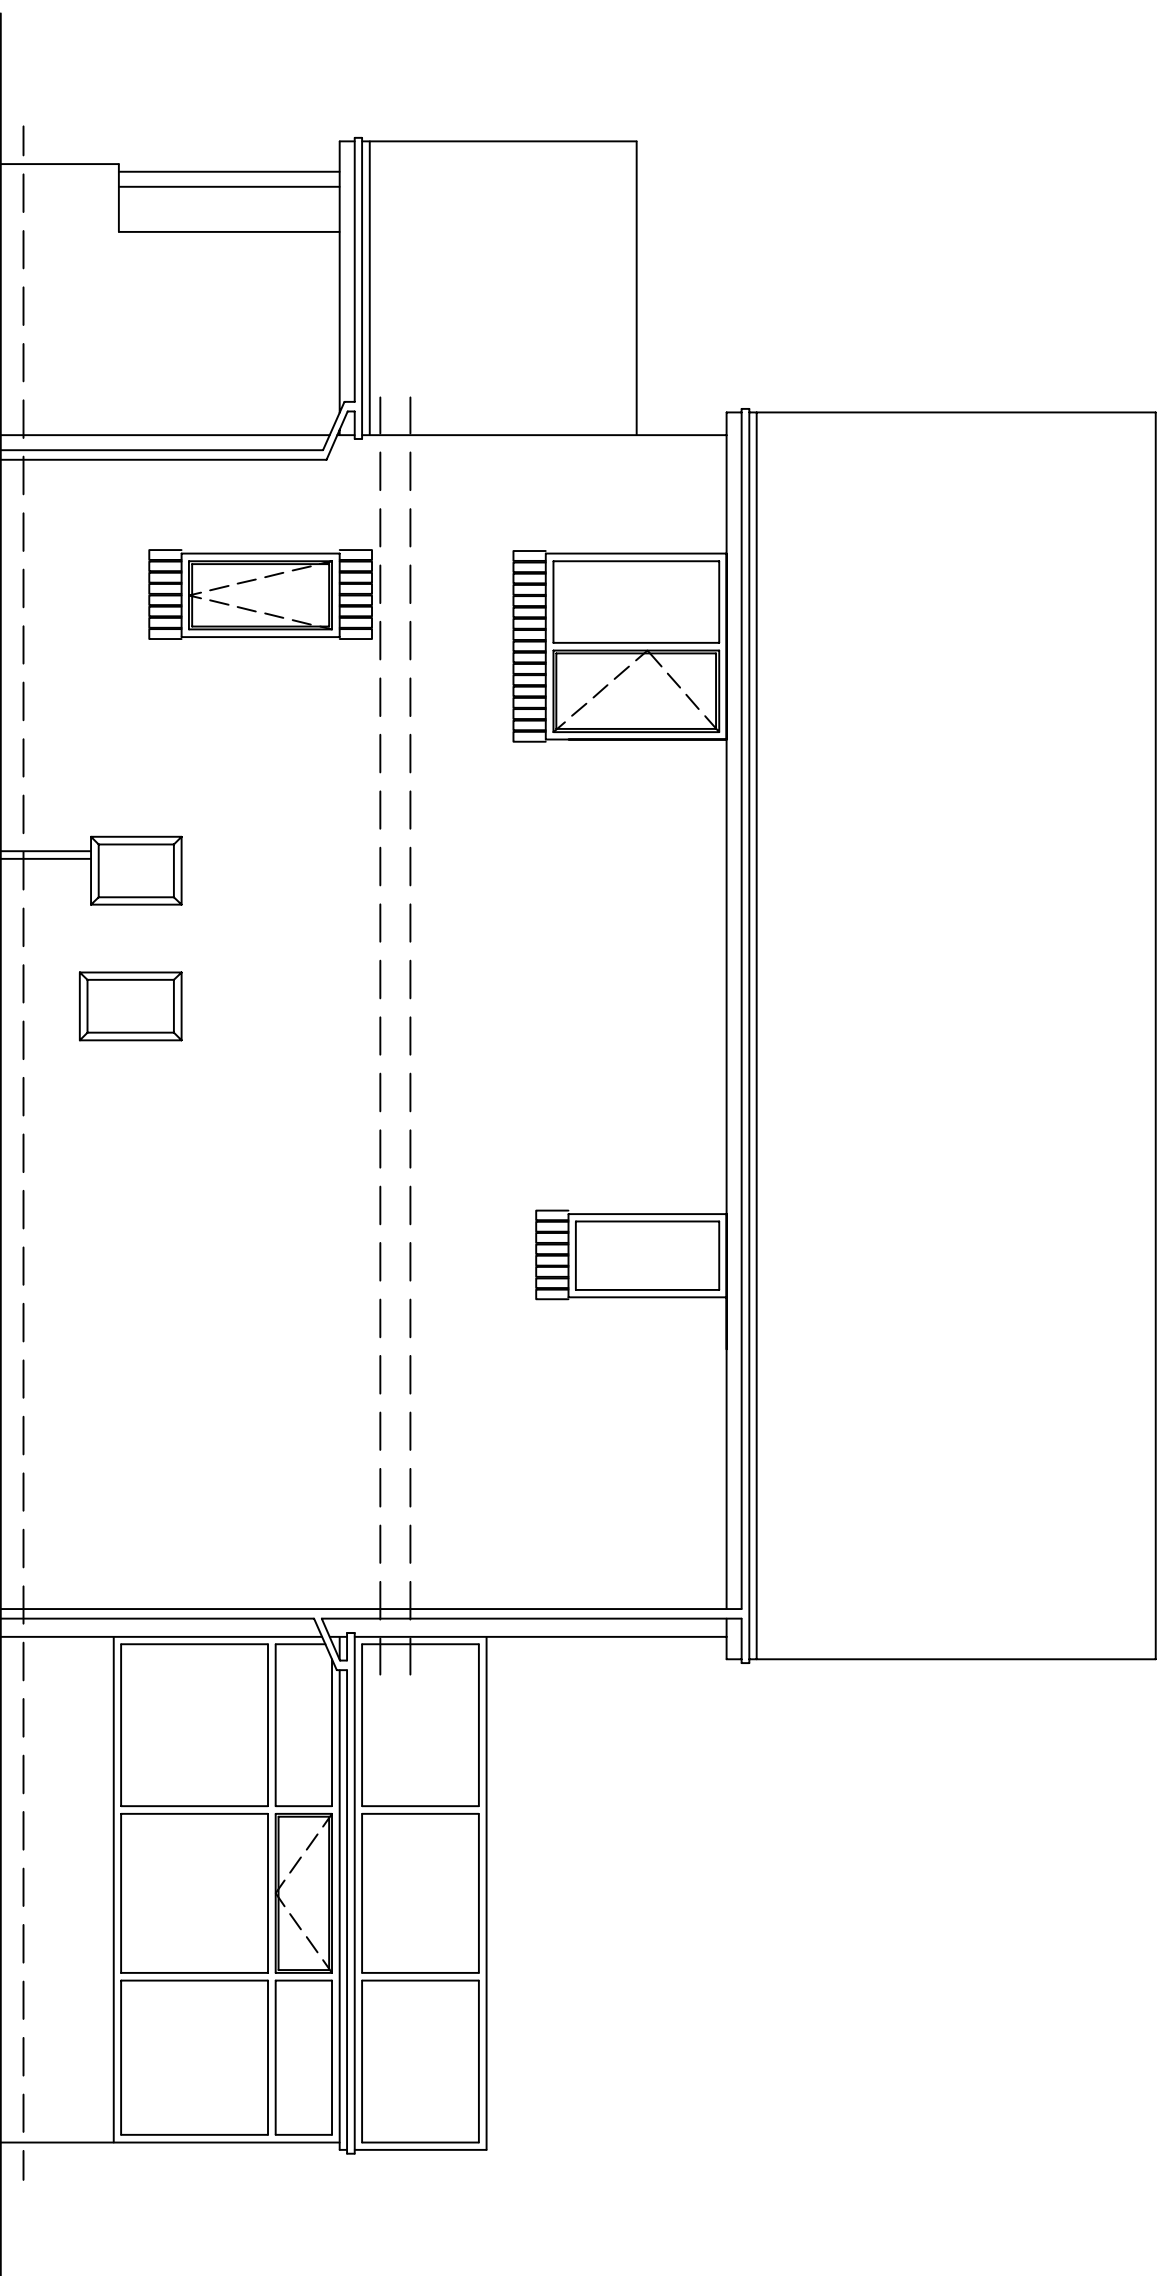

SIDE ELEVATION.

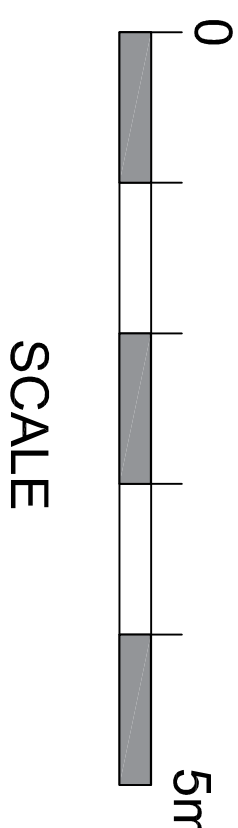

Rev A Scale bar added. 22/3/21
Revisions.

Client:
Mr B. PEERS.

Drawing Title:
EXISTING PLANS & ELEVATIONS.

**REDFORD
CONSTRUCTION**
CONCEPT TO COMPLETION
11 OLD NURSERY FOLD, HARWOOD, BL2 3RZ
Mob: 07791127133 Email: ryan@redfordconstruction.co.uk
Web: 07791121584 Email: stuart@redfordconstruction.co.uk

SCALE: 1:50 DATE: FEB 21
DRAWN: R.M CHECKED: N.T

CONTRACT No: **RC1056** DRAWING No: **1A**

PROPOSED EXTENSION AT 48 HORSESHOE DRIVE, FAZAKERLEY. L10 4UF