


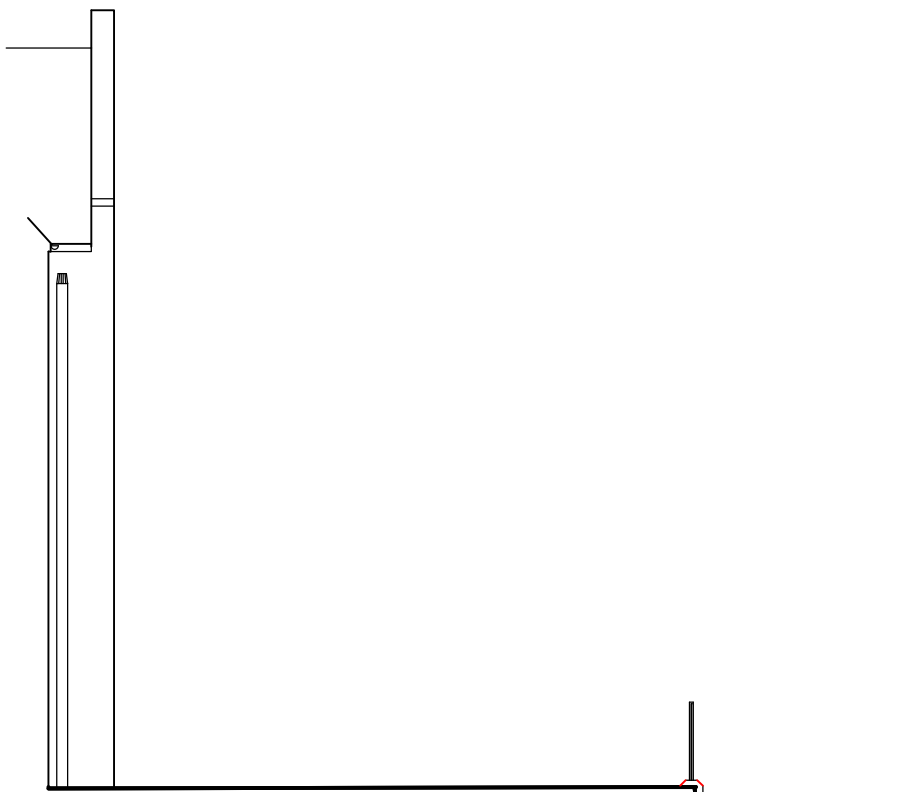


EXISTING NORTH ELEVATION
Scale 1:100 @ A1




EXISTING WEST ELEVATION
Scale 1:100 @ A1




EXISTING EAST ELEVATION
Scale 1:100 @ A1

 


PROPOSED NORTH ELEVATION
Scale 1:100 @ A1

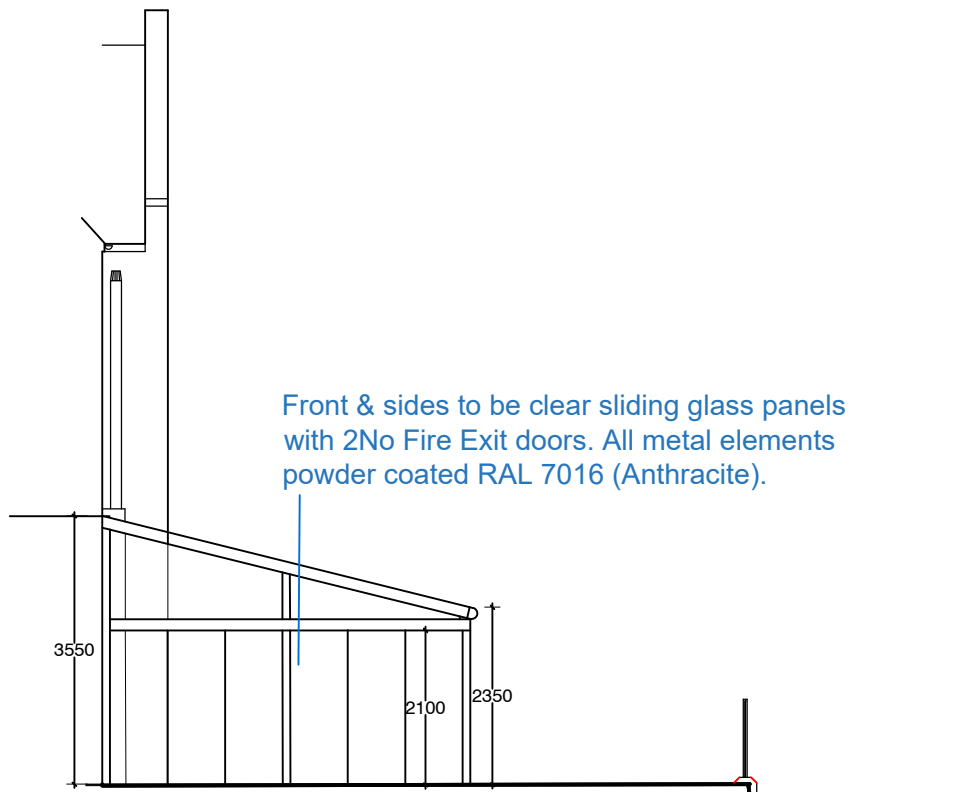

PROPOSED WEST ELEVATION
Scale 1:100 @ A1

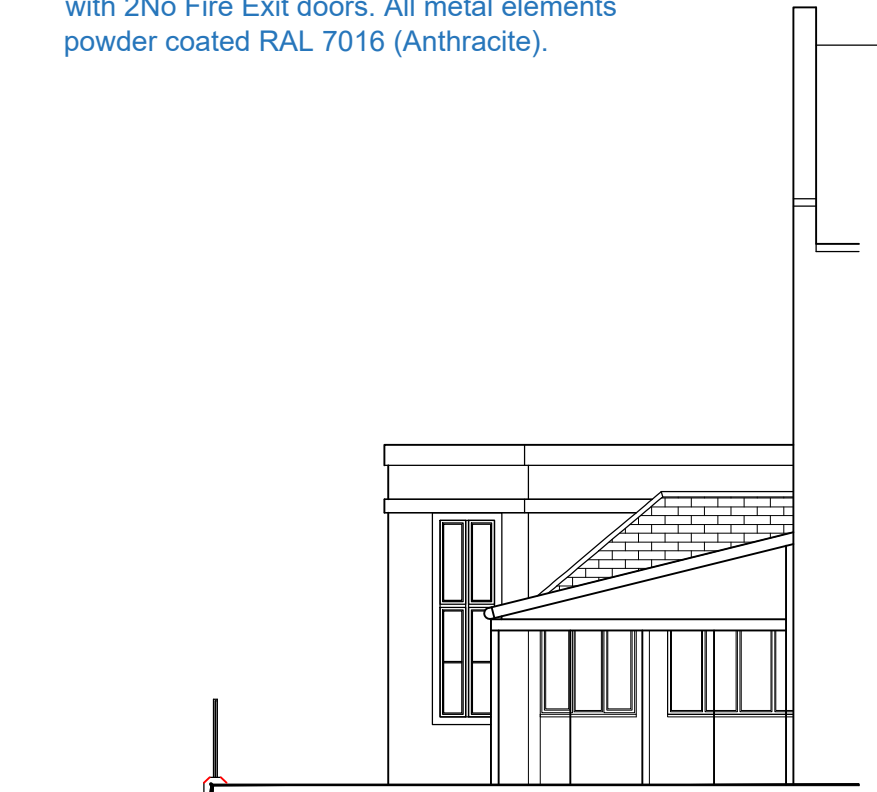

PROPOSED EAST ELEVATION
Scale 1:100 @ A1

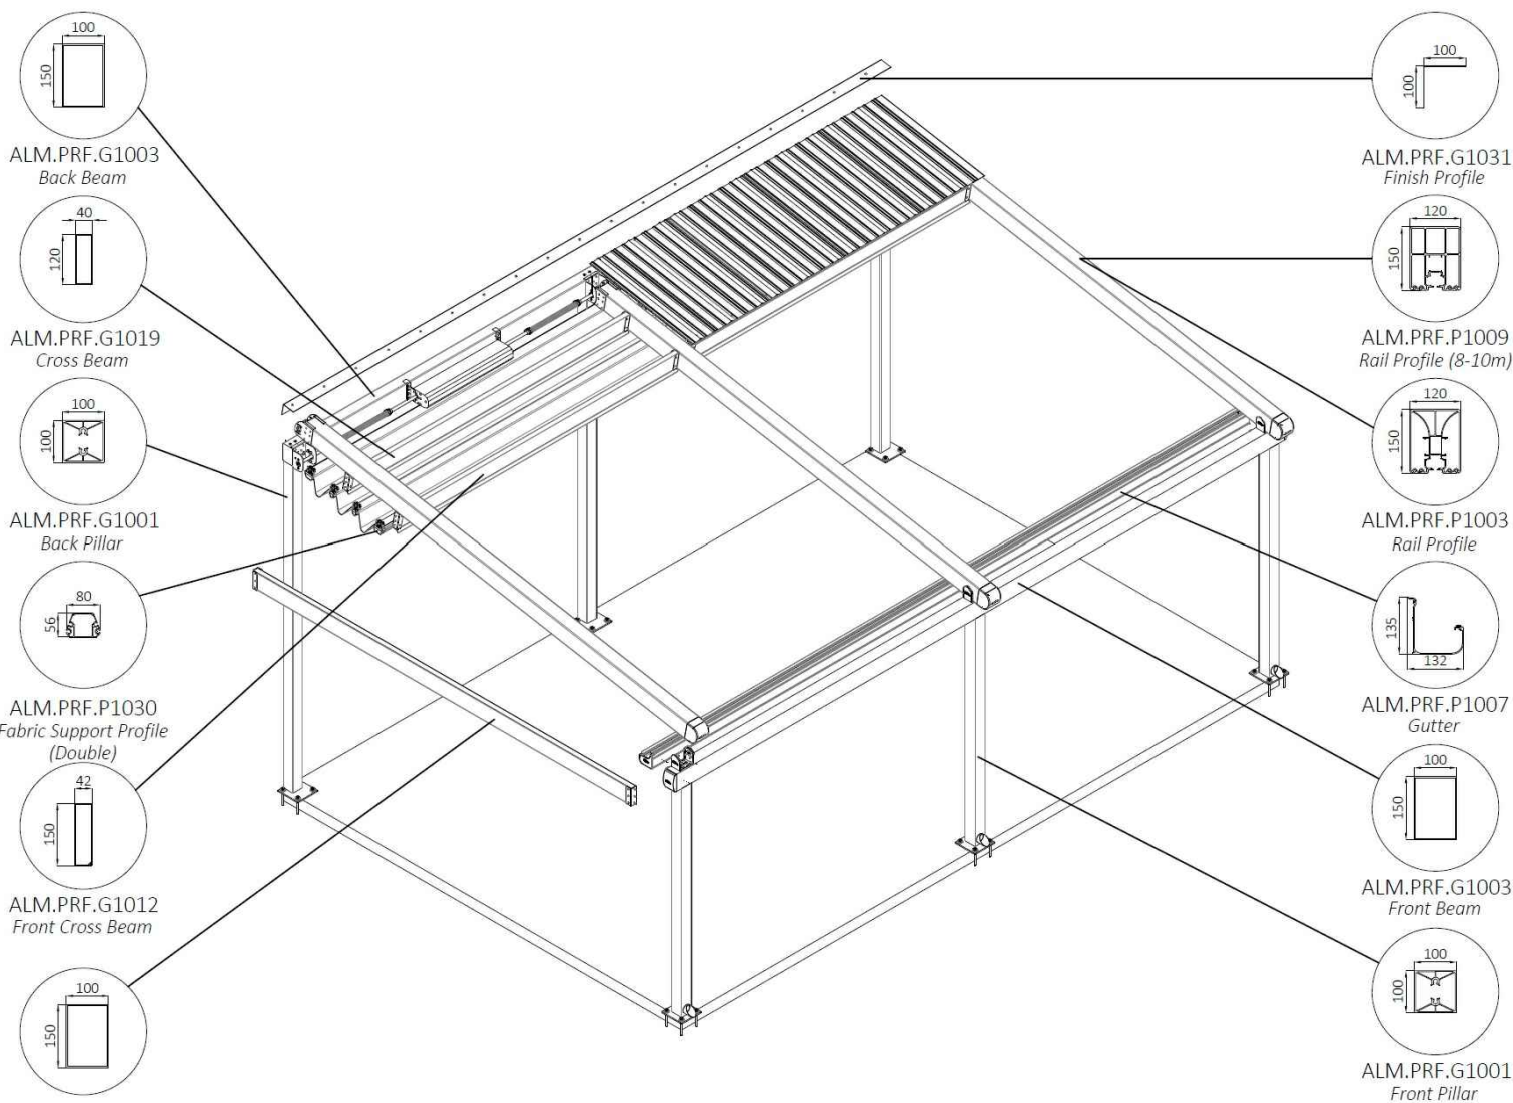

GENERIC 3D VIEW
NTS (Size of components may vary slightly)

/	TYPE OF ISSUE	XX.XX.XX	XXX
DO NOT SCALE. WRITTEN DIMENSIONS TO BE USED IN PREFERENCE TO SCALED DIMENSIONS. ALL DIMENSIONS TO BE CHECKED ON SITE BY CONTRACTOR & ALL DISCREPANCIES TO BE REPORTED TO JMDA			
JOB TITLE WHITBREAD DERBY LODGE BREWERS FAYRE HUYTON			
DRAWING TITLE EXTERNAL ELEVATIONS			
DRAWING NUMBER JMDA_1653_PL_002			
SCALE 1:100 @ A1			
DATE NOV 22			
DRAWN BY TJM			
 Interior Architecture Graphics JMDA LTD 2 The Holmes Skipwith, York, YO8 5SL T: 01757 288 399 info@jmdaltd.co.uk www.jmdaltd.co.uk			