




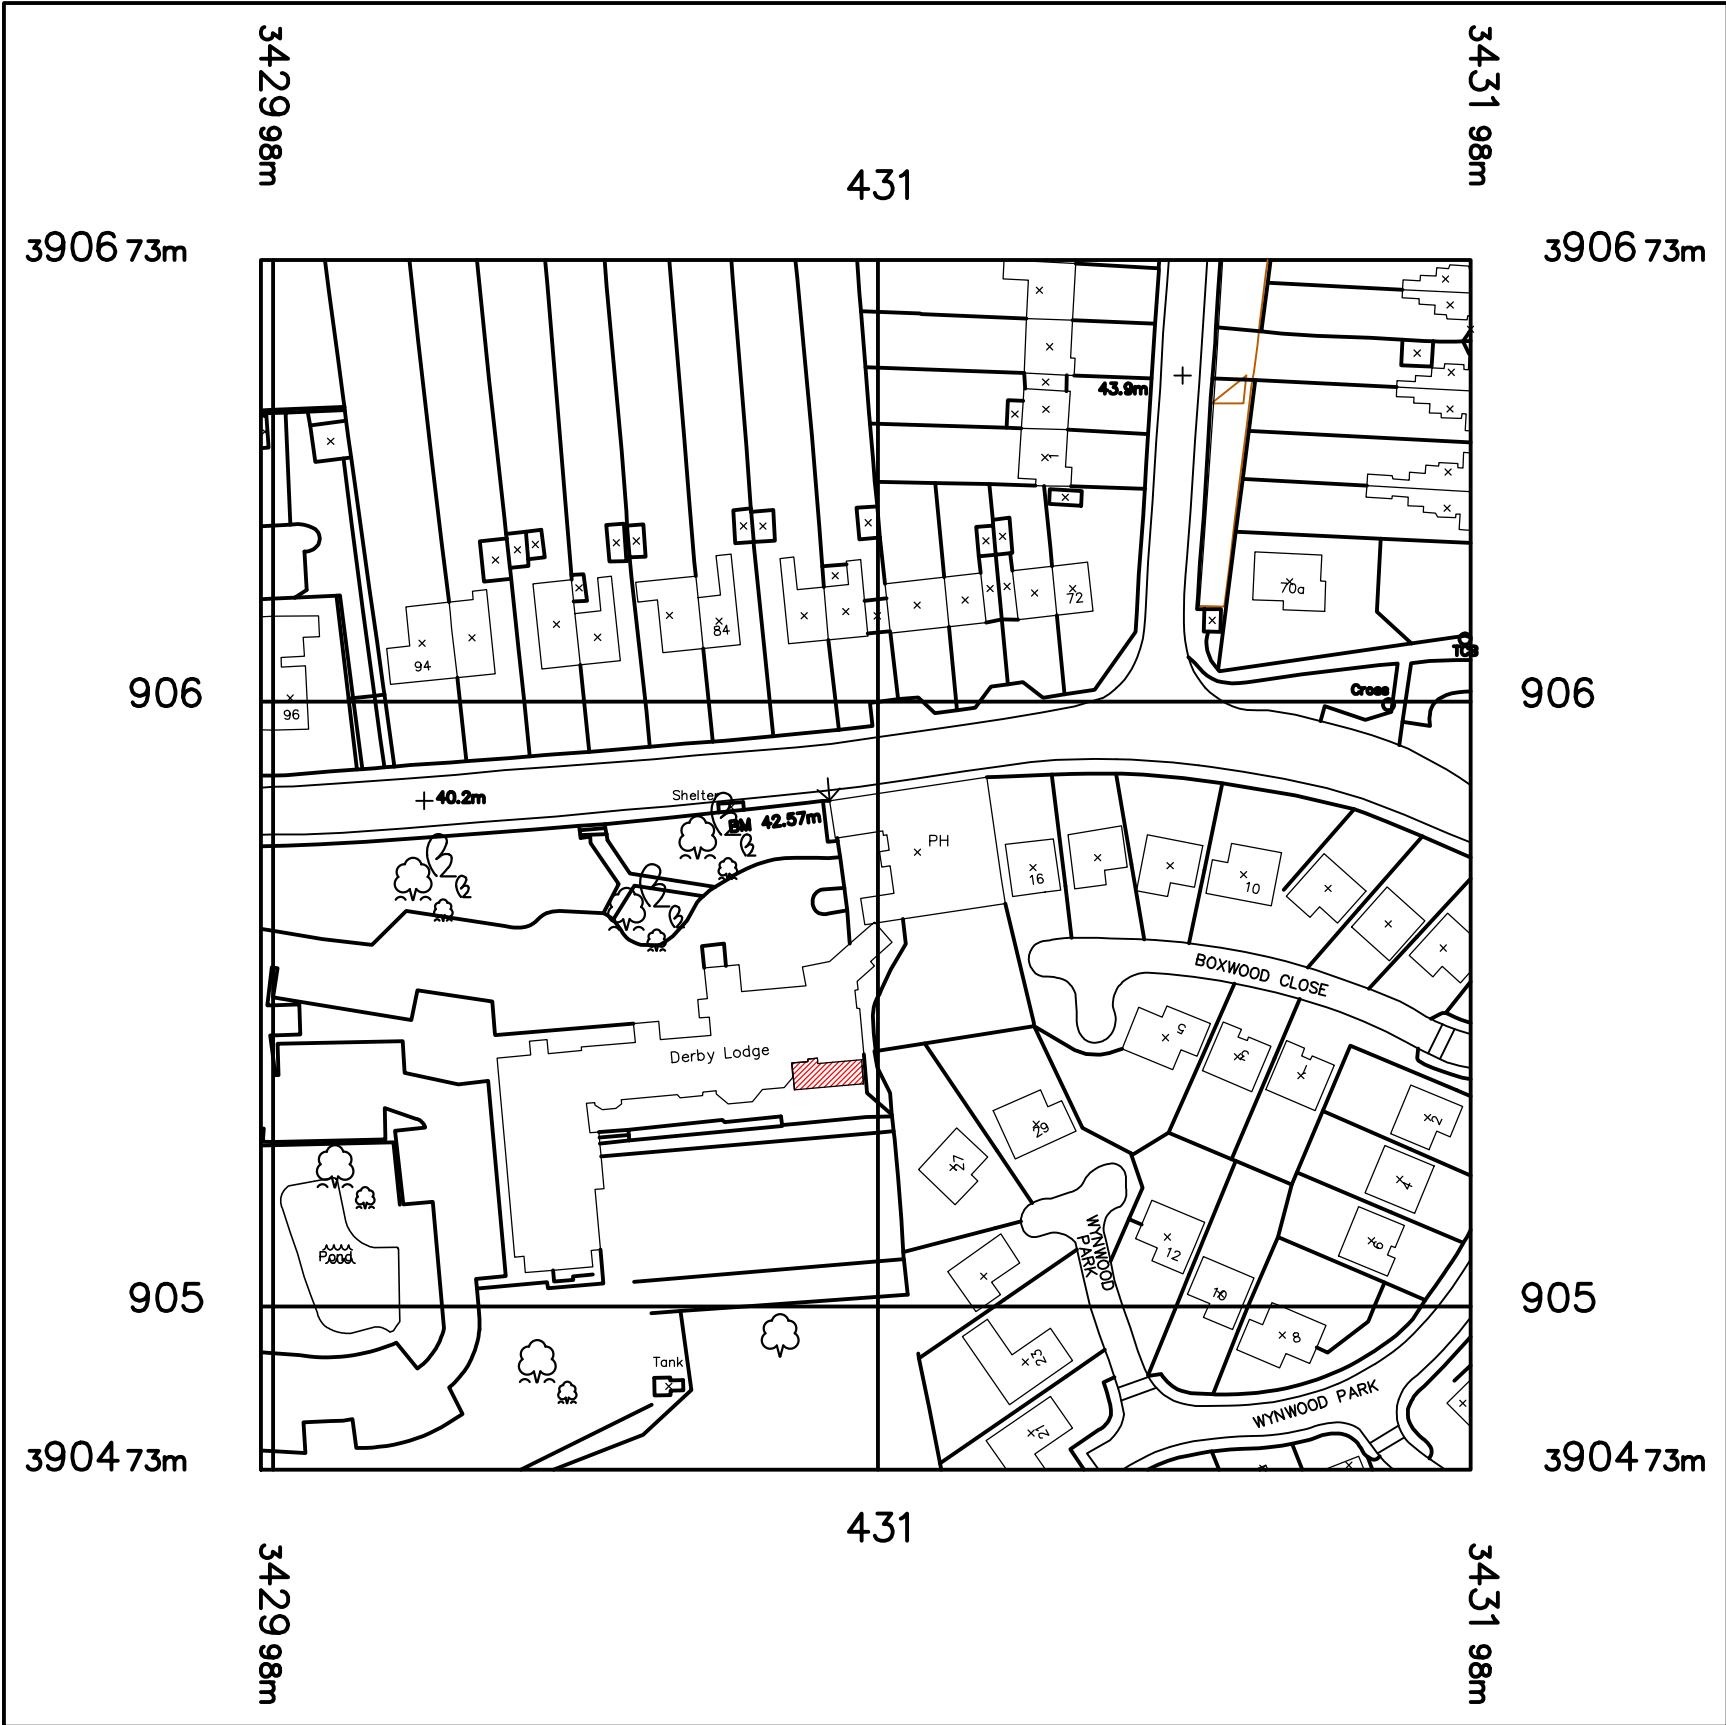

LOCATION PLAN
Scale 1:1250 @ A1

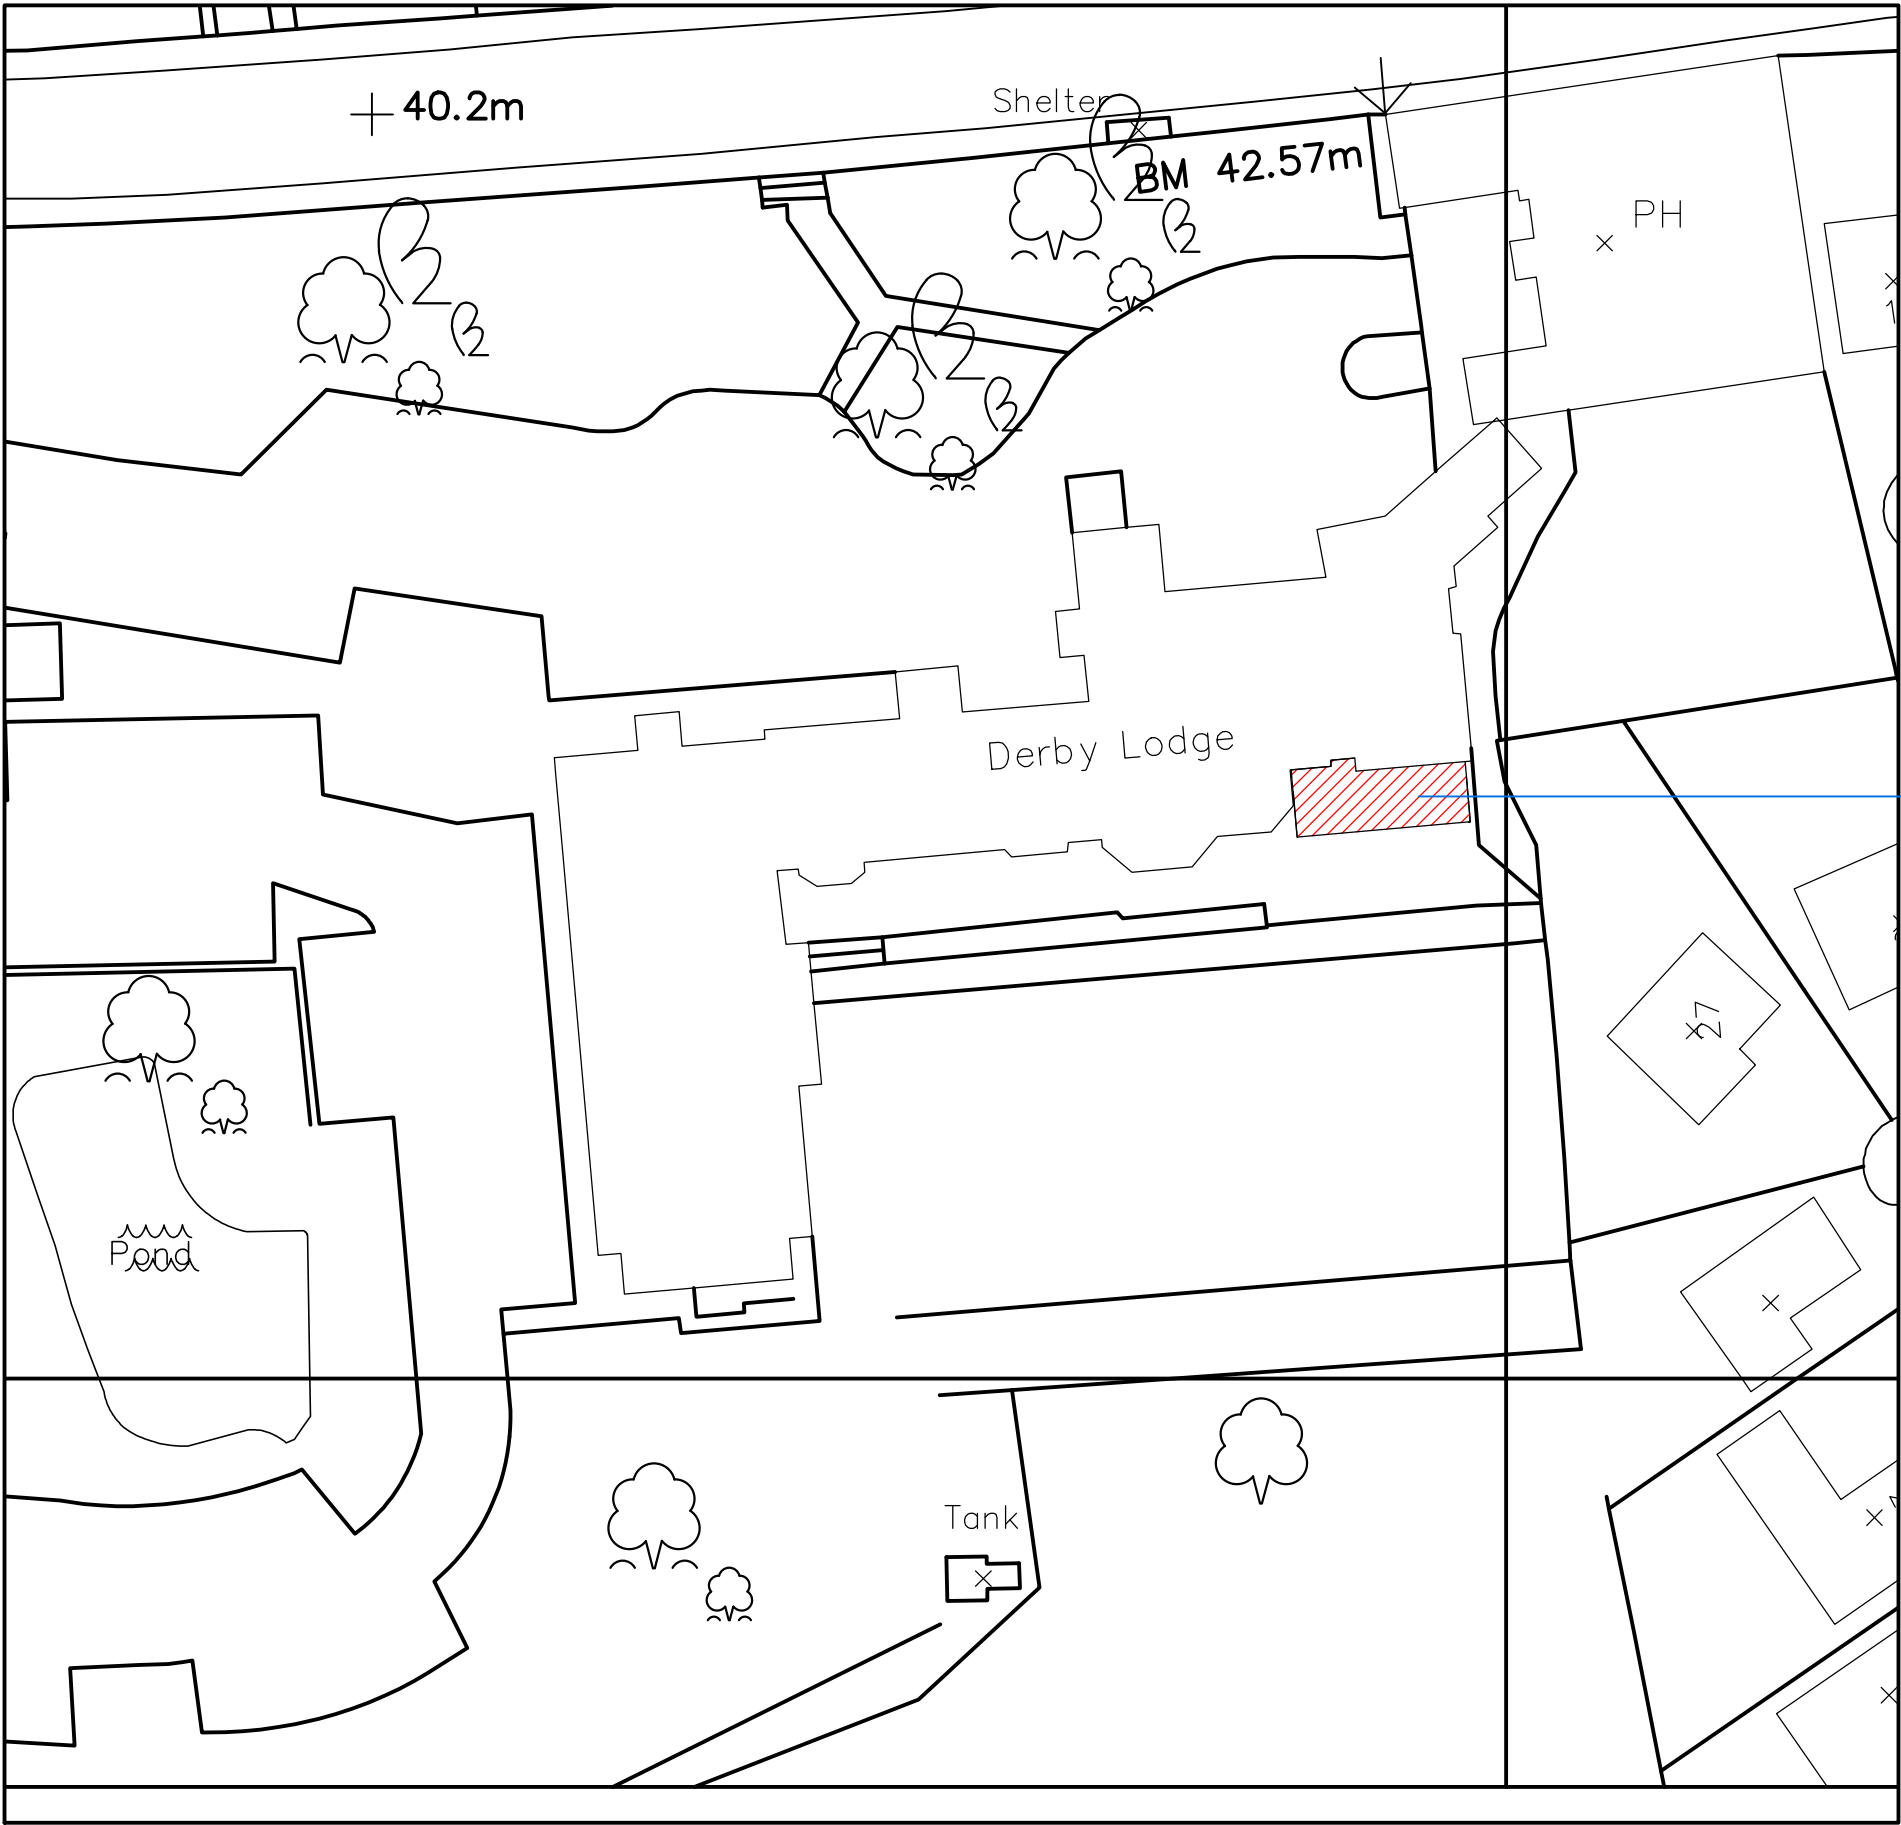

SITE PLAN
Scale 1: 500 @ A1

 

Proposed metal framed / retractable roof structure

DO NOT SCALE. WRITTEN DIMENSIONS TO BE USED IN PREFERENCE TO SCALED DIMENSIONS. ALL DIMENSIONS TO BE CHECKED ON SITE BY CONTRACTOR & ALL DISCREPANCIES TO BE REPORTED TO JMDA

JOB TITLE
**WHITBREAD
DERBY LODGE BREWERS FAYRE
HUYTON**

DRAWING TITLE
SITE AND LOCATION PLANS

DRAWING NUMBER
JMDA_1653_PL_003

SCALE
1:100 @ A1

DATE
NOV 22

DRAWN BY
TJM



JMDA LTD
2 The Holmes Skipwith,
York, YO8 5SL
T: 01757 288 399
info@jmdaltd.co.uk
www.jmdaltd.co.uk