



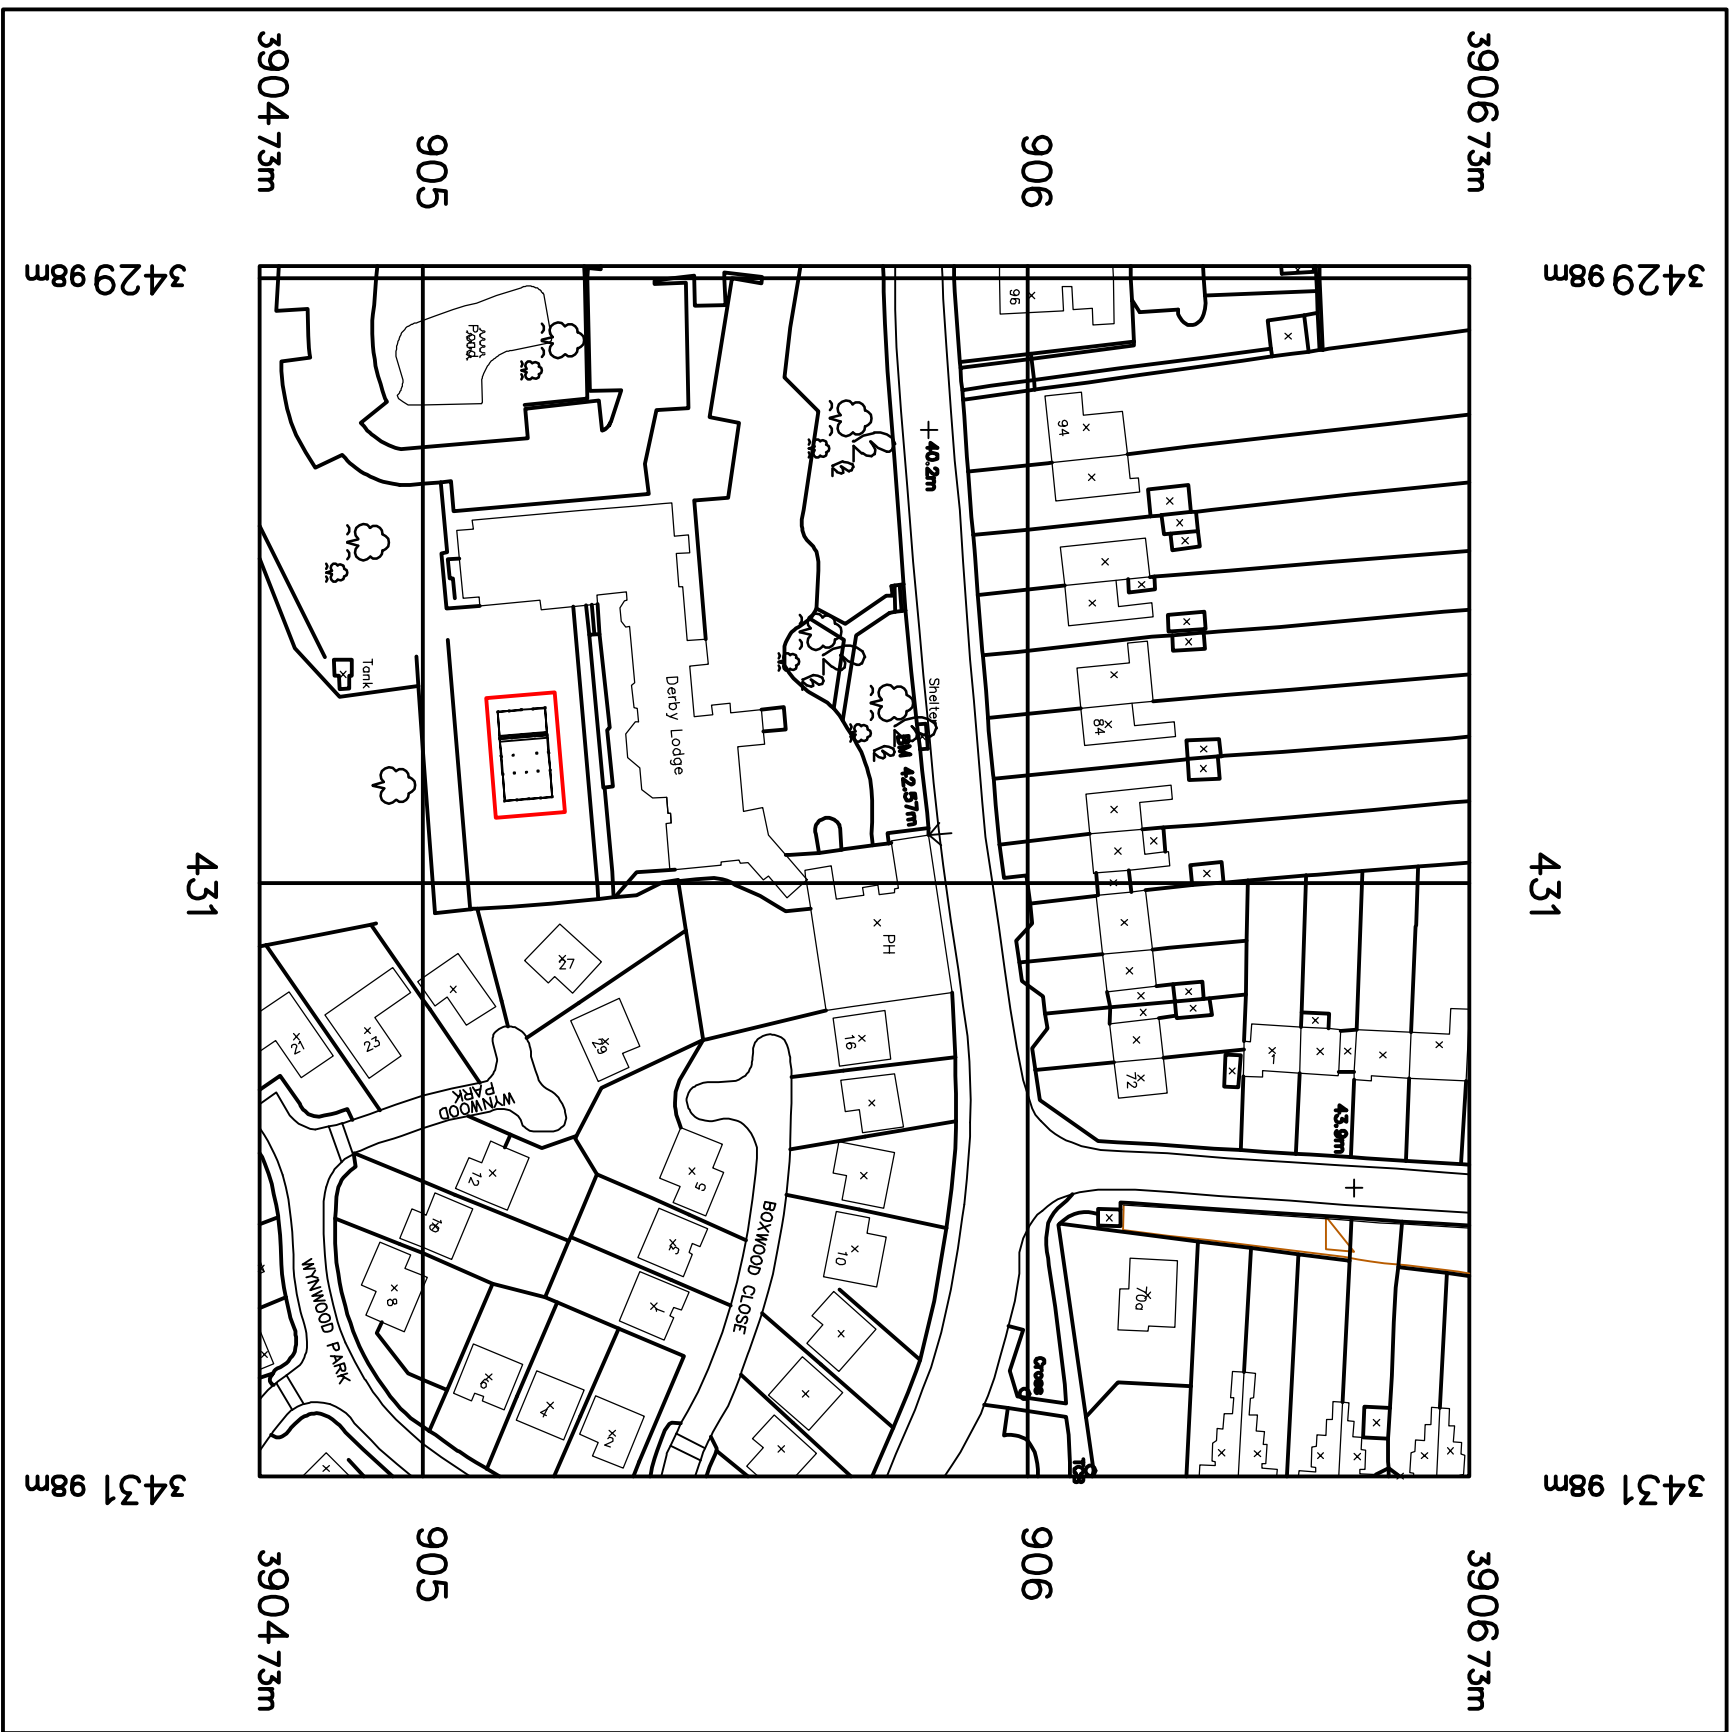

LOCATION PLAN
Scale 1:1250 @ A1

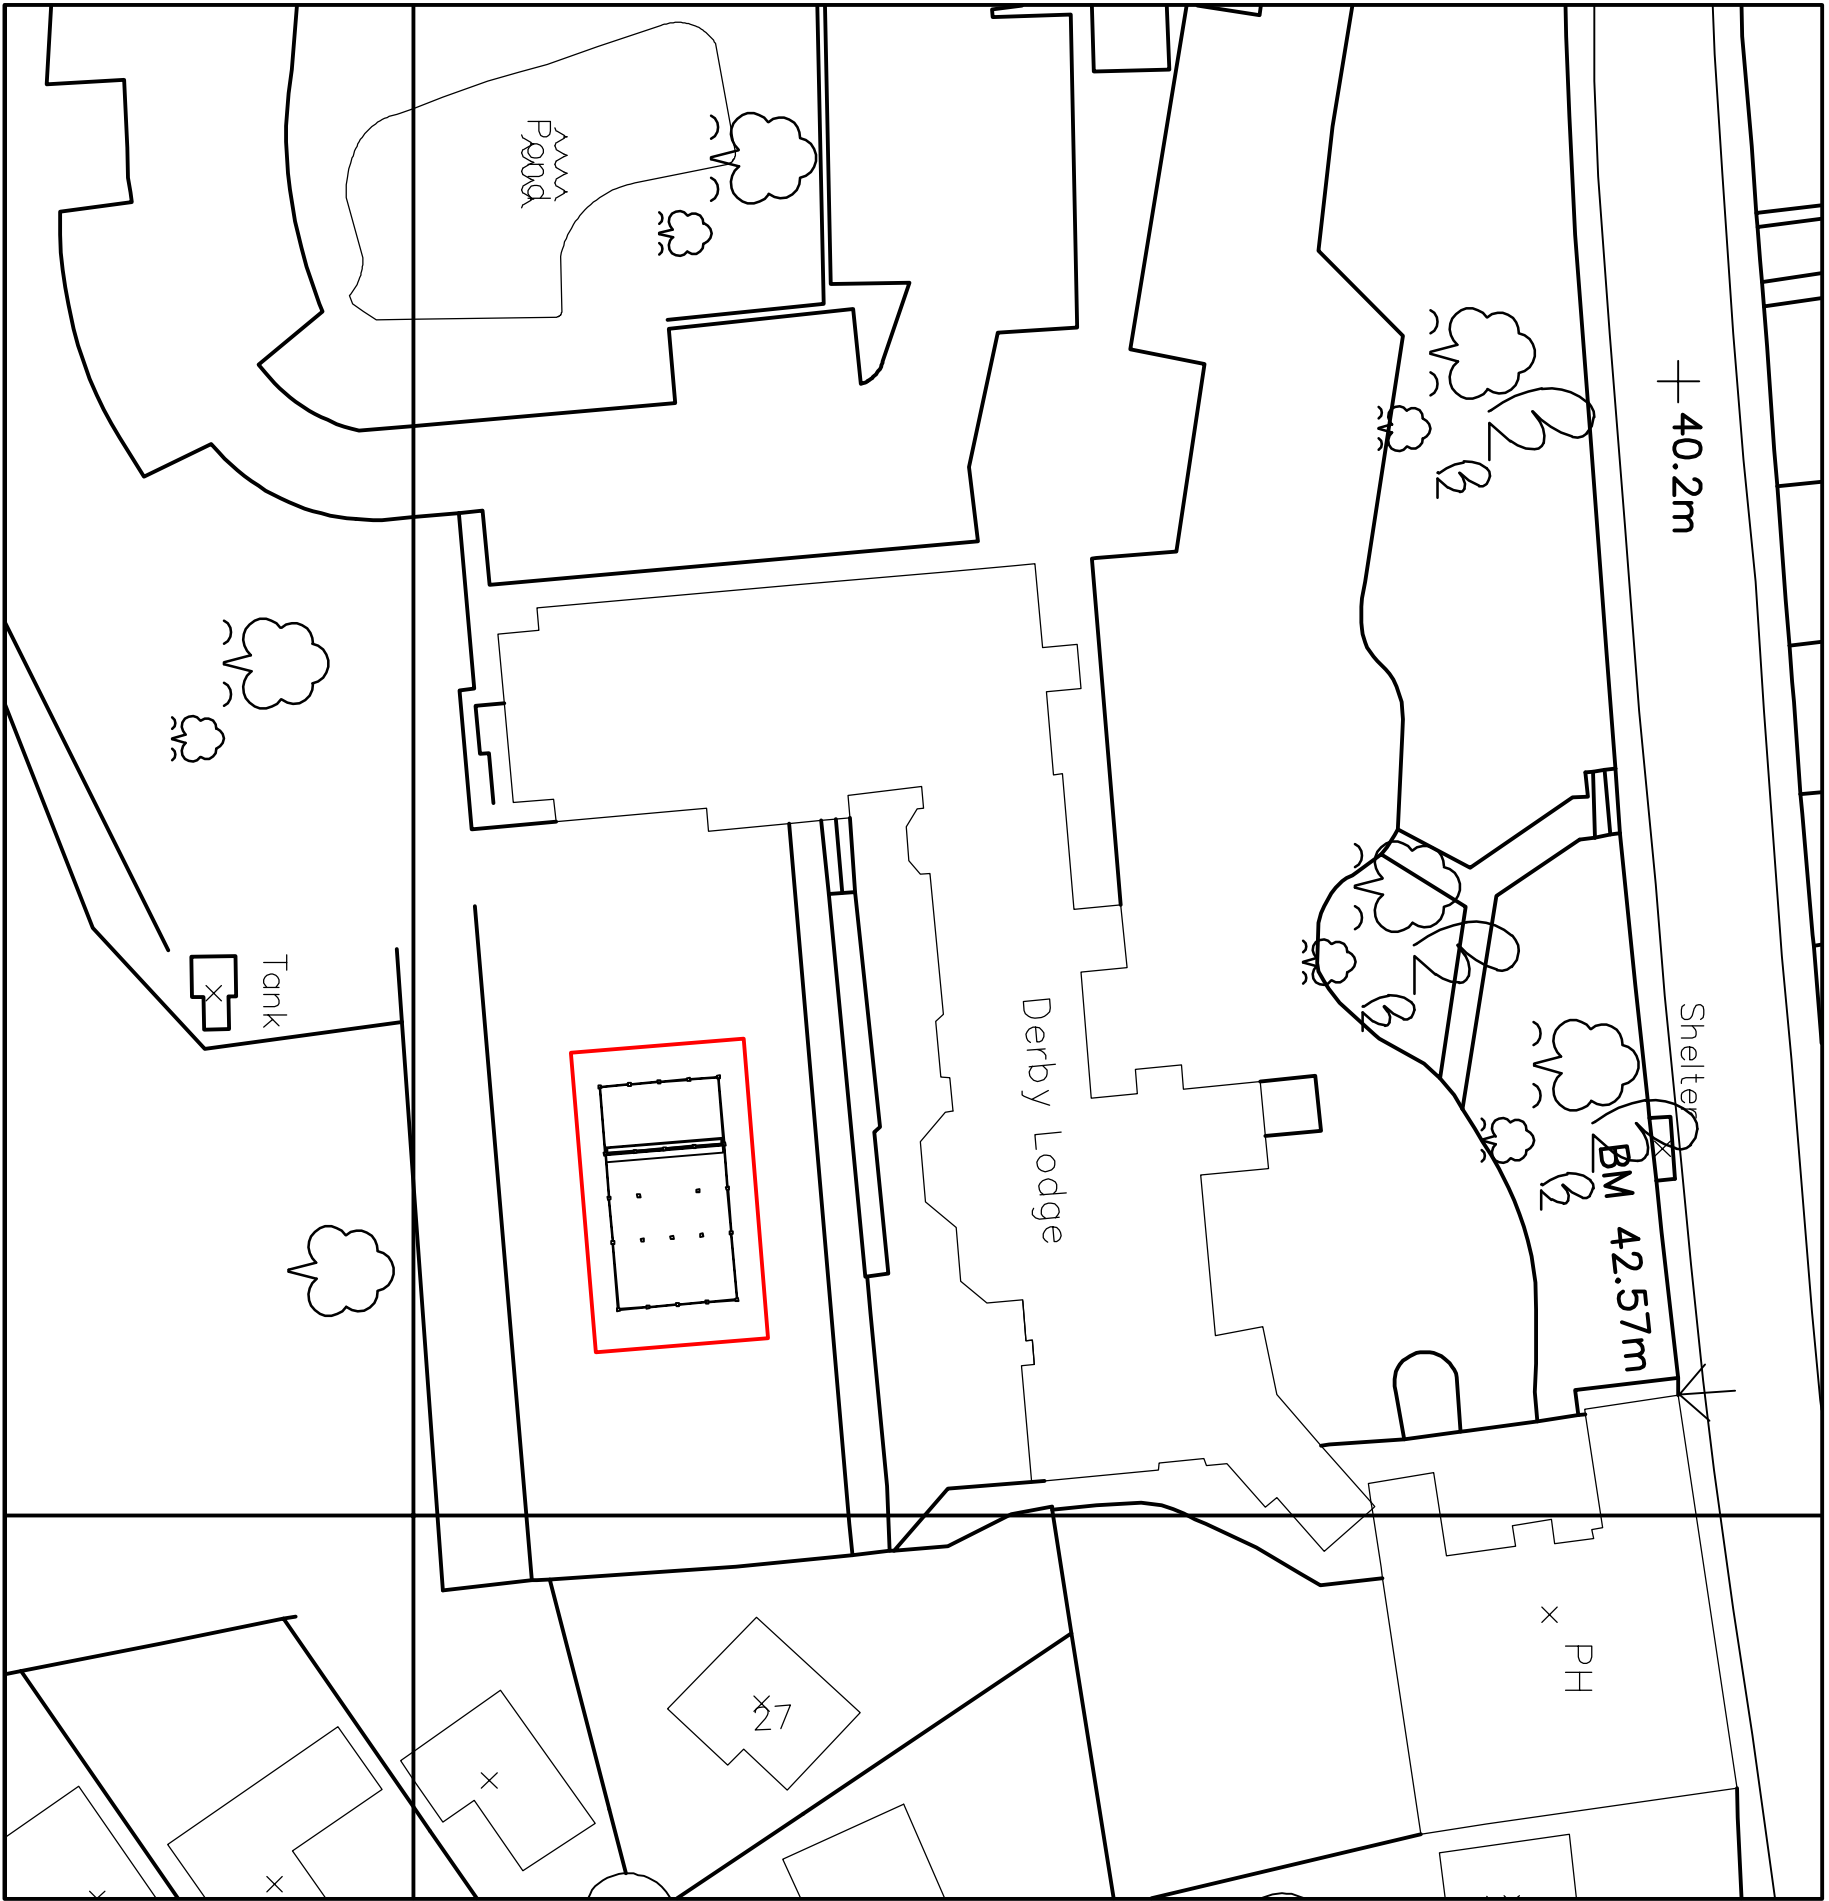

SITE PLAN
Scale 1: 500 @ A1



DO NOT SCALE. WRITTEN DIMENSIONS TO BE USED IN PREFERENCE TO SCALED DIMENSIONS. DIMENSIONS SHOWN ON SITE BY COMPANION & ALL DISCREPANCIES TO BE REPORTED TO JMDA

JOB TITLE

WHITBREAD
DERBY LODGE BREWERS FAYRE
HUYTON

DRAWING TITLE

SITE AND LOCATION PLANS

DRAWING NUMBER

JMDA_1653_PL_005

SCALE

1:100 @ A1

DATE

NOV 22

DRAWN BY

TJM