
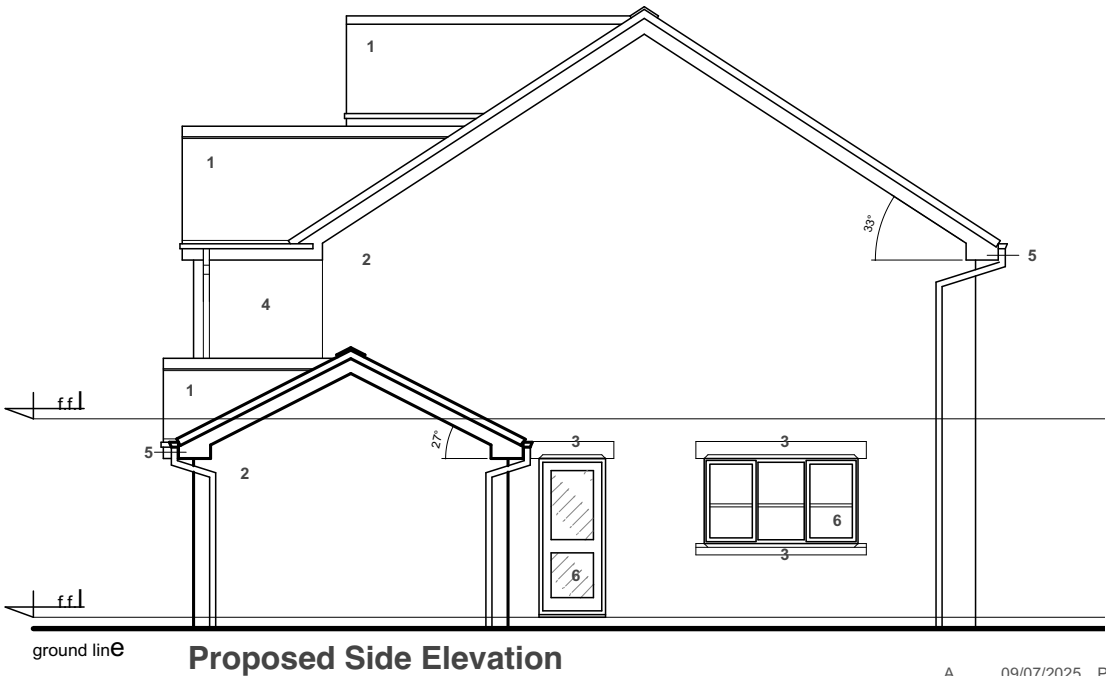
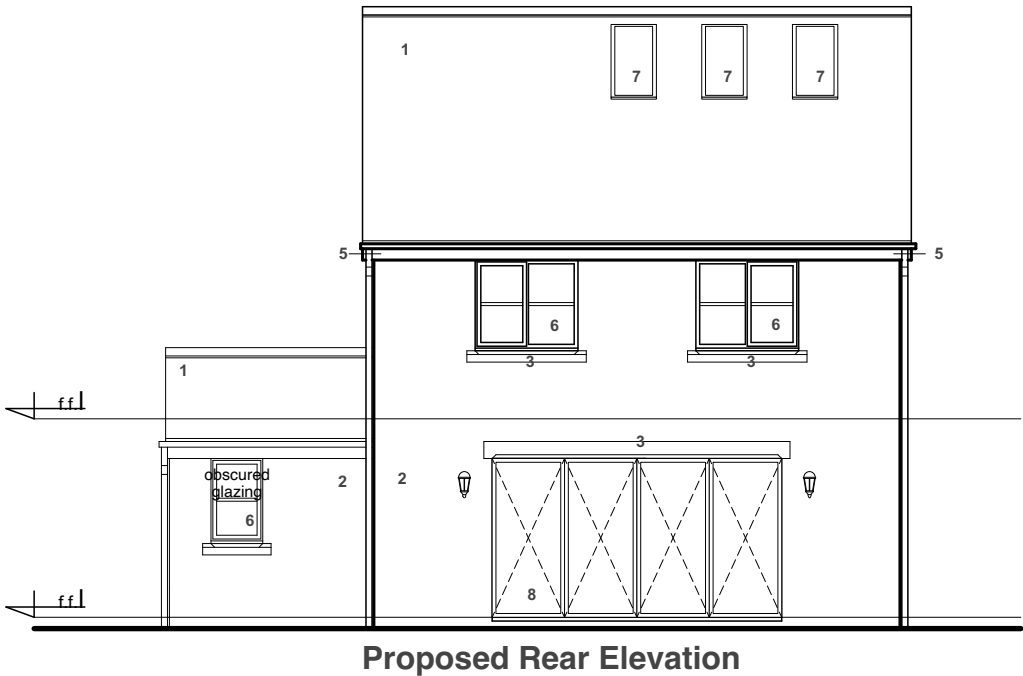
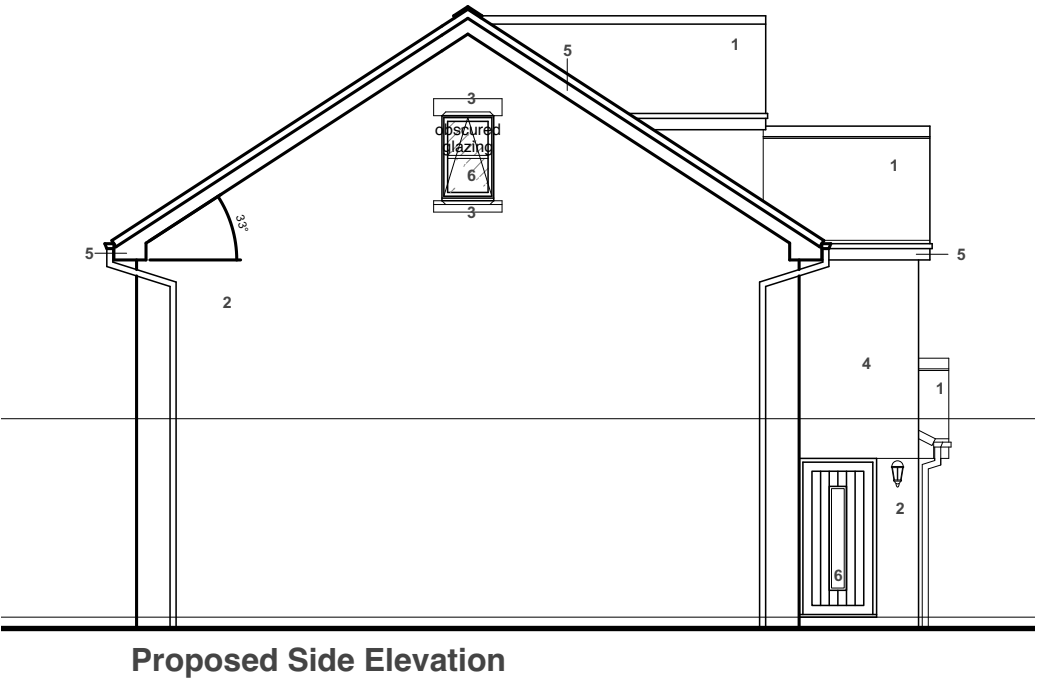


Materials Key:

- Roof tiles to be grey Marley Modern: 1
- Facing brick to be Terca Woodland Mixture: 2
- Feature stone cills and heads: 3
- White K-rend render: 4
- All fascias to be white with black rainwater goods: 5
- White UPVC framed glazing and doors: 6
- Grey framed roof lights to match roof tiles: 7
- White UPVC bi-folding doors: 8

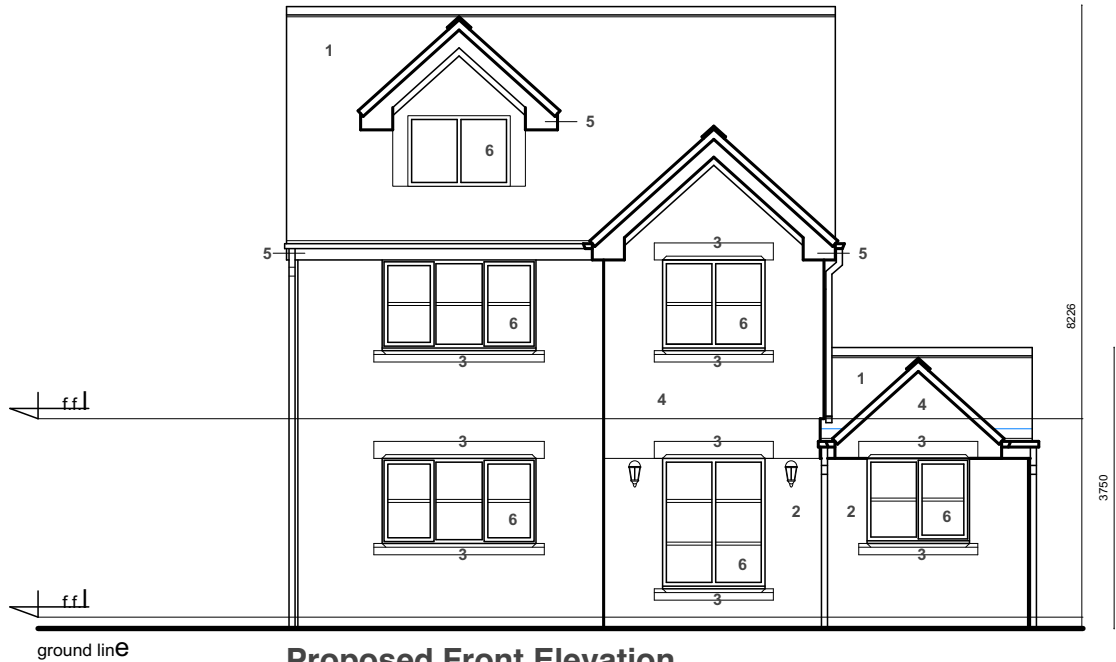

A 09/07/2025 Position of window to 2nd floor amended to reflect floor plans.

Revision	Date	Description
----------	------	-------------

REVISION NOTES

ISSUED FOR:

PLANNING

Client: John Routledge
Drawing Number: P398_104
Drawing Title: Proposed Elevations
Date: 03/01/2025
Scale: 1:100 @ A3

0 1 2 3 4 5 6 7 8m 1:100