




EXISTING FRONT ELEVATION
(SCALE 1:100)




EXISTING SIDE ELEVATION
(SCALE 1:100)





EXISTING REAR ELEVATION
(SCALE 1:100)

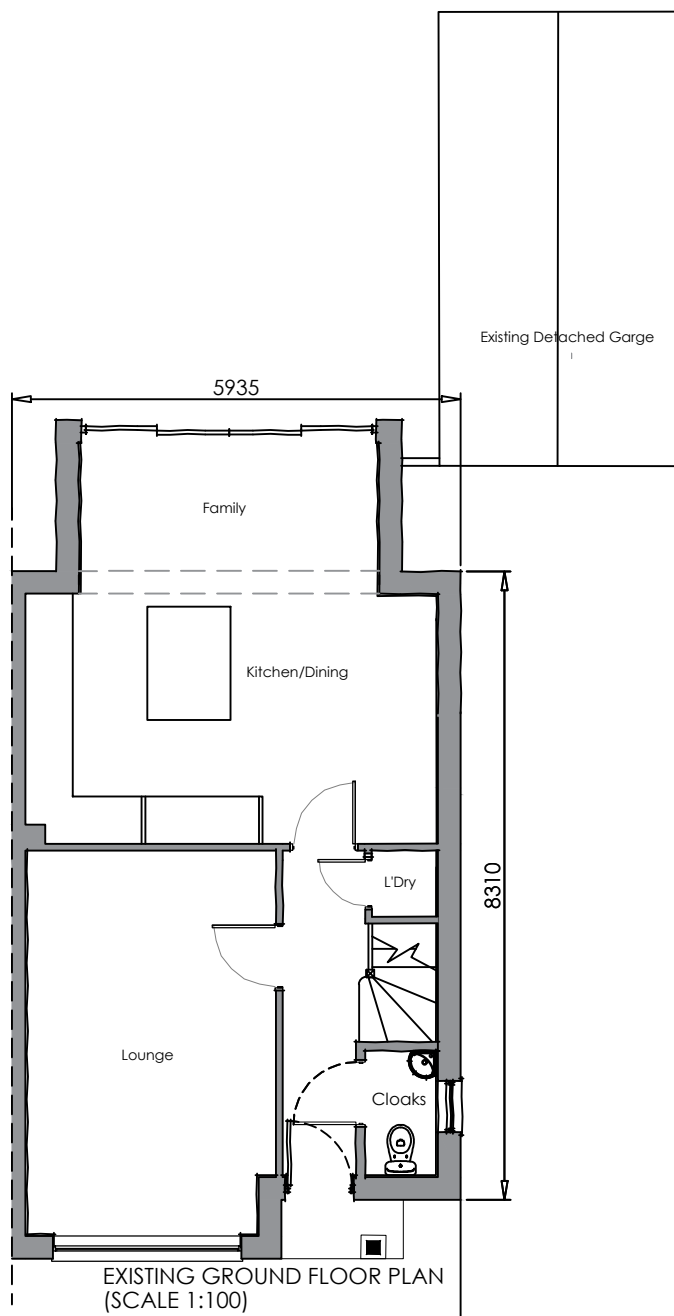

EXISTING GROUND FLOOR PLAN
(SCALE 1:100)

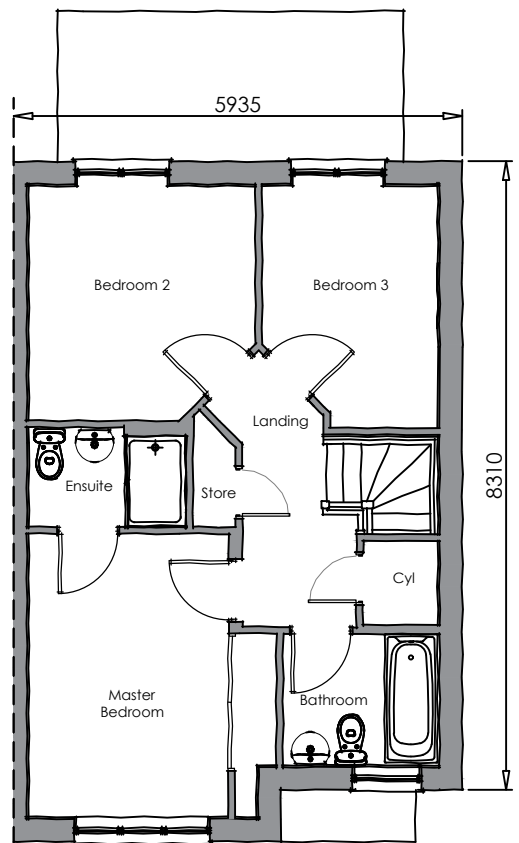

EXISTING FIRST FLOOR PLAN
(SCALE 1:100)

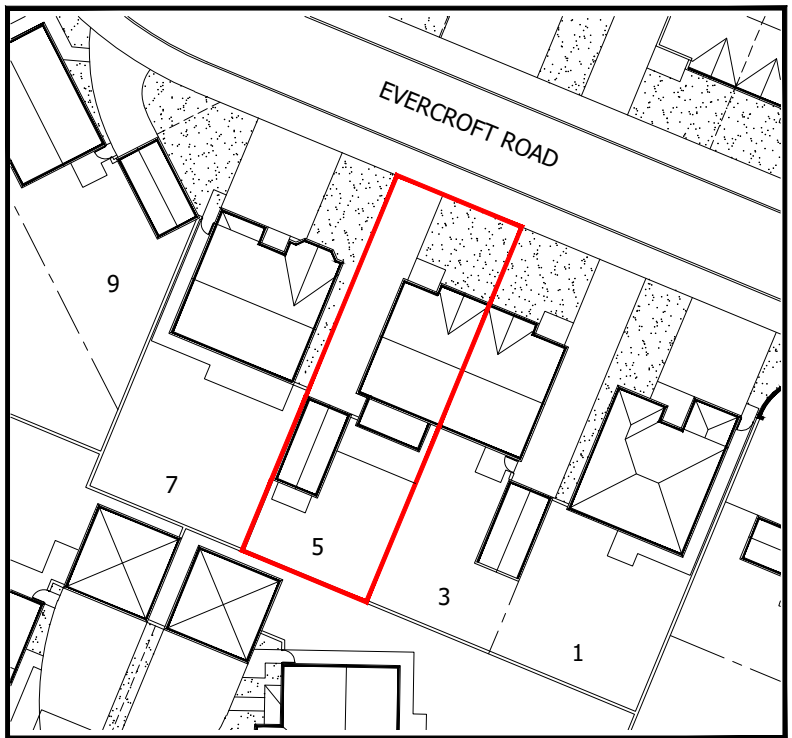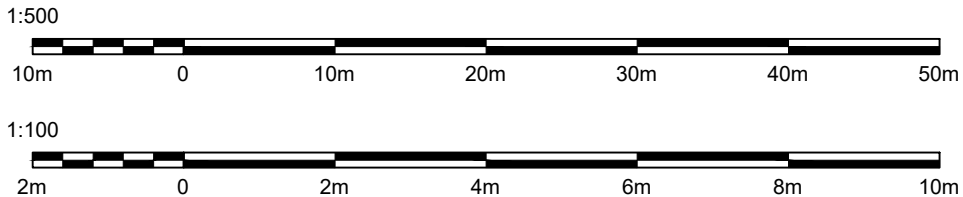

Existing Site Plan (Scale 1:500)

PLANNING ISSUE

Project Description
Proposed Two Storey Side Extension
& Removal of Existing Detached Garage

Drawing No.
ER5/PD/02

Site Address

5 Evercroft Road
Knowsley
L14 7AF

Drawing Title

Existing Floor Plan & Elevations

Scale
1:100 & 1:500

Paper Size
A3

Date
May 2023

Drawn
AD

Revision
-

Note
All dimensions/levels are to be checked on site and any discrepancies to be referred back to Architect prior to proceeding.
All specifications, materials and workmanship to be in accordance with current Building Regulations.
All component sizes and references are to be checked prior to materials order. The position of existing drain runs are to be checked and confirmed on site prior to proceeding with the works. All relevant boundary positions are to be dimensionally checked prior to proceeding with the works.

This drawing is the copyright © and shall not be altered, copied, photographed or reproduced in any way without the consent of the Architect.