
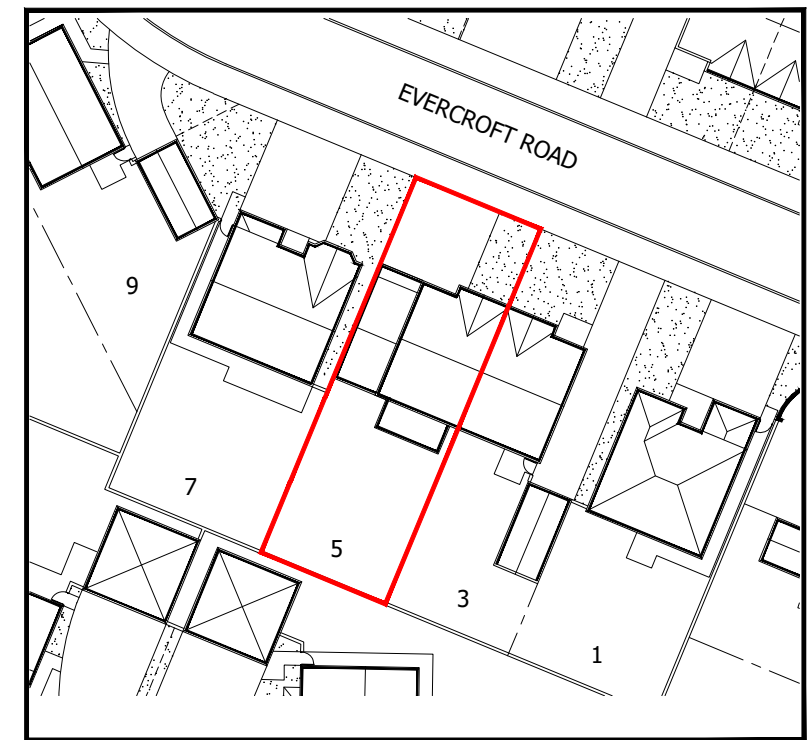
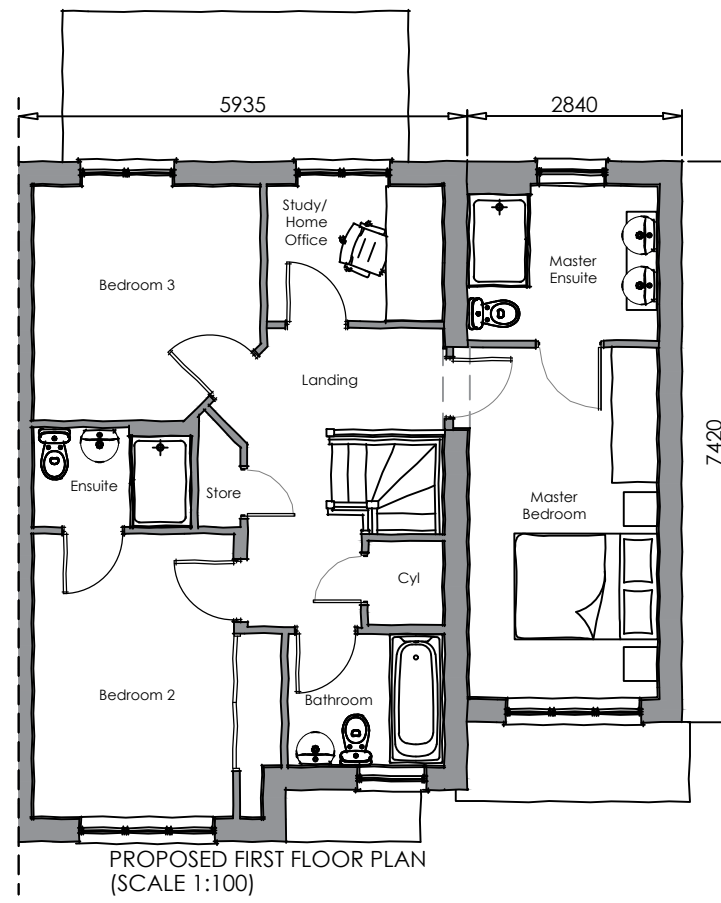
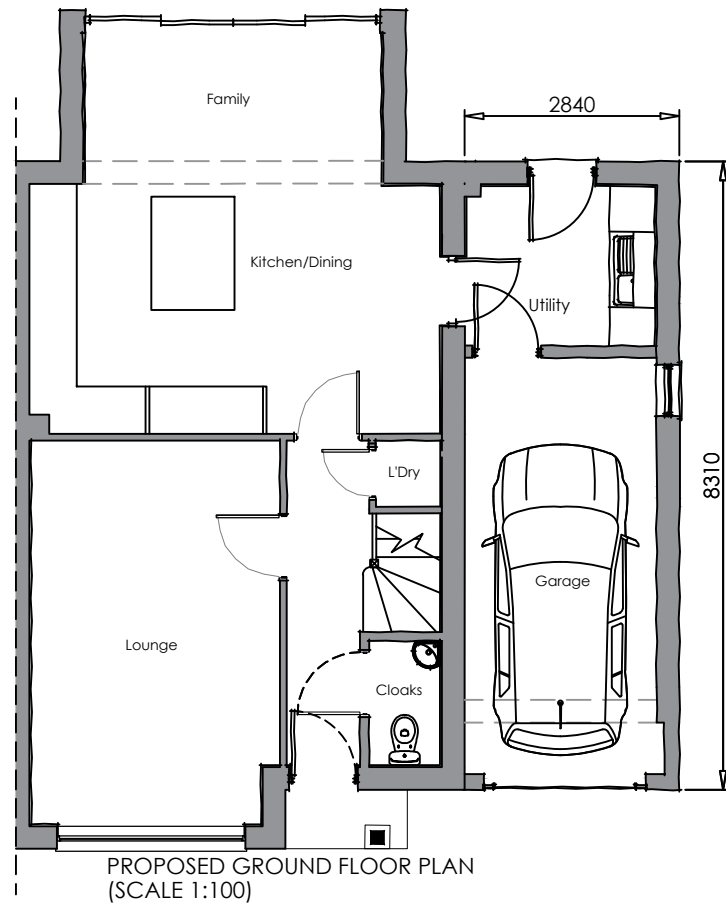
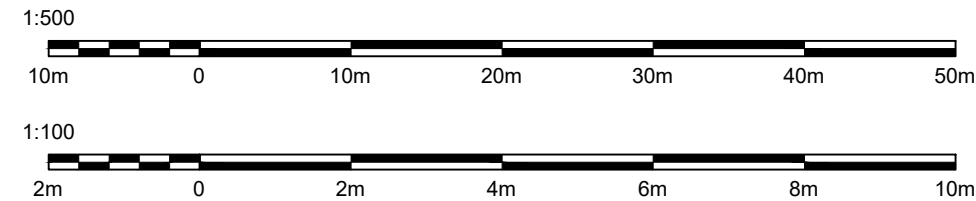
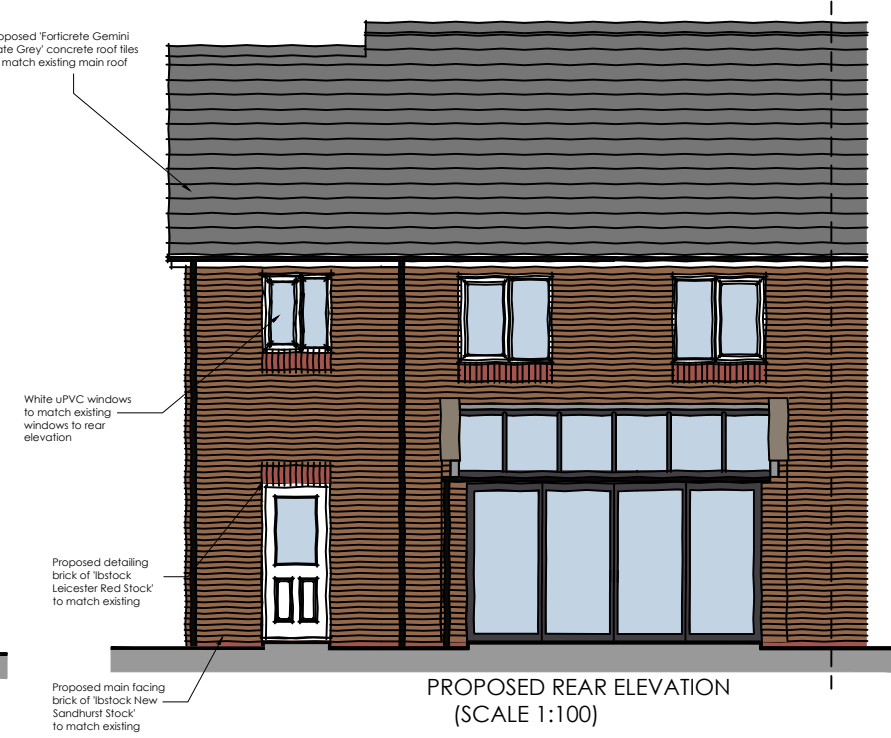
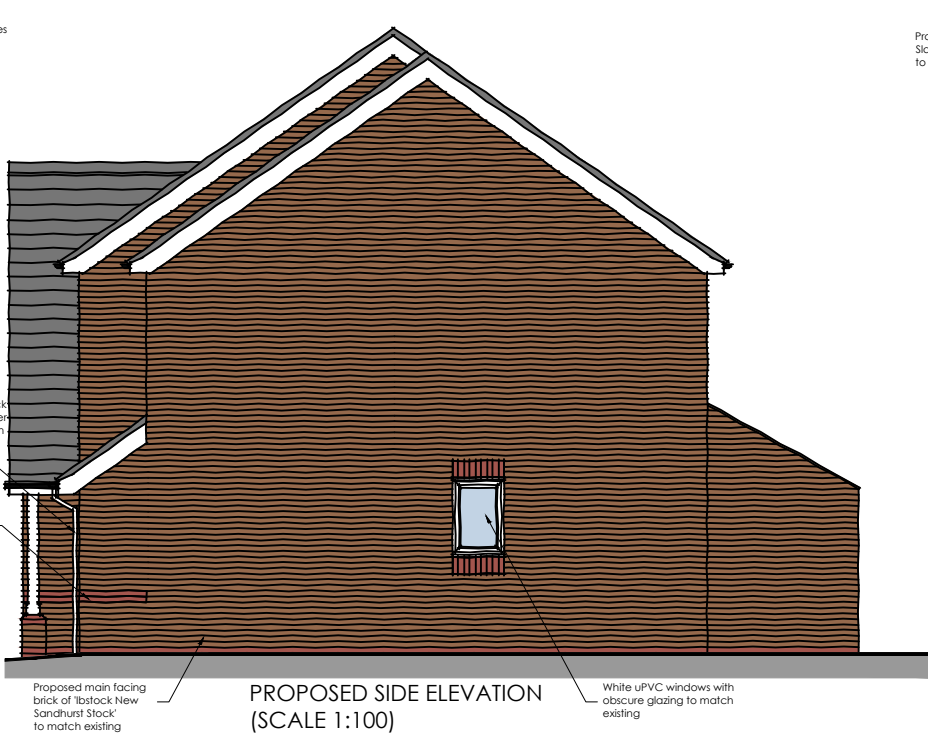


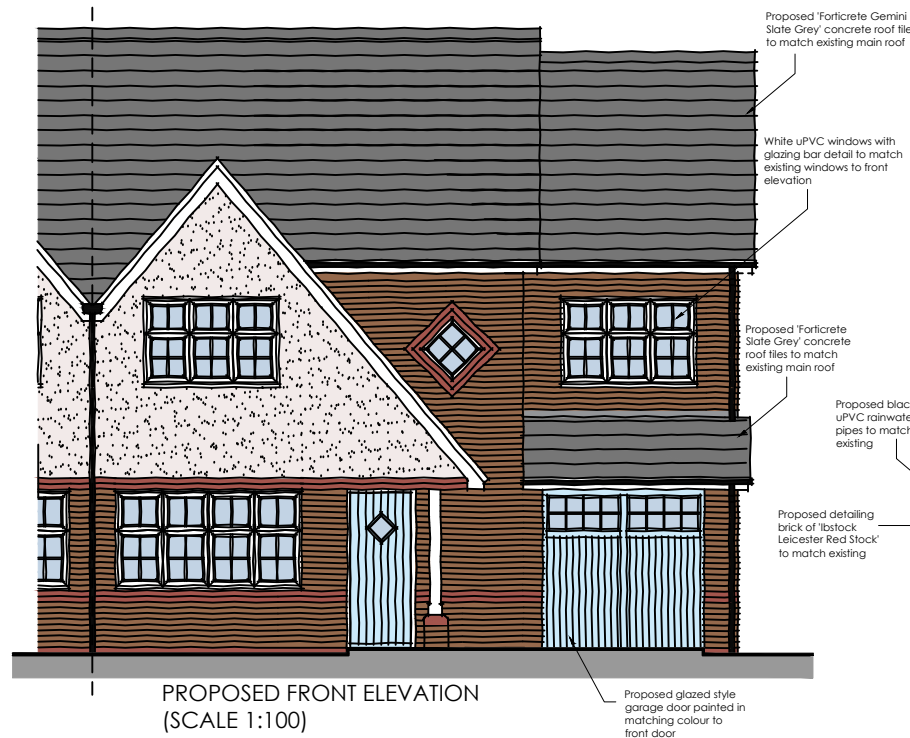

Proposed Site Plan (Scale 1:500)

PLANNING ISSUE					
Project Description	Scale	Paper Size	Date	Drawn	Revision
Proposed Two Storey Side Extension & Removal of Existing Detached Garage	1:100 & 1:500	A3	June 2023	AD	-
Drawing No.					
ERS/PD/03					
Site Address					
5 Evercroft Road					
Knowsley					
L14 7AF					
Drawing Title					
Proposed Floor Plan & Elevations					

Note

All dimensions/levels are to be checked on site and any discrepancies to be referred back to Architect prior to proceeding.

All specifications, materials and workmanship to be in accordance with current Building Regulations.

All component sizes and references are to be checked prior to materials order. The position of existing drain runs are to be checked and confirmed on site prior to proceeding with the works. All relevant boundary positions are to be dimensionally checked prior to proceeding with the works.

This drawing is the copyright © and shall not be altered, copied, photographed or reproduced in any way without the consent of the Architect.