



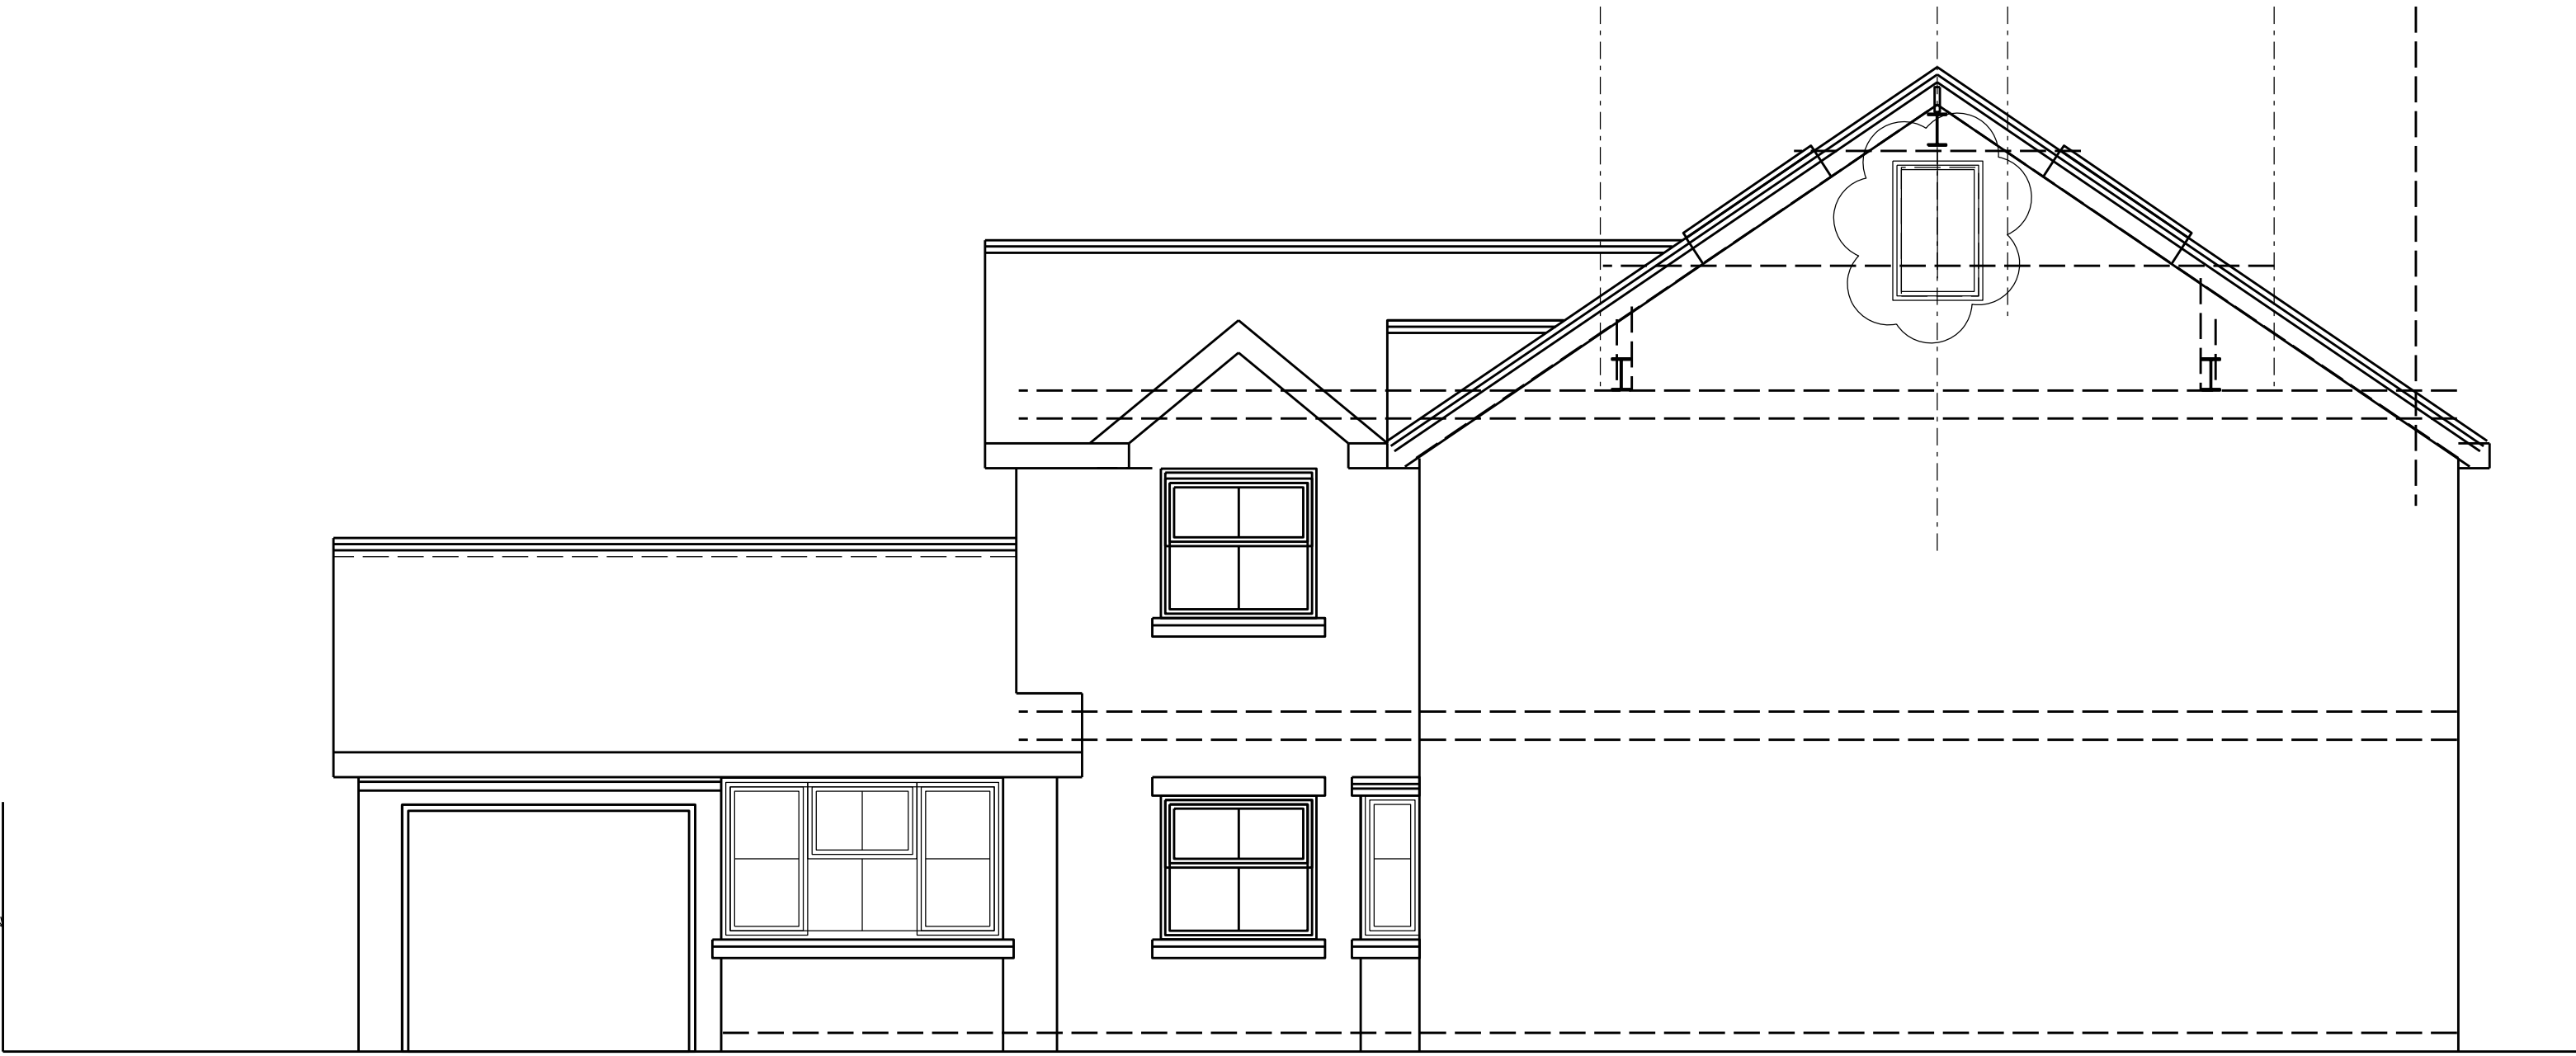


Existing Front Elevation




Existing Front / Side Elevation

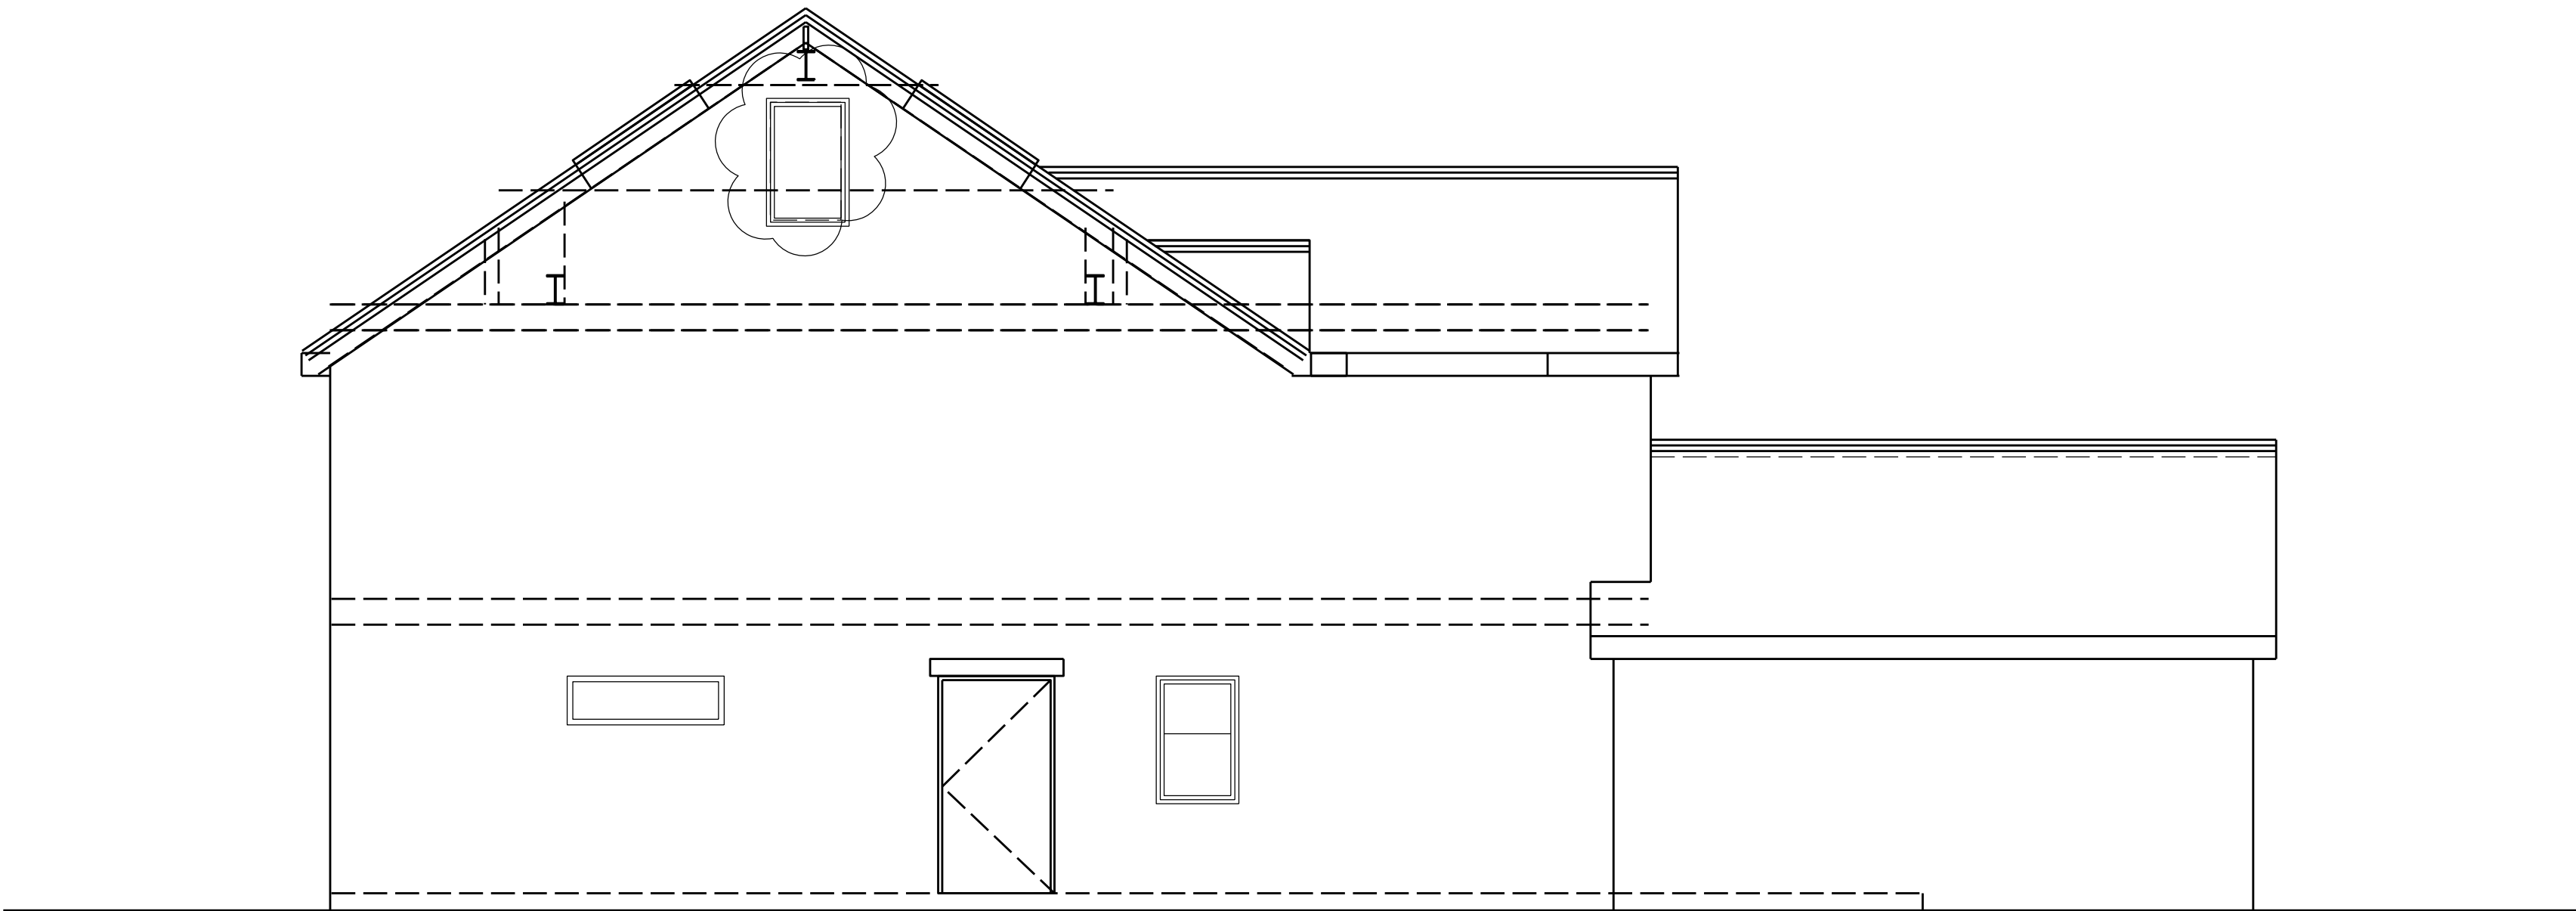

Existing side Elevation

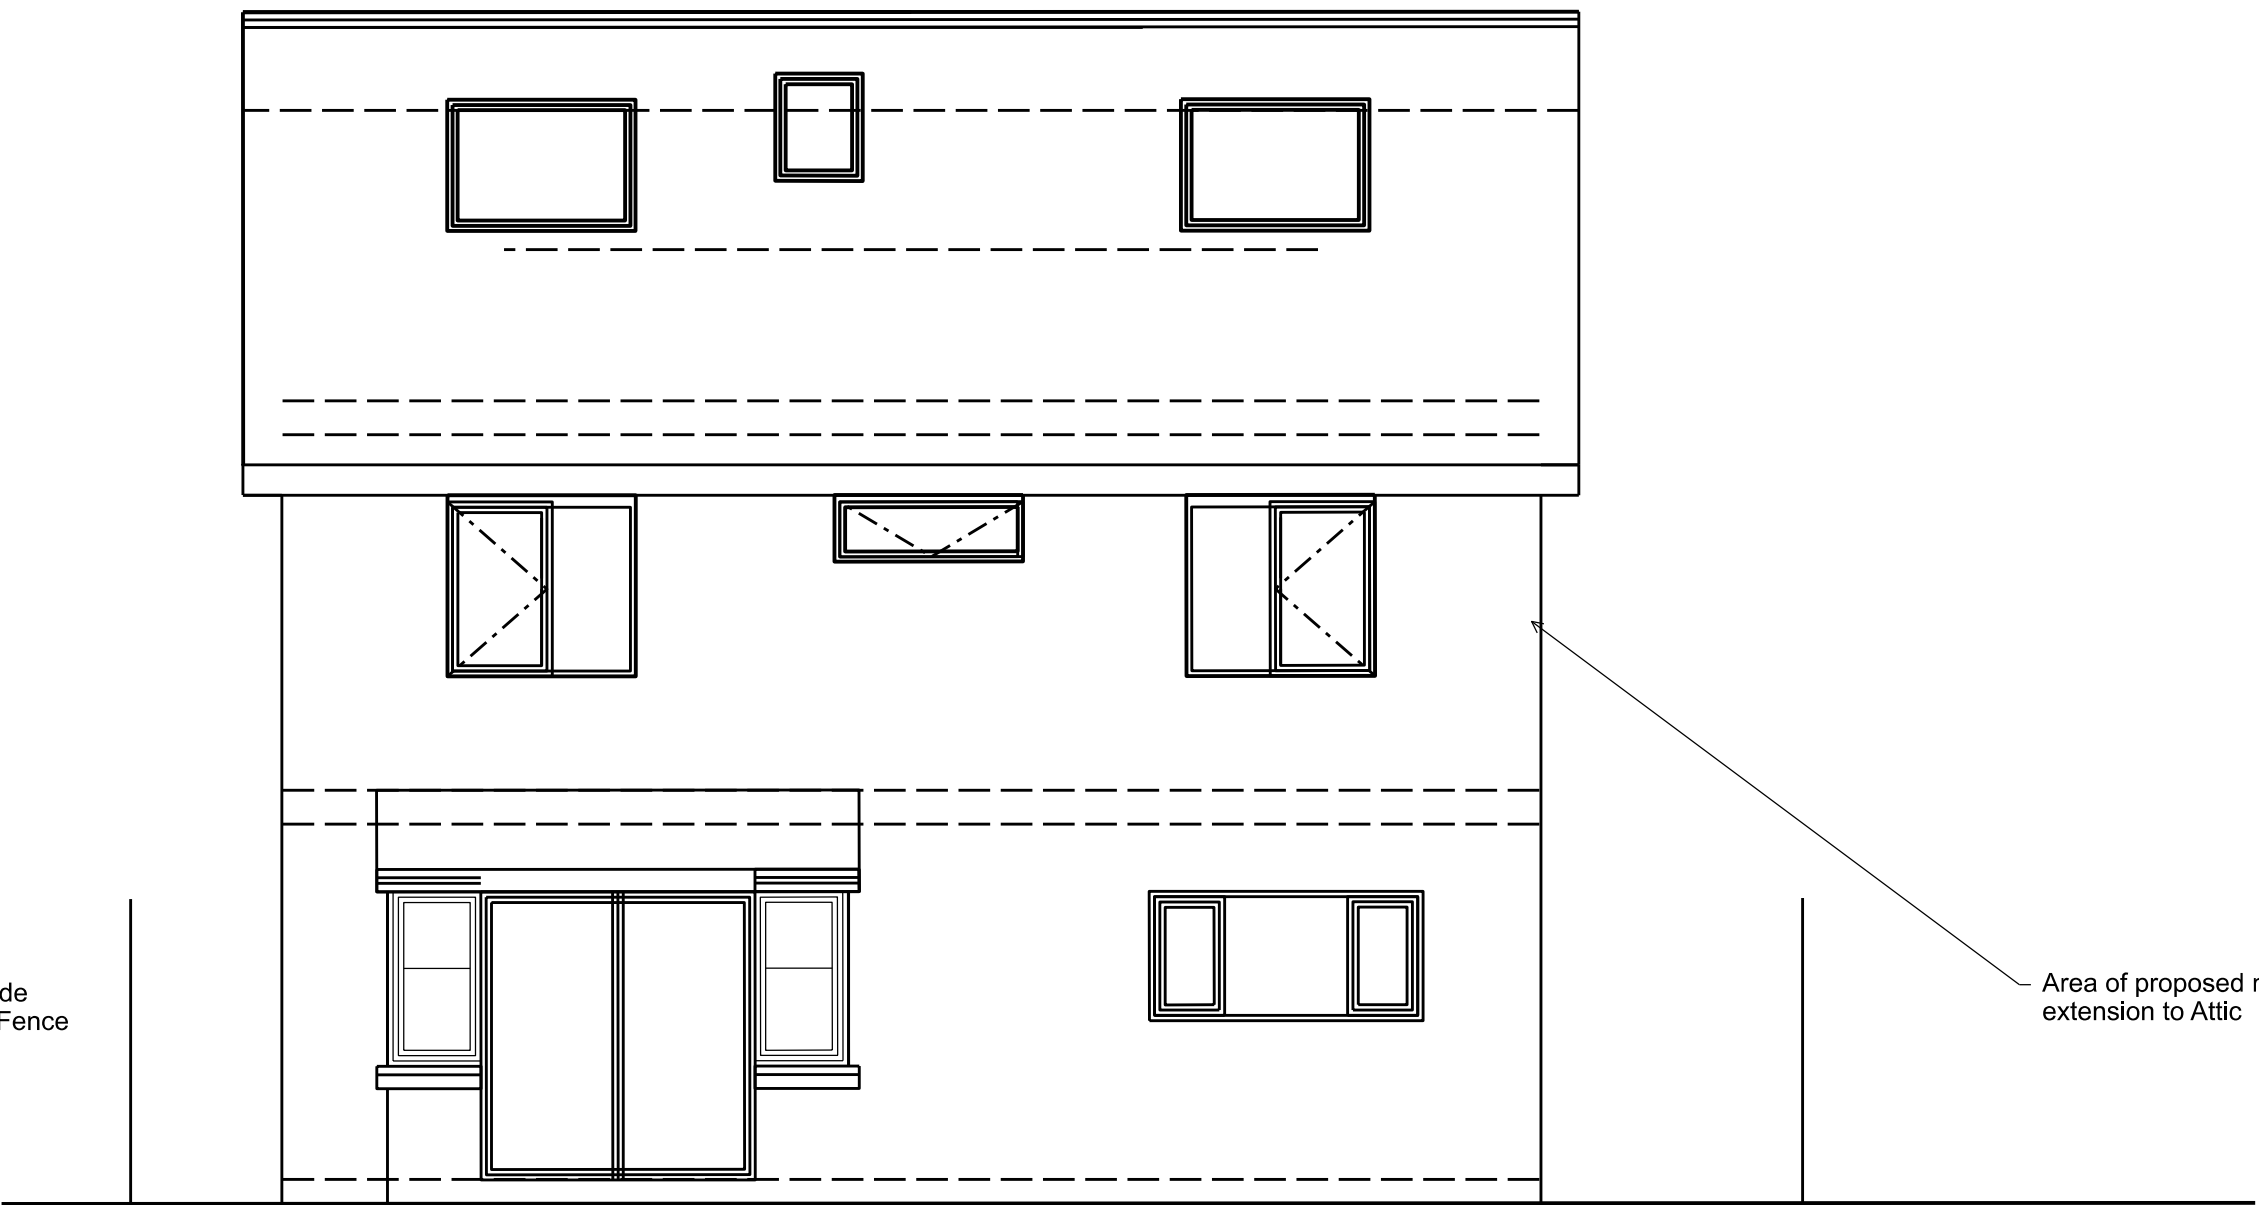

Existing Rear Elevation Existing Loft

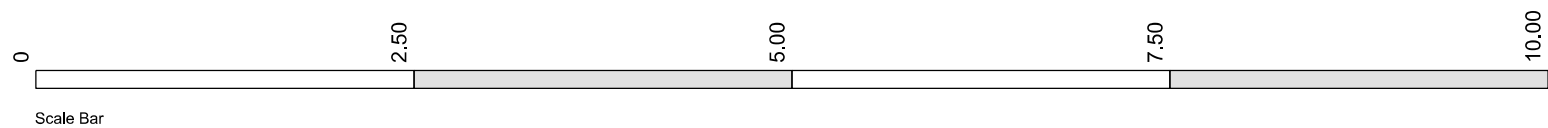

PROJECT

23 Granborne Chase
Liverpool L32 2DN

TITLE

Existing Elevations

SIZE

A1

STATUS

Planning

PROJECT NO.

...

DRAWING NO.

L003A

DRAWN BY

CG

CHECKED

...

DATE

01.02.26

SCALE (1:50)

1:50

JOHN MCCALL ARCHITECTS LTD

No.1 Arts Village, Henry Street, Liverpool L1 5BS Tel: 0151 707 1818 Fax: 707 1819

Old Coop Building, Church Street, Hayfield, SK22 2JE e-mail: admin@johnmccall.co.uk