




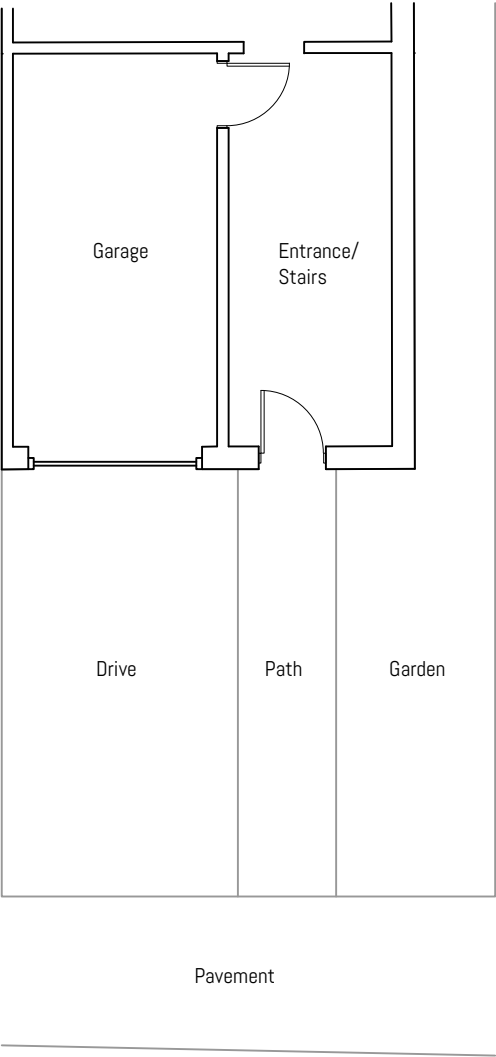


EXISTING PLAN

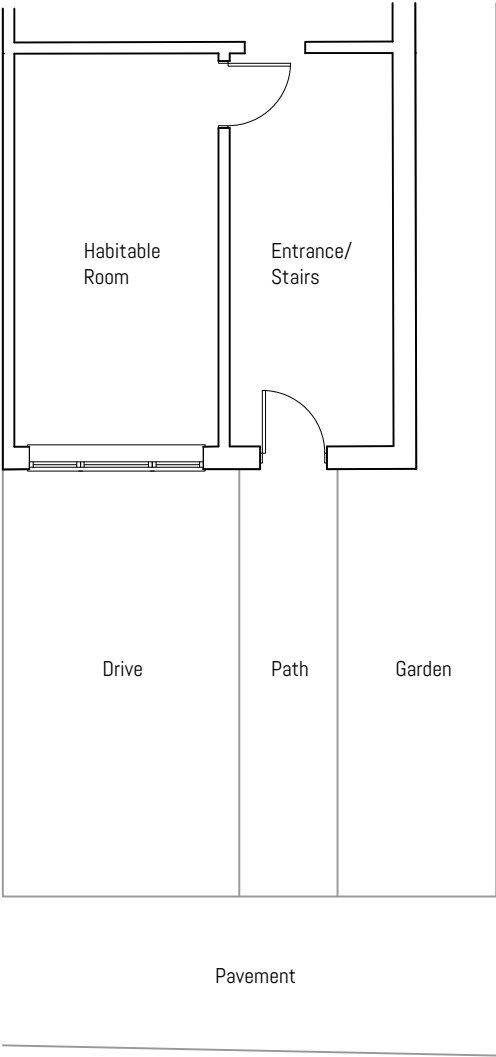

PROPOSED PLAN

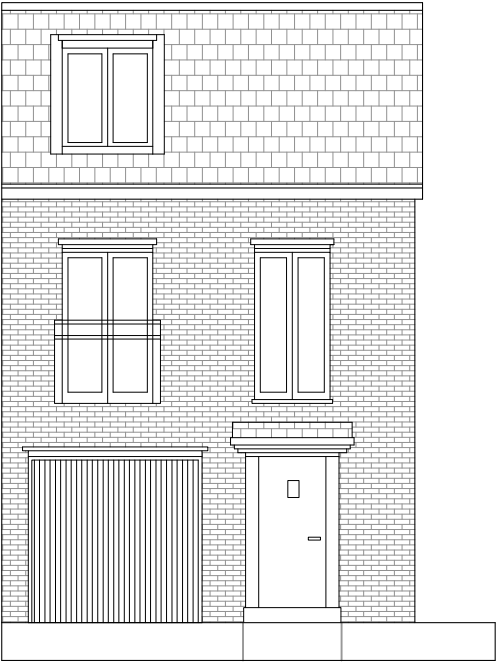

EXISTING FRONT ELEVATION

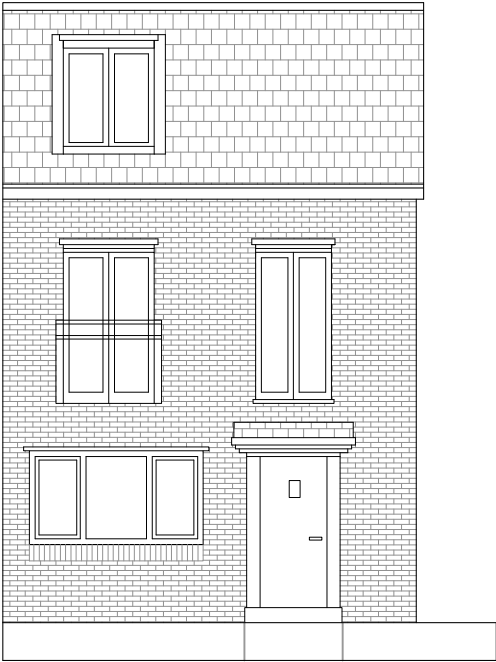

PROPOSED FRONT ELEVATION



Planner:

Redrawn by:

Notes:
Due to Covid the following drawings were made via replication of previously made clients' drawings, and whilst every care was taken in preparation of these drawings, measurements are approximate.

General Notes: 1. Do not scale from this drawing except for planning purposes only. 2. All dimensions are in millimeters unless noted otherwise. 3. All dimensions shall be verified on site before proceeding with the work. 4. Dor Architecture Ltd shall be notified in writing of any discrepancies.

C.D.M Regulations 2015 - These drawings have been produced for the purpose of applying for planning only. If the project progresses onto site without the involvement of DOR Architecture The client and contractor must ensure that they fulfil the duties in respect of the Construction (Design & Management) regulations 2015.



REVISION	DATE	DRAWN BY	CHECKED BY
A	03/05/2021	D.C	D.C
SCALE 1:100			
0246 [m]			
1:100 @ A3			
		JOB NUMBER	DRAWING NUMBER
		129	129-PL-EXT-00-A
PROJECT			
10 Springfield Crescent, L36 8FG			
DRAWING TITLE			
Garage Conversion to Habitable Room EXISTING & PROPOSED PLANS AND ELEVATIONS			
DRAWING STAGE			
PLANNING			A