

All dimensions to be checked on site.
Figured dimensions to be read in preference to scaled.

This drawing is copyright and remains the property of SMITH YOUNG Architecture Ltd unless otherwise agreed.

SMITH YOUNG Architecture Ltd accepts no responsibility for any unauthorised amendments to the drawing and does not permit unauthorised copying of the drawing.

Revisions / Notes:


- 

Red dashed line indicates careful demolition/ removal.

BRICK: Proposed brick to match existing, all to approval of LAPO.
- ROOF: Proposed concrete roofing tiles to match existing, all to approval of LAPO.
- WINDOW: Window to be double glazed UPVC white frame to match existing, all to approval of LAPO.
- PATIO DOORS: Rear door to be new composite door, spec tbc, all to approval of LAPO.
- RAINWATER GOODS: All proposed rainwater goods to be white UPVC to match existing, all to approval of LAPO.



Proposed Front Elevation
Scale 1:100

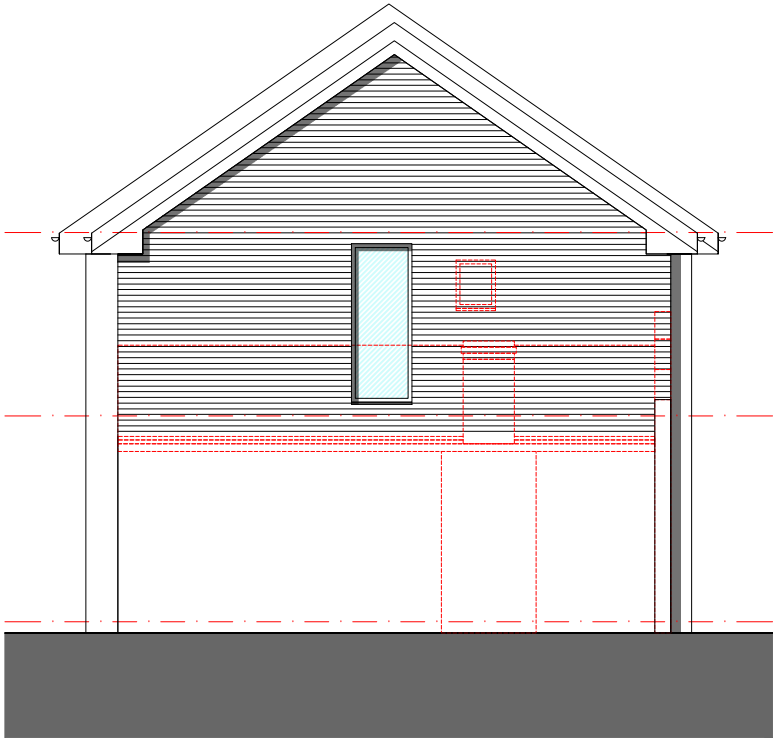

Proposed Side Elevation
Scale 1:100



Proposed Rear Elevation
Scale 1:100



Job Title:	3 Brook Close		
Purpose:	Planning		
Client:	Mr & Mrs Green		
Date:	June 2022		
Drawing Title:	Proposed Elevations		
Drawn By:	VWJJ	Checked By:	
Scale:	1:100	Paper Size:	A3
Job Number:	22.023	Drwg No:	005
		Rev:	