





Existing Front Elevation
Scale 1:100

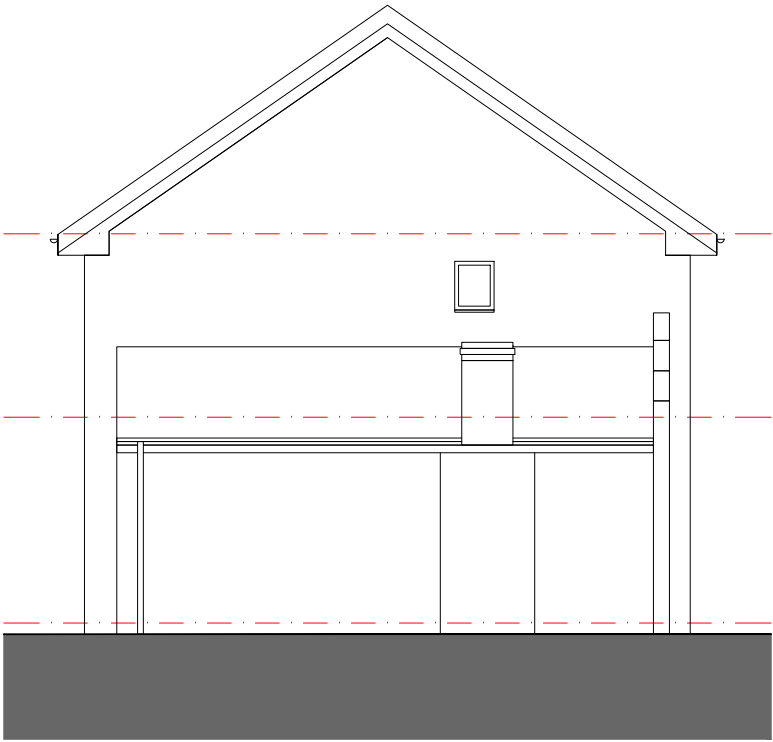

Existing Side Elevation
Scale 1:100

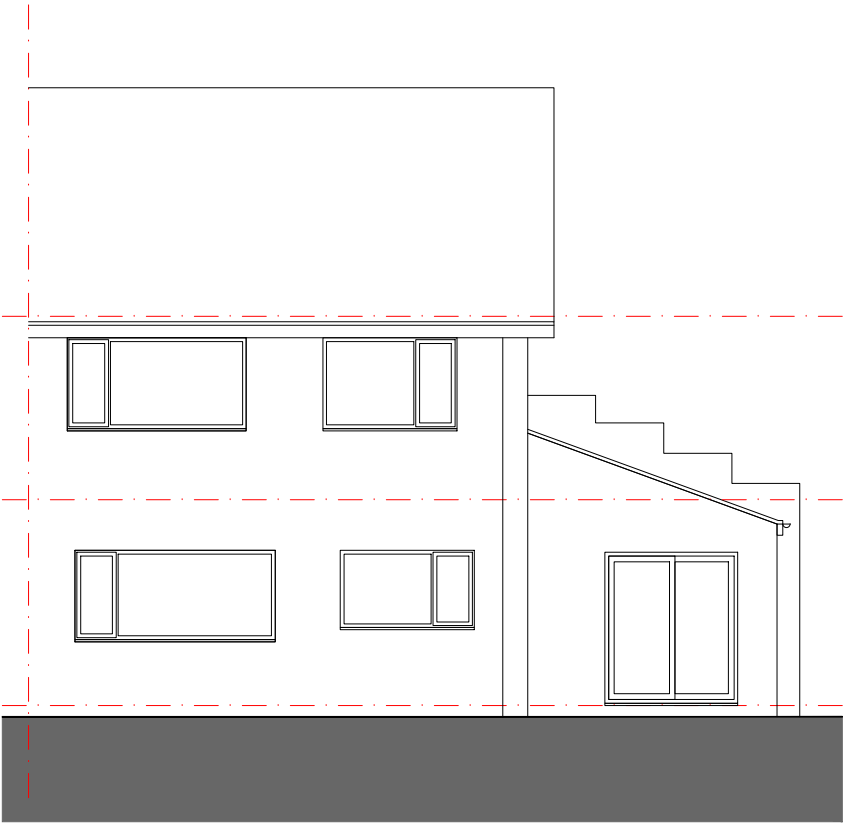


Existing Rear Elevation
Scale 1:100

All dimensions to be checked on site.
Figured dimensions to be read in preference to scaled.

This drawing is copyright and remains the property of SMITH YOUNG Architecture Ltd unless otherwise agreed.

SMITH YOUNG Architecture Ltd accepts no responsibility for any unauthorised amendments to the drawing and does not permit unauthorised copying of the drawing.

Revisions / Notes:

 

Job Title:	3 Brook Close		
Purpose:	Planning		
Client:	Mr & Mrs Green		
Date:	June 2022		
Drawing Title:	Existing Elevations		
Drawn By:	VWJJ	Checked By:	
Scale:	1:100	Paper Size:	A3
Job Number:	22.023	Drwg No:	004
		Rev:	