


All dimensions to be checked on site.
Figured dimensions to be read in preference to scaled.

This drawing is copyright and remains the property of SMITH YOUNG Architecture Ltd unless otherwise agreed.



SMITH YOUNG Architecture Ltd accepts no responsibility for any unauthorised amendments to the drawing and does not permit unauthorised copying of the drawing.

Revisions / Notes:


 Application Boundary

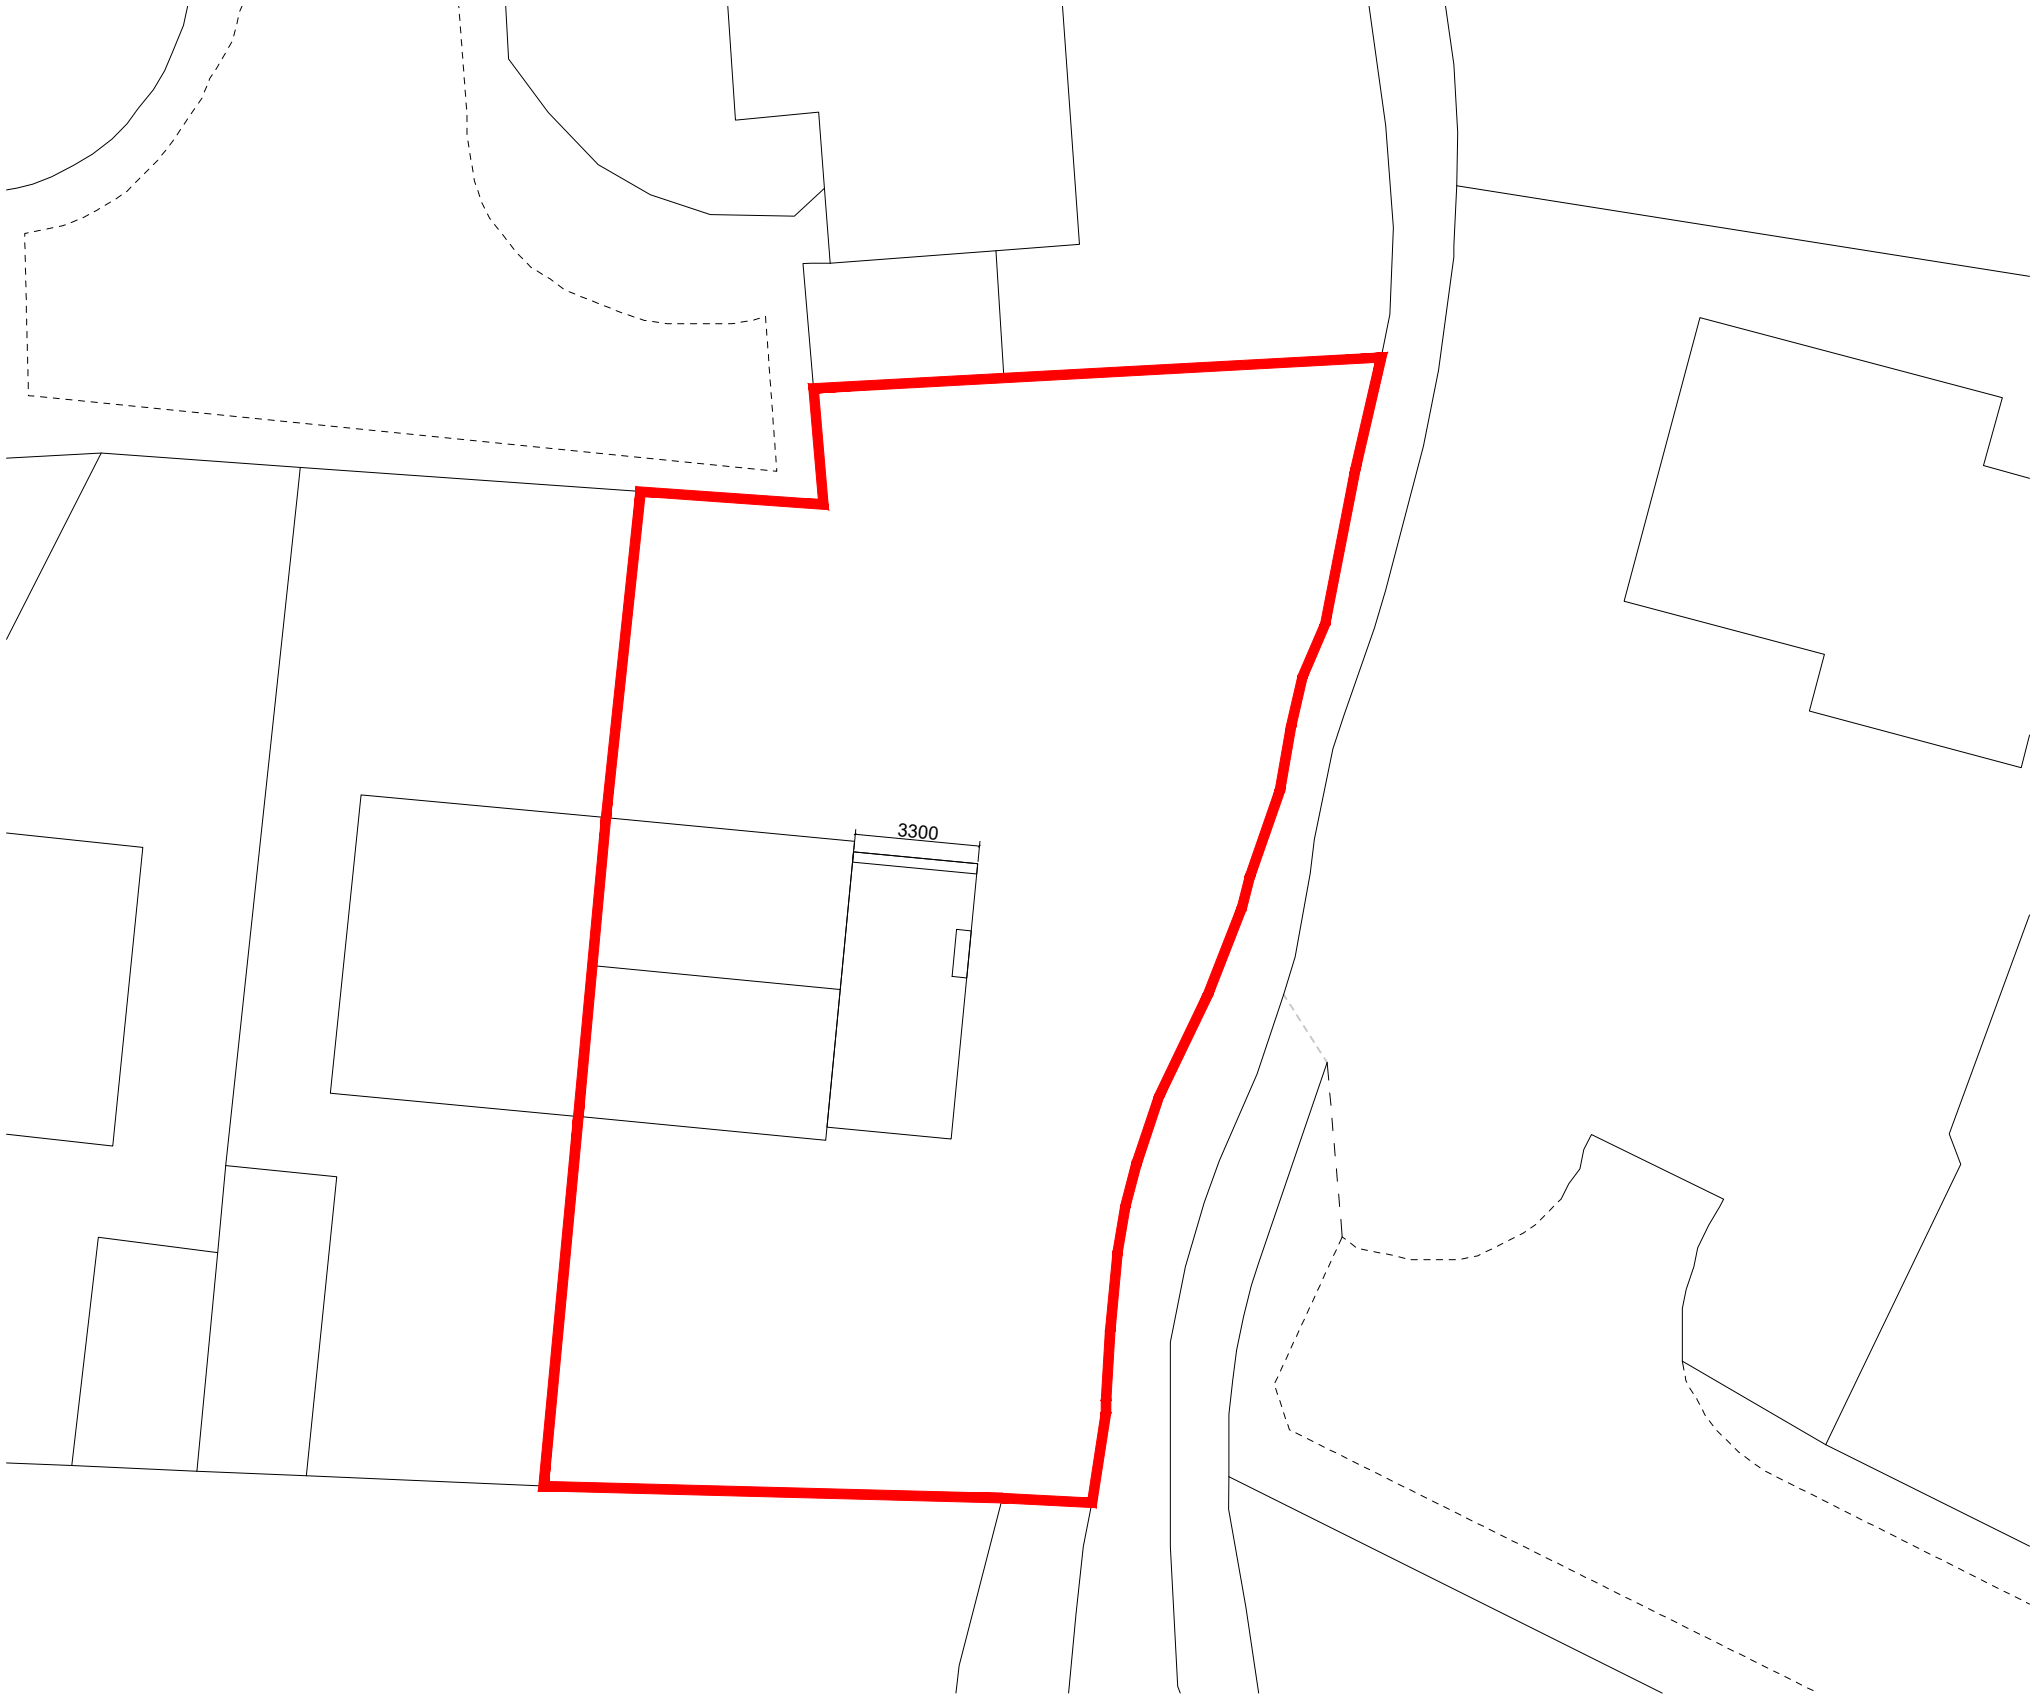

Existing Site Plan
Scale 1:200

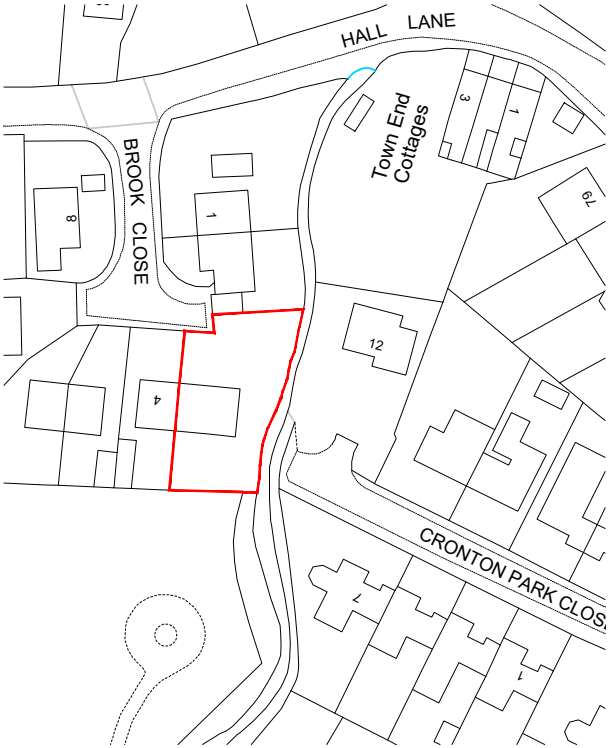 

Location Plan
Scale 1:1250

 

Job Title:	3 Brook Close		
Purpose:	Planning		
Client:	Mr & Mrs Green		
Date:	June 2022		
Drawing Title:	Existing Site/ Location Plans		
Drawn By:	VWJJ	Checked By:	
Scale:	1:200	Paper Size:	A3
Job Number:	22.023	Drwg No:	001
		Rev:	