



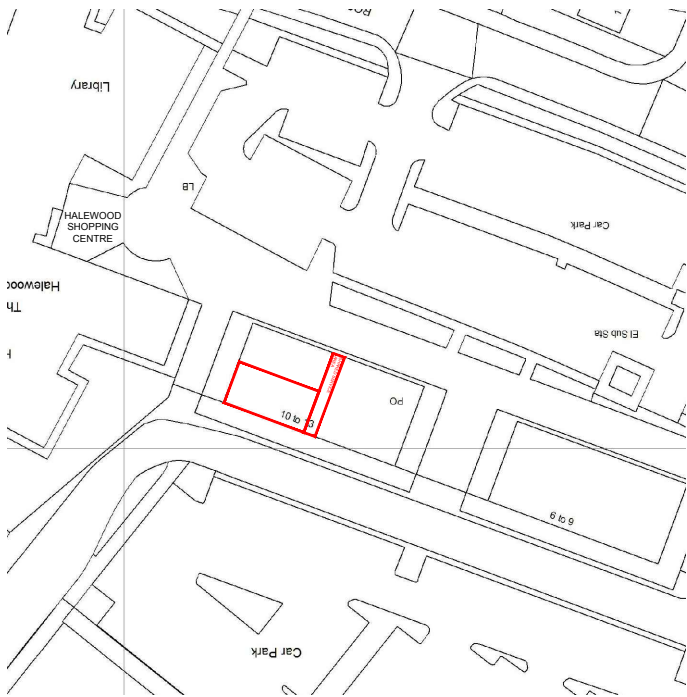


Location Plan 1:1250

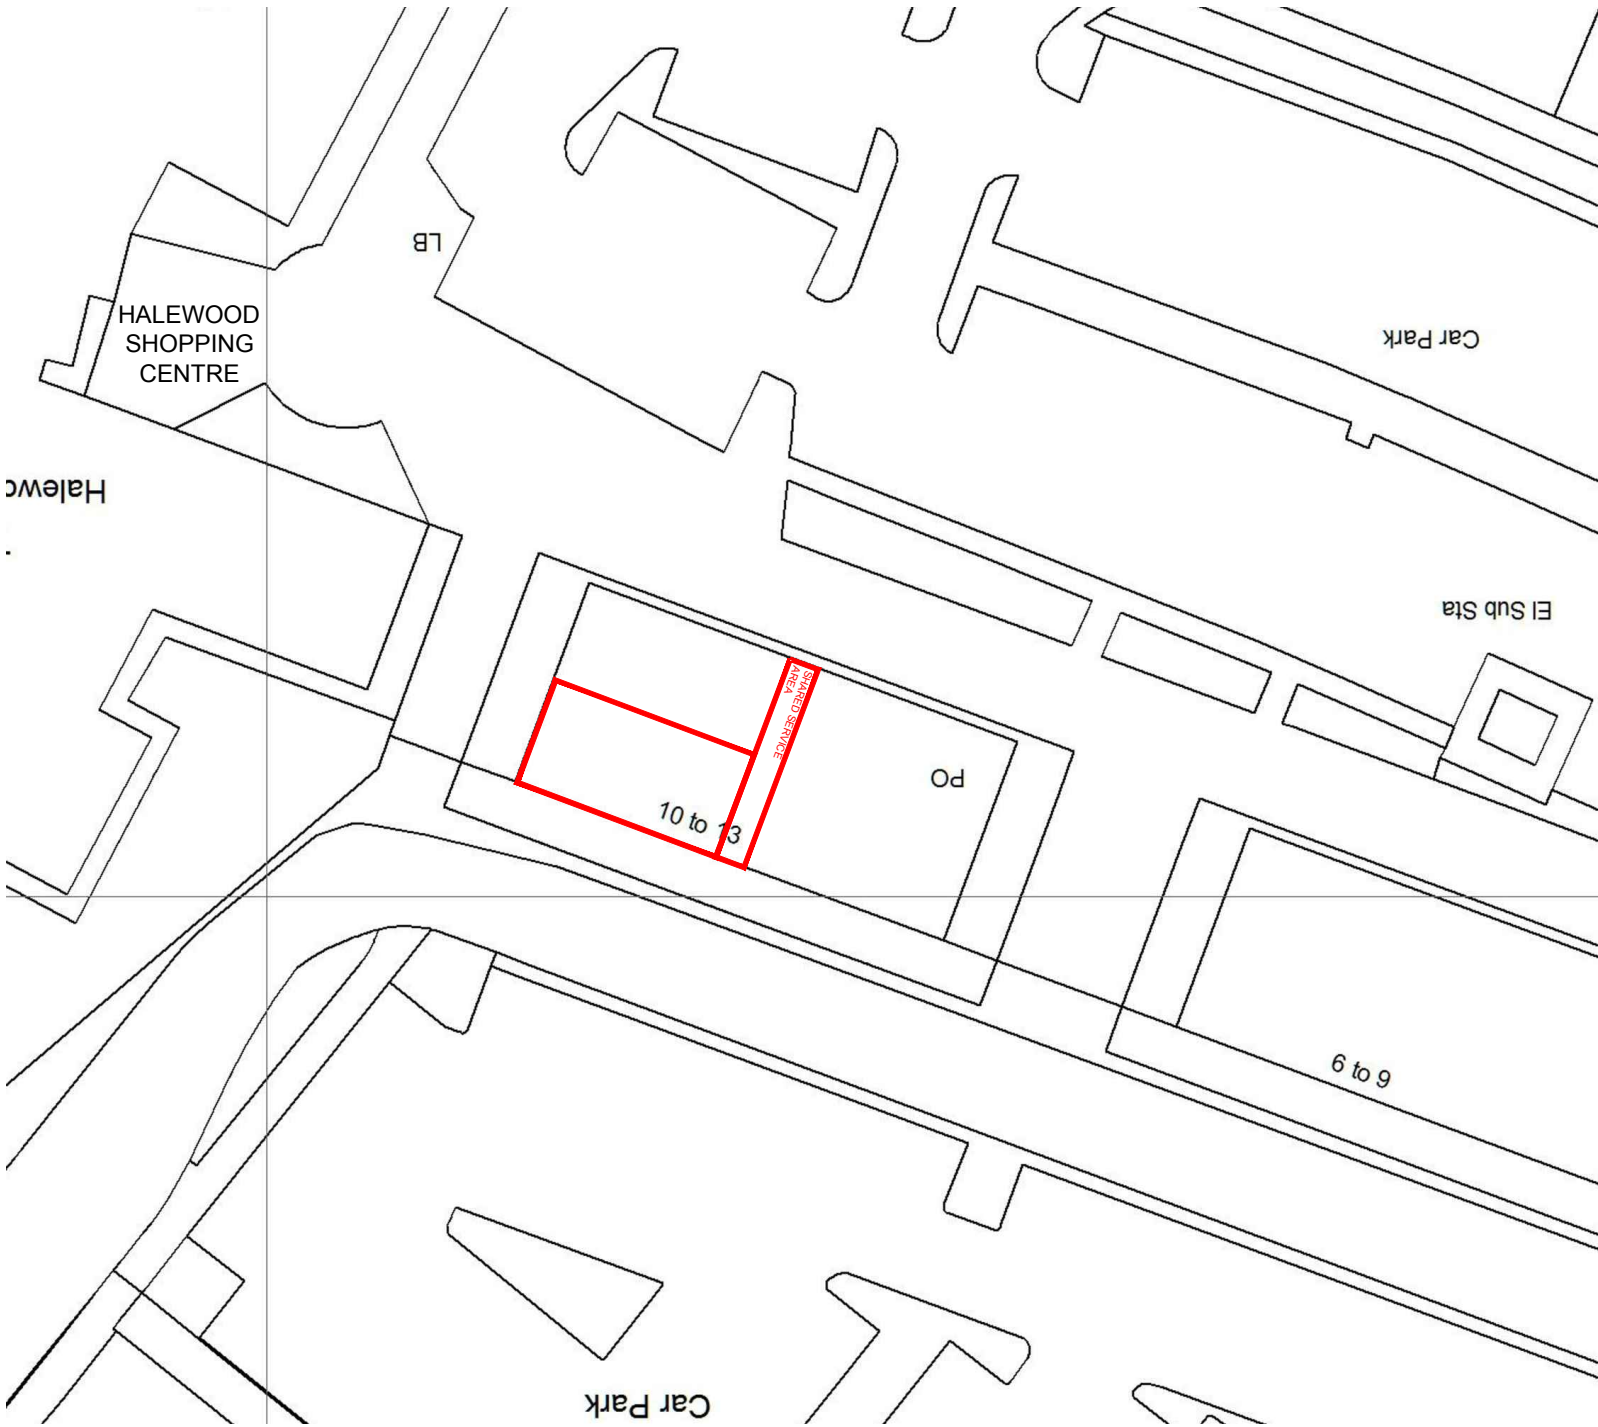

Site Plan 1:500



The contractor is responsible for checking dimensions, tolerances and references. Any discrepancy to be verified with the Architect before proceeding with the works.
Where an item is covered by drawings to different scales the larger scale drawing is to be worked to. Do not scale drawing. Figured dimensions to be worked to in all cases.

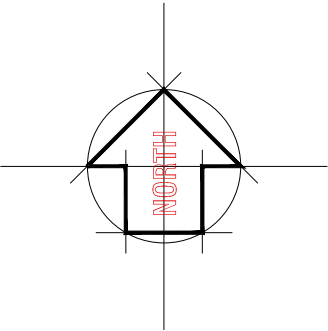

REV C - 04/11/2022
As requested by planning

Drawing no. 1.0		
date	rev.	revision/author/checker
PURPOSE OF ISSUE PLANNING		
PROJECT Unit 13, Leathers Lane, Halewood, Liverpool, L26 0AD		
DRAWING SITE-LOCATION PLAN		
JOB NO. 2022- 0121-002		REV
DRAWN BY. GS	checked	
SCALE .1:1250-1:500@A3	DATE: 04.11.2022	