


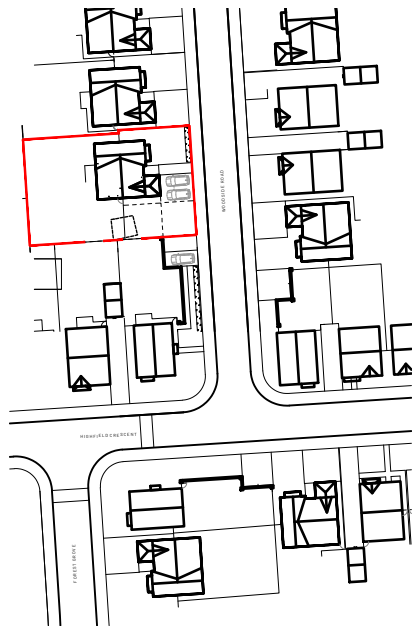


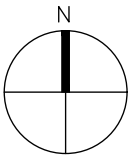

LOCATION PLAN
SCALE@1:1250

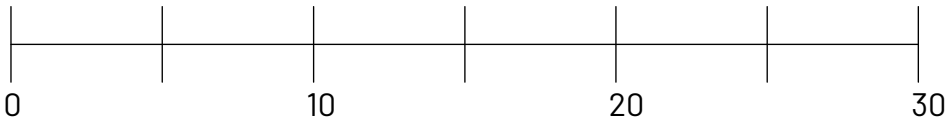

SCALE BAR 1:250

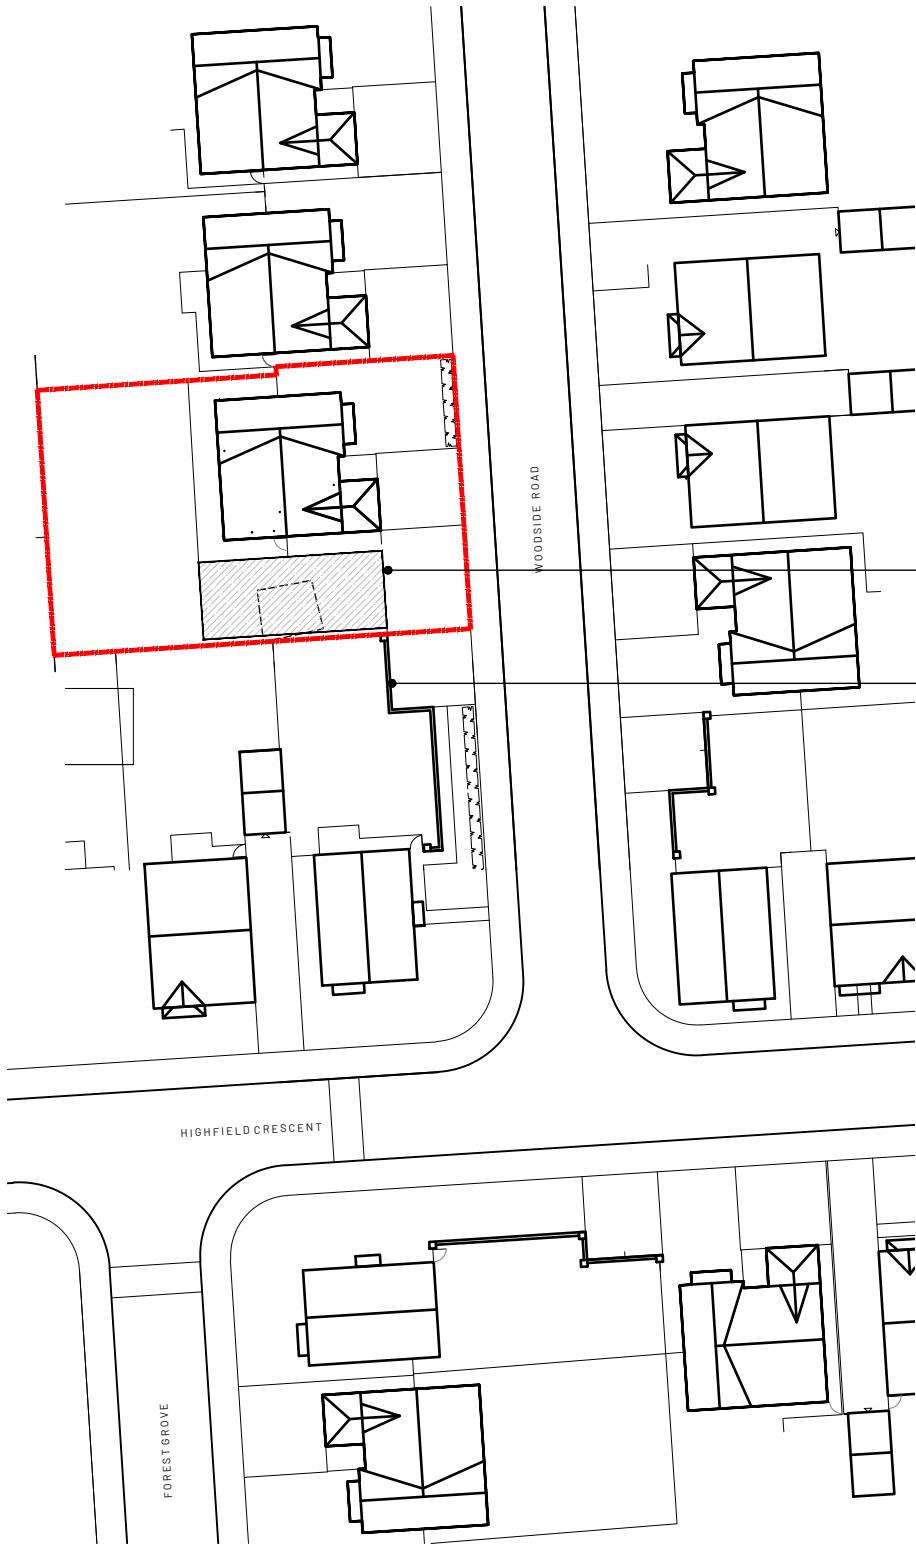

SITE PLAN
SCALE@1:500

proposed outbuilding to align
with edge of host property and
garden wall to No.1

existing wall to garden at No.1
Woodside Road

- notes:
1. Drawing to be used for the status indicated only
 2. All dimensions and setting out shall be checked and confirmed and any discrepancies to be reported to the Designer prior to commencement of any work
 3. All work and materials to be in accordance with current statutory legislation, relevant codes of practice and British Standards
 4. Drawing to be read in accordance with relevant consultants and sub-contractors drawings and specifications
 5. This drawing is the property of the Designer and is not to be used in whole or in part without written consent

Key

--- Site boundary

-	First issue	22/07/20
A	Revised design to accommodate landscaped discussions	22/07/31
B	Issued for planning	22/08/15
C	Re-issued for planning without 'do not scale this drawing' note	22/09/27
D	Revised design following to set back line of outbuilding and reduce height of outbuilding by amending angle of roof to match existing garage	22/10/17

no.	revision	date
-----	----------	------



project:
3 Woodside Road
Huyton
Liverpool
L36

title:
Site and Location Plan

scale:	sheet:	date:
1:100	A3	July 2022

drawing status:
Planning

drawing no:	rev:
510 - EX - 050	D