




SCALE BAR 1:100

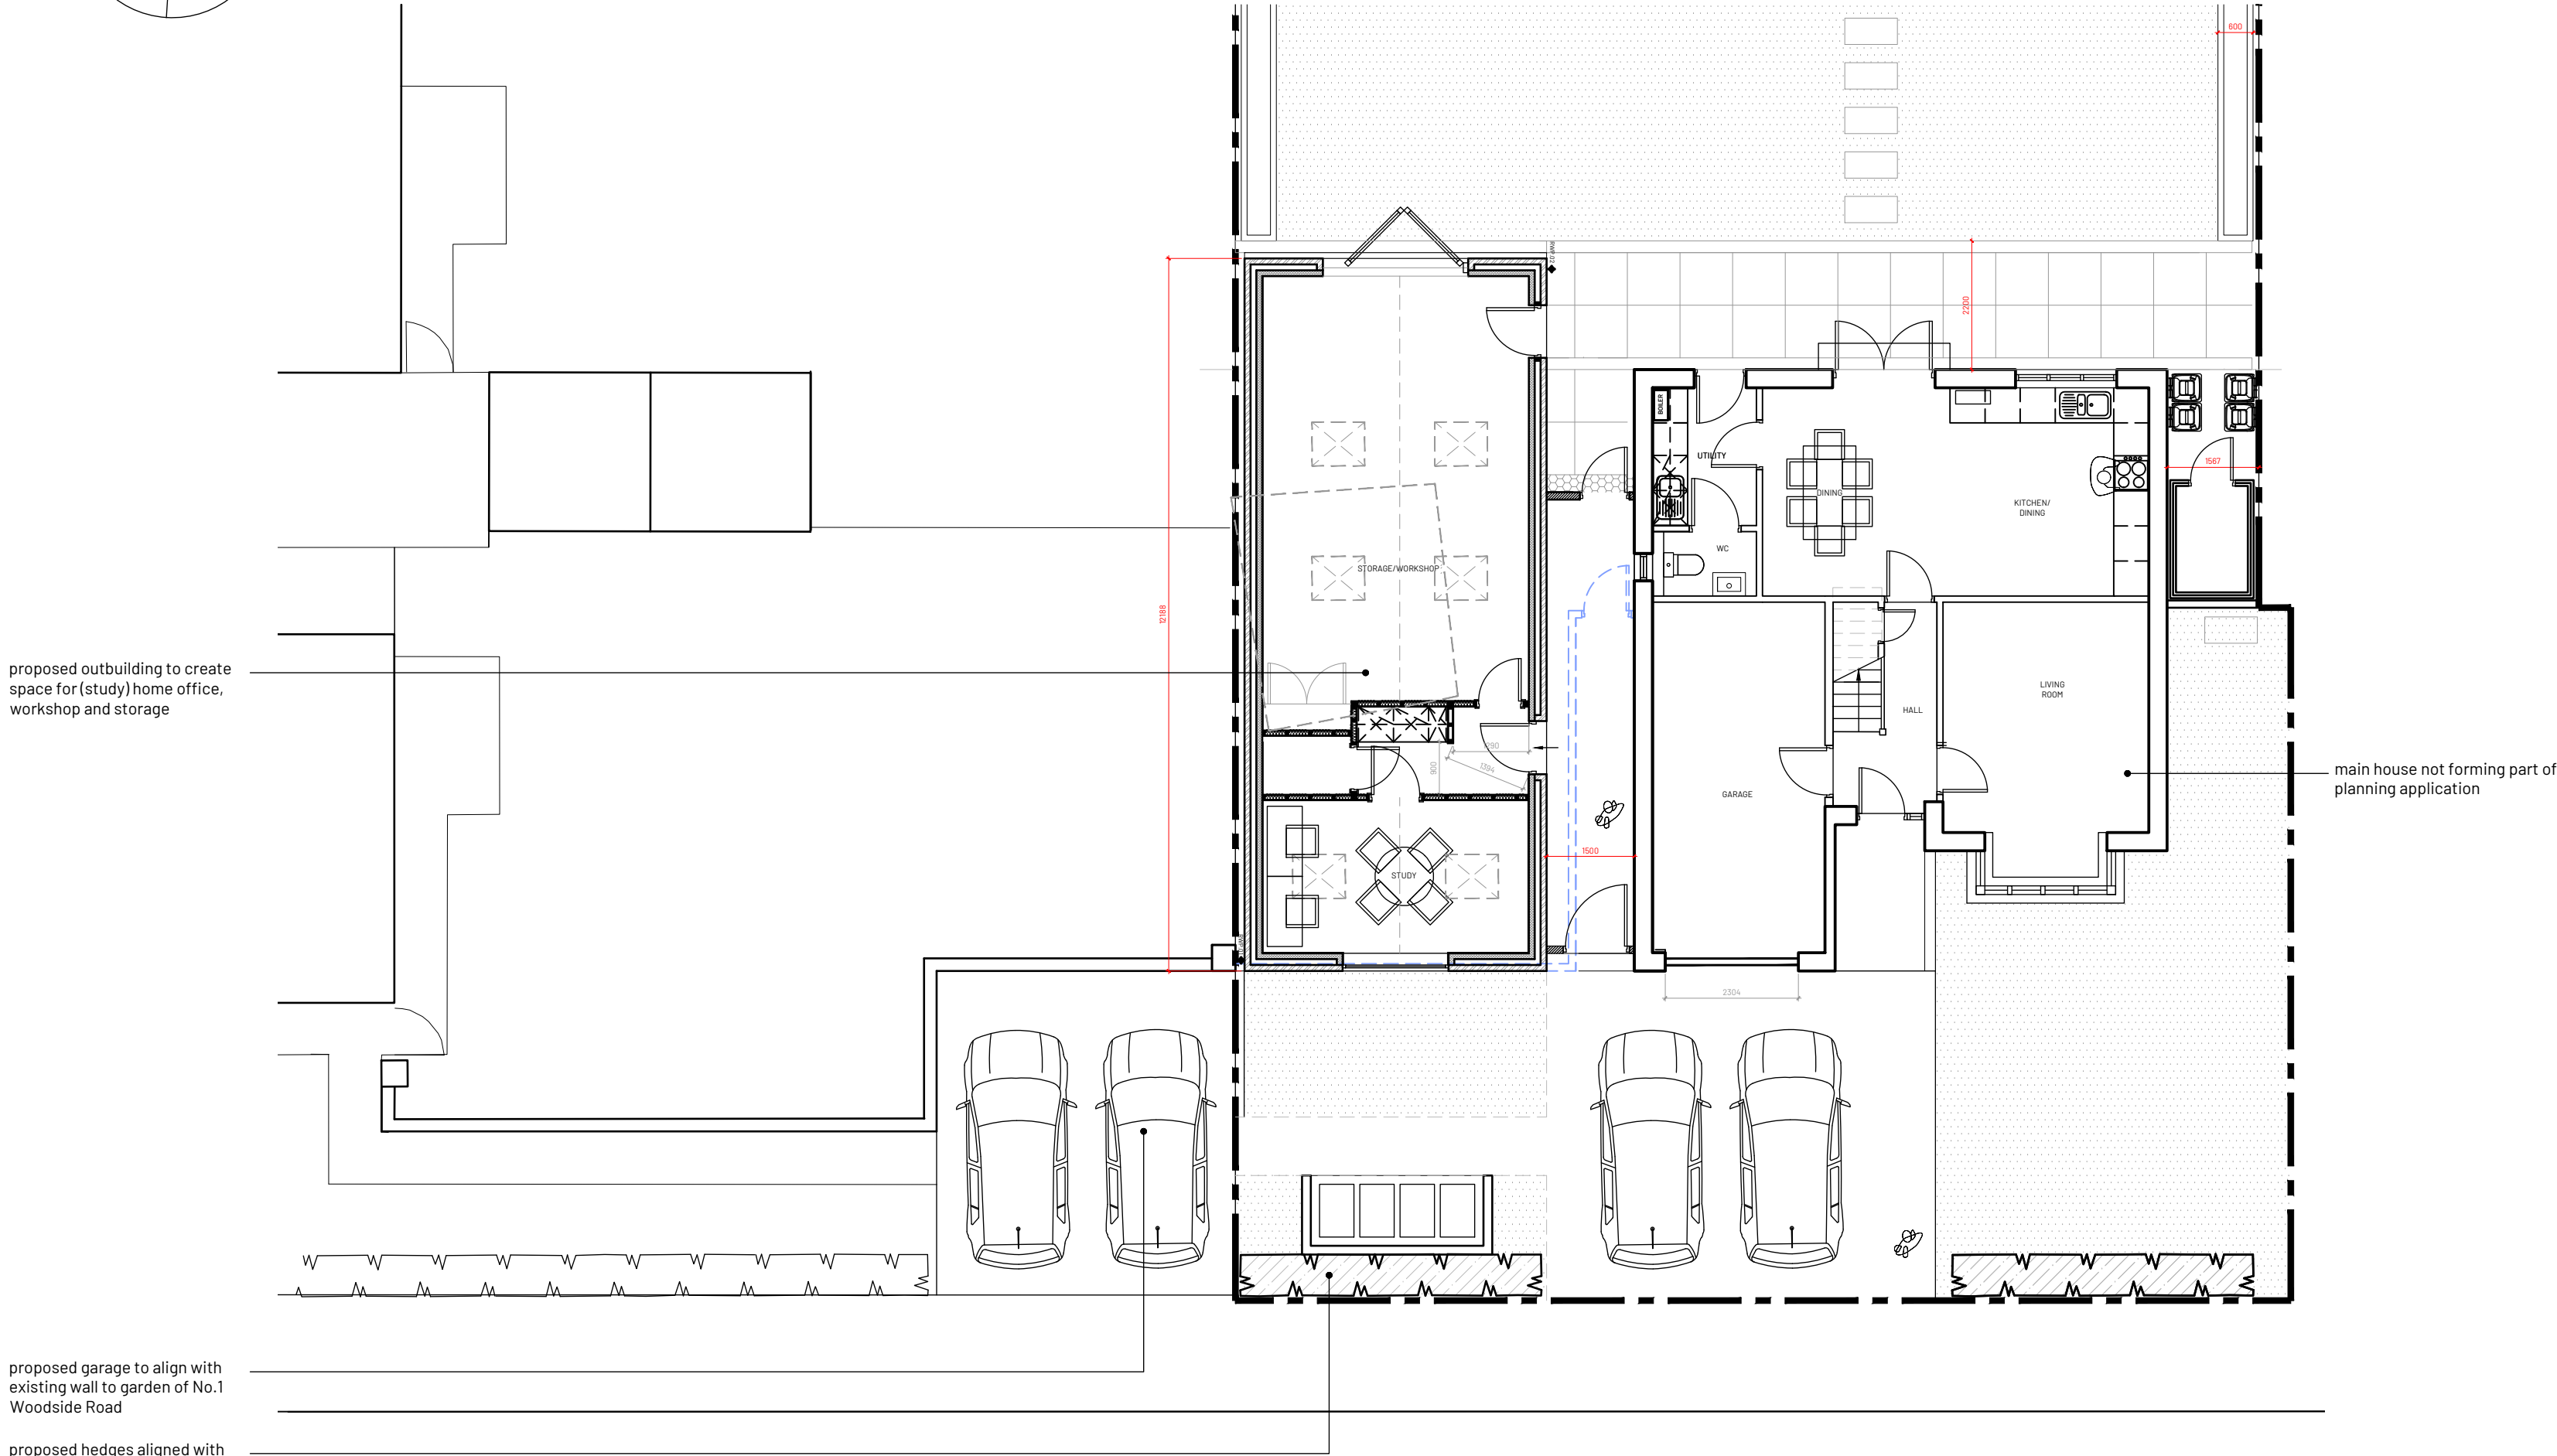


CONTEXTUAL FLOOR PLAN

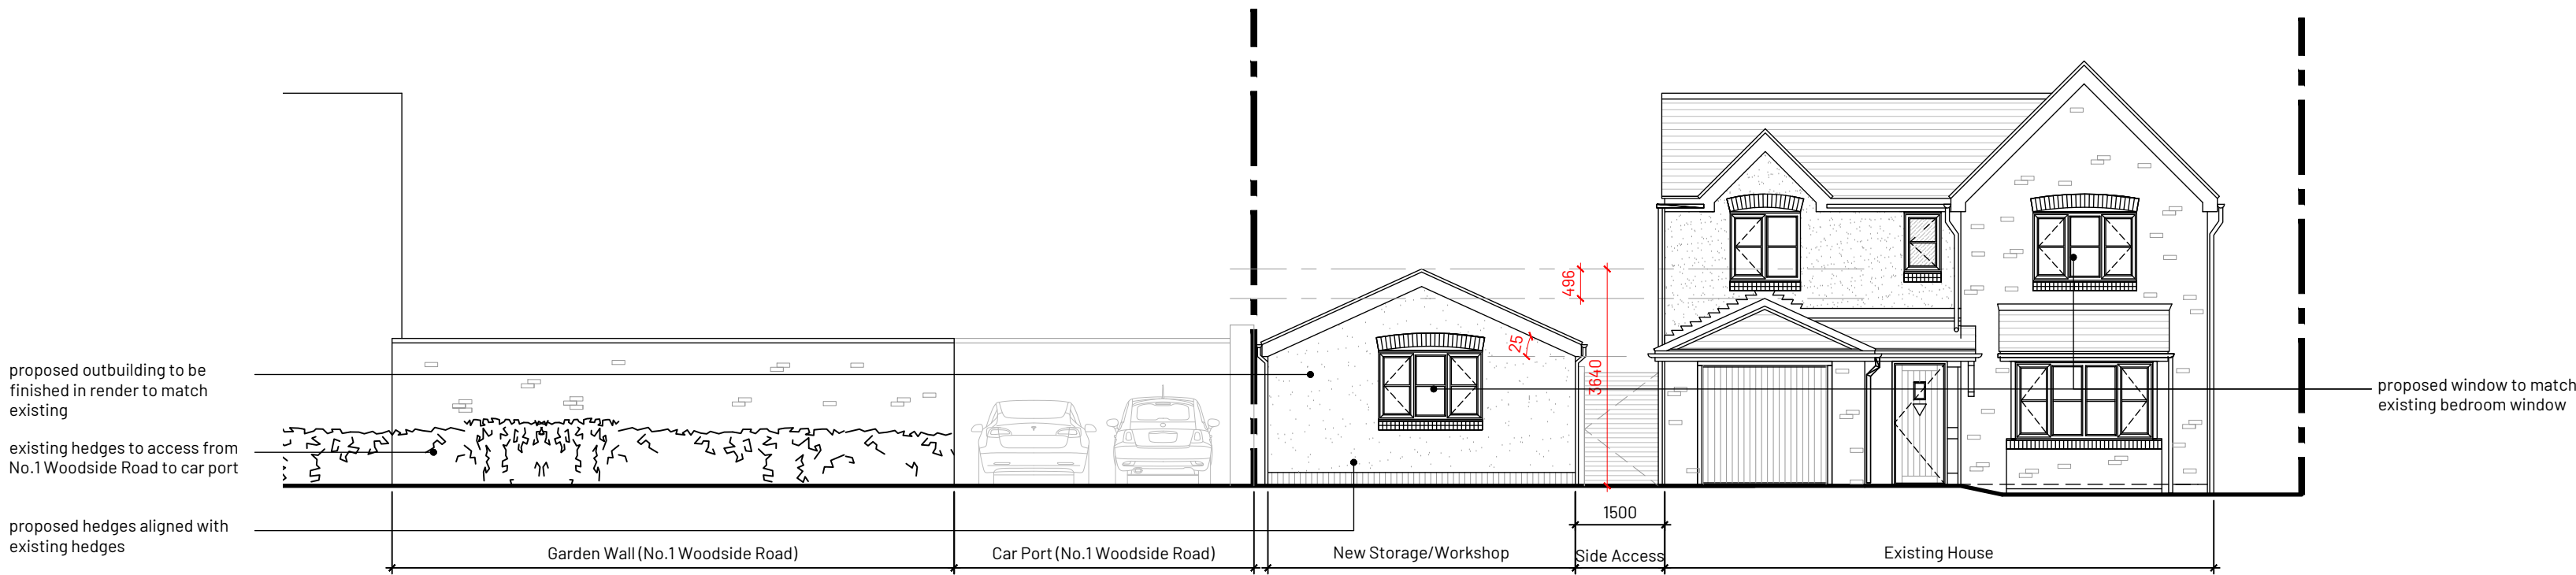


CONTEXTUAL ELEVATION (TO WOODSIDE ROAD)

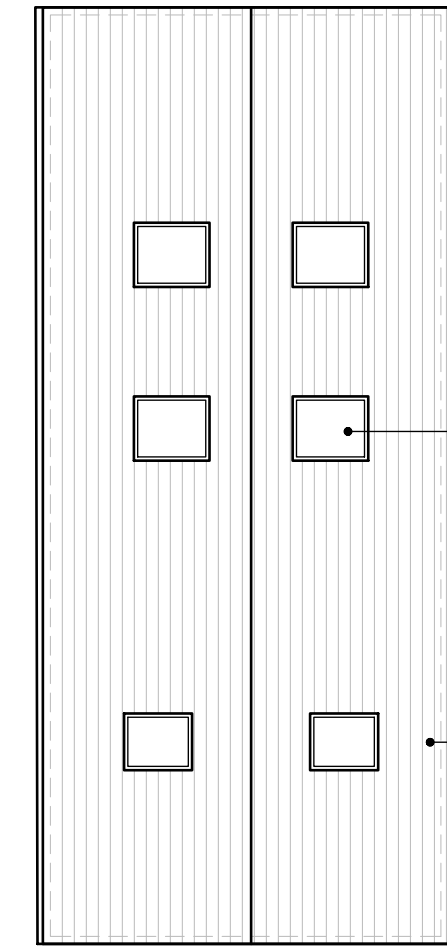


ROOF PLAN

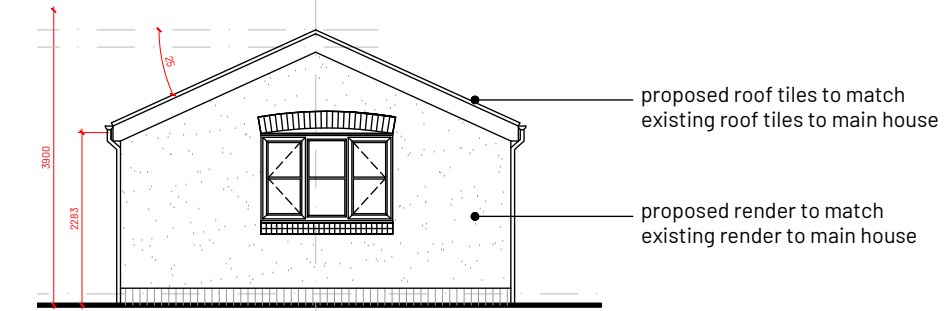


FRONT ELEVATION

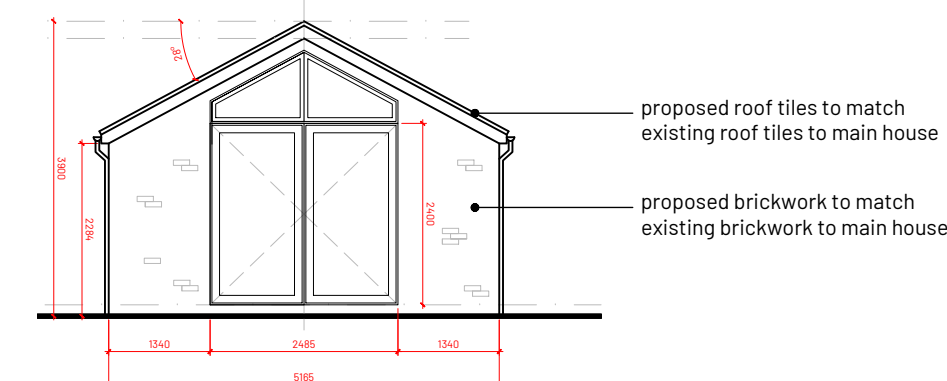


REAR ELEVATION

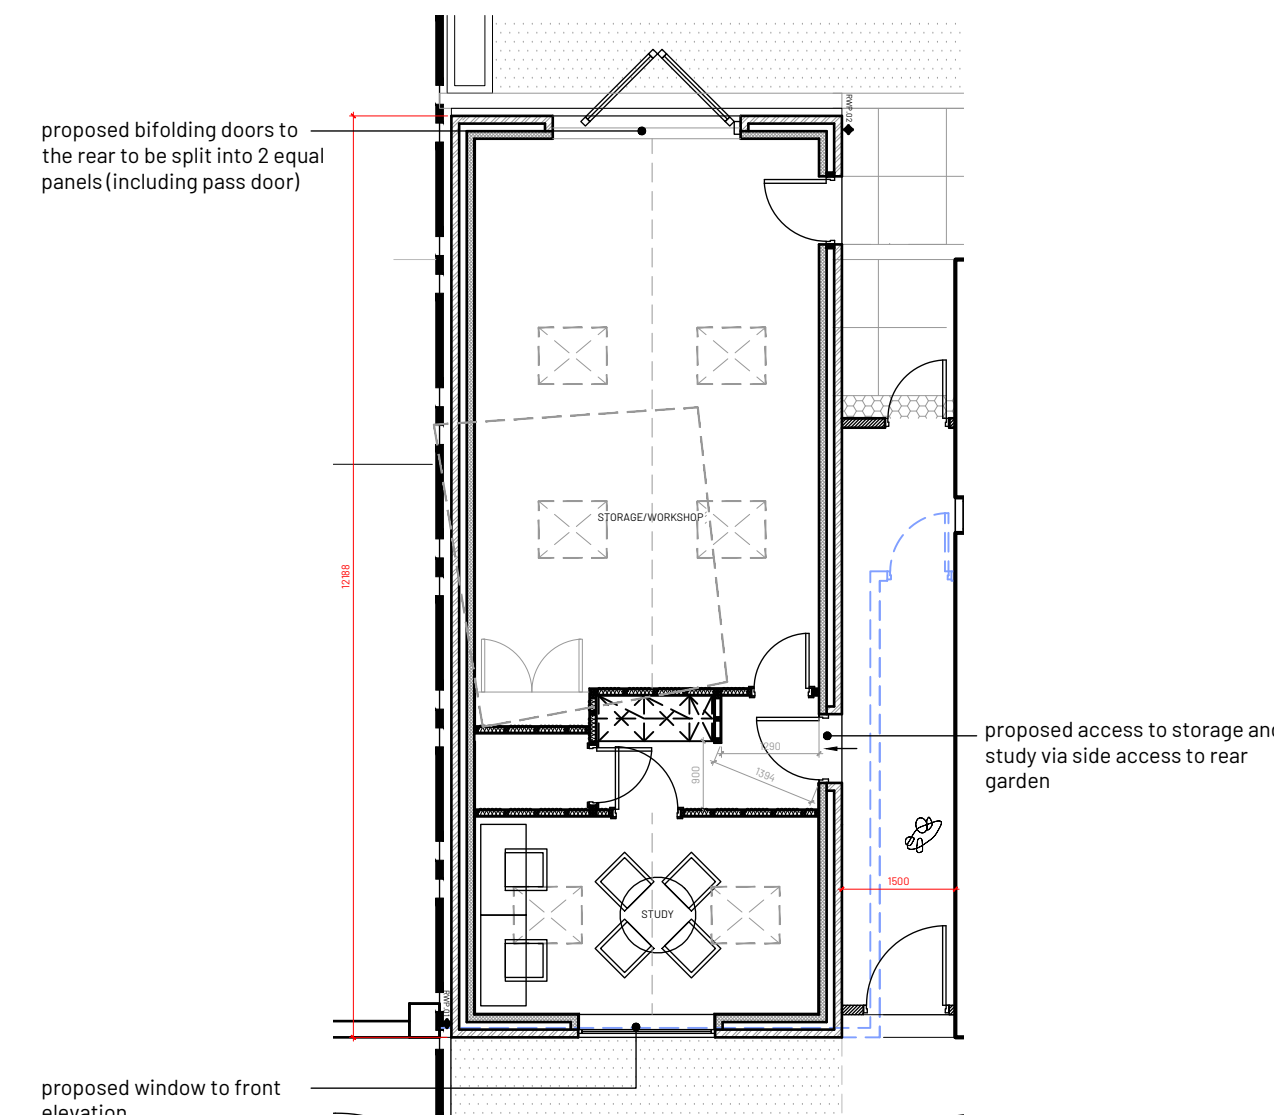

GROUND FLOOR

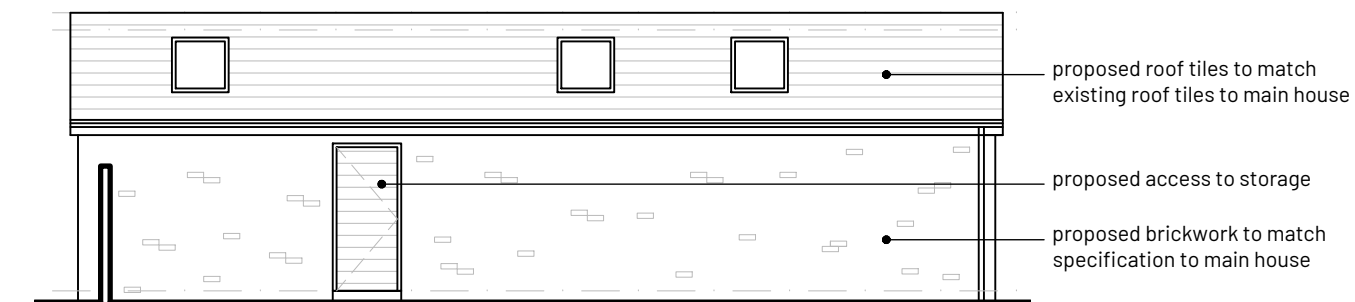

SIDE ELEVATION

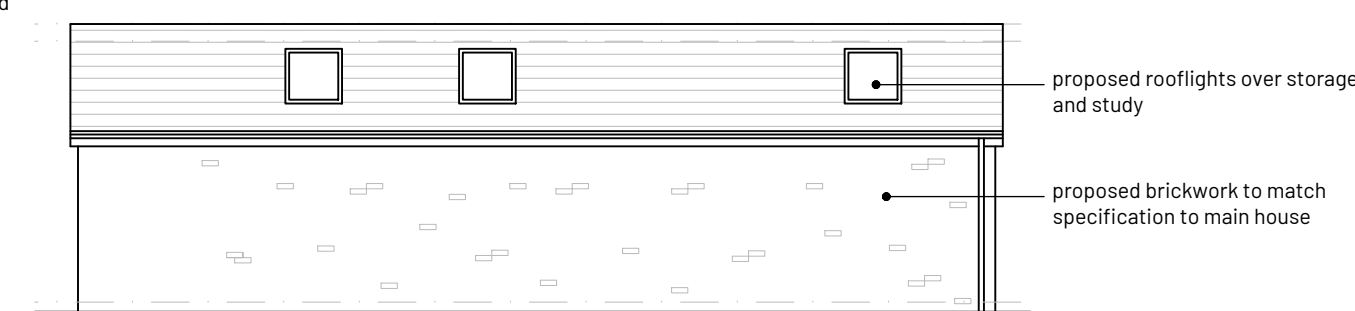

SIDE ELEVATION (NO.1 WOODSIDE ROAD)

notes:

1. Drawing to be used for the status indicated only
2. All dimensions and setting out shall be checked and confirmed and any discrepancies to be reported to the Designer prior to commencement of any work
3. All work and materials to be in accordance with current statutory legislation, relevant codes of practice and British Standards
4. Drawing to be read in accordance with relevant consultants and sub-contractors drawings and specifications
5. This drawing is the property of the Designer and is not to be used in whole or in part without written consent


Key

--- Site Boundary

Existing Walls

no.	revision	date
-	First issue	22/07/20
A	Revised design to accommodate landscaped discussions	22/07/31
B	Issued for planning	22/08/15
C	Re-issued for planning without 'do not scale this drawing' note	22/09/27
D	Revised design following to set back line of outbuilding and reduce height of outbuilding by amending angle of roof to match existing garage	22/10/17
E	Window style changed to better reflect Georgian bar style	22/10/21

no.	revision	date
E	Window style changed to better reflect Georgian bar style. Proposed outbuilding to be finished in render to front elevation facing Woodside Road	22/10/21

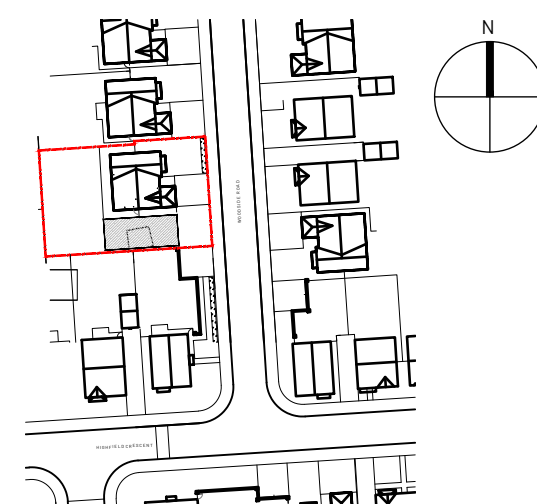

project:
3 Woodside Road
Huyton
Liverpool
L34 4BA

scale: 1:100
sheet: A1
date: July 2022

title:
Proposed Plans & Elevations

drawing status:
Planning

drawing no: 510 - PL - 100 - OUT
rev: E

