



SCALE BAR 1:100

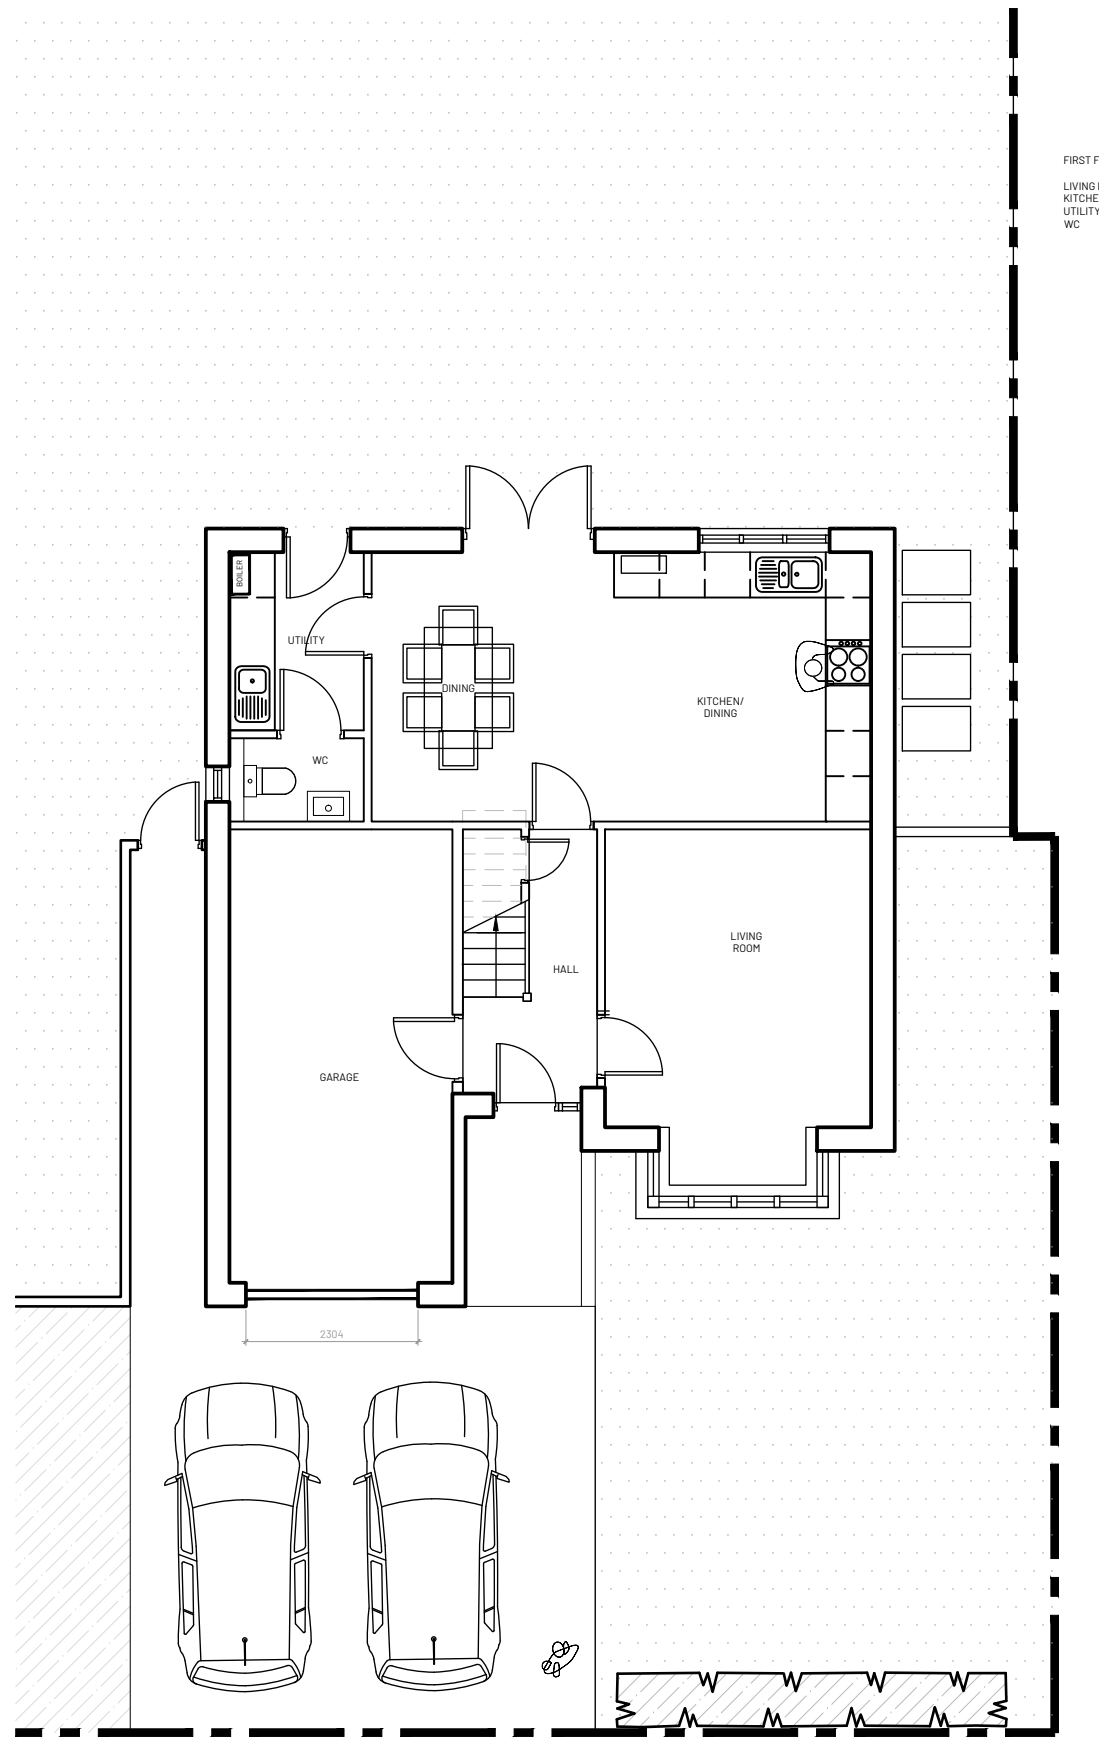

EXISTING GROUND FLOOR PLAN

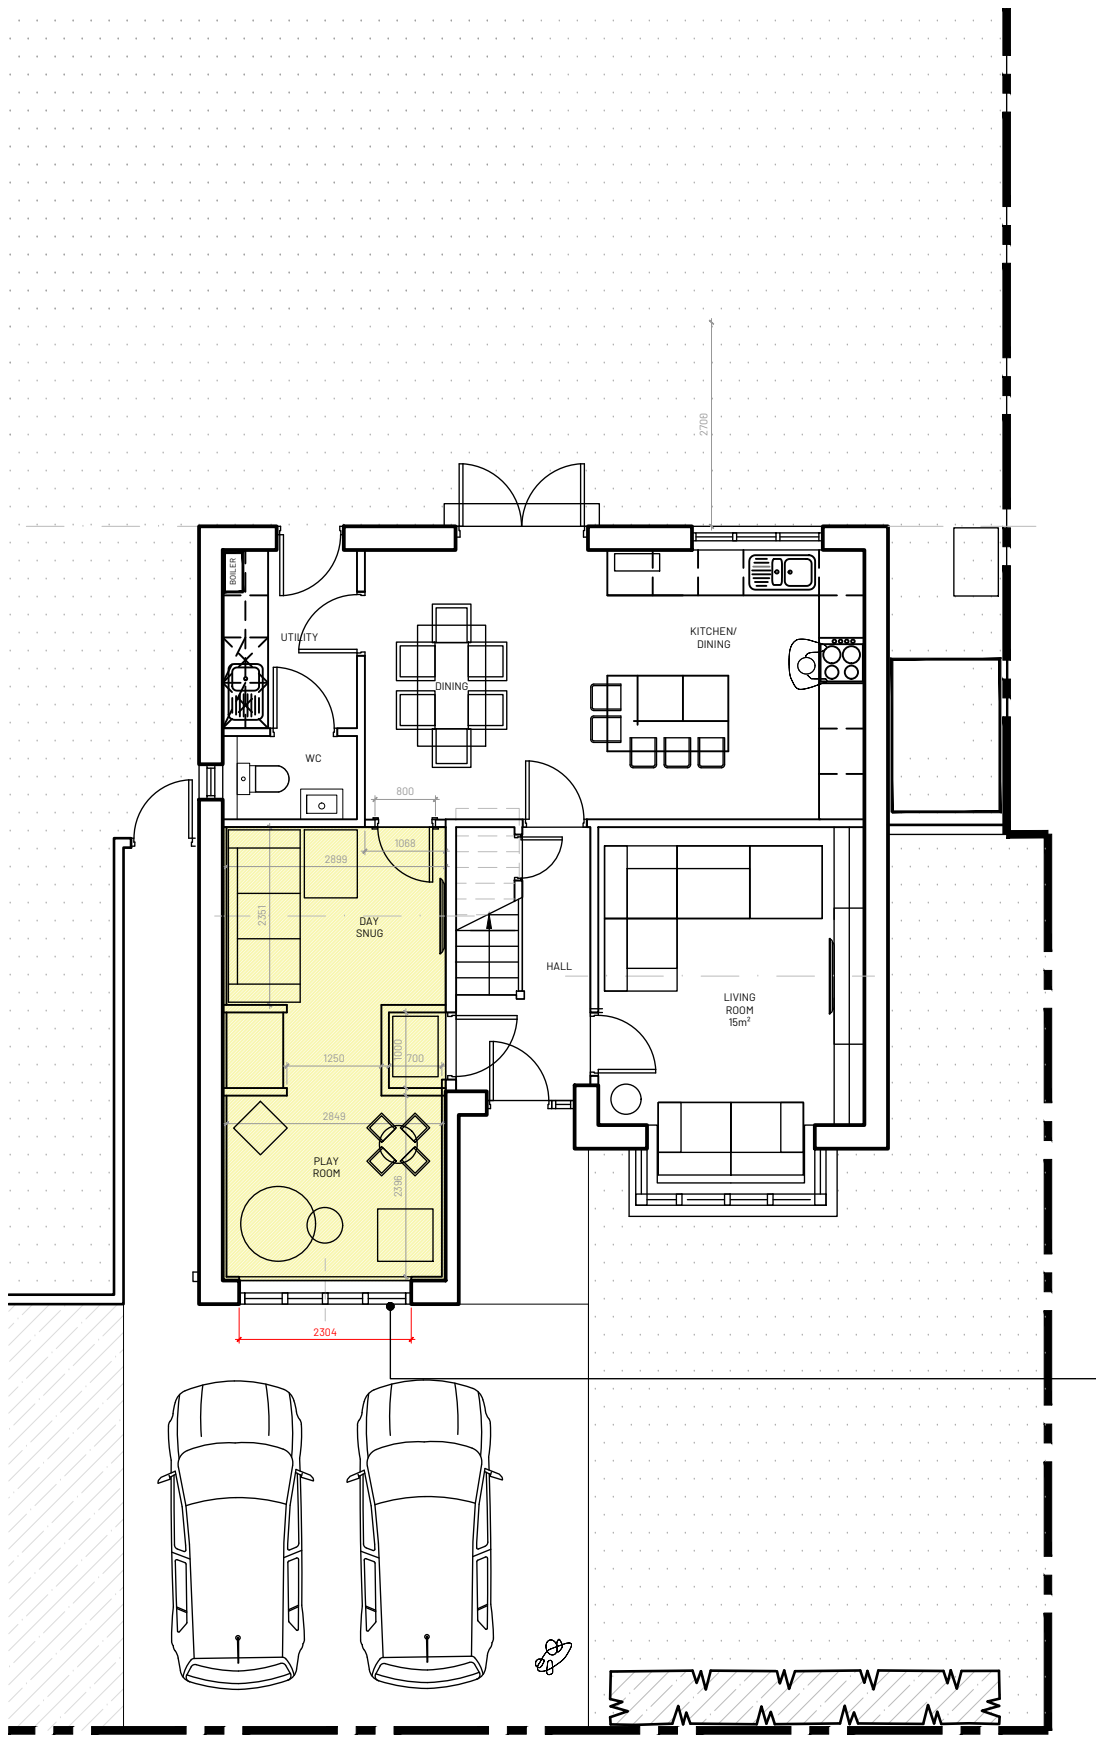

PROPOSED GROUND FLOOR PLAN



EXISTING FRONT ELEVATION (TO WOODSIDE ROAD)



PROPOSED FRONT ELEVATION (TO WOODSIDE ROAD)


- notes:
1. Drawing to be used for the status indicated only
 2. All dimensions and setting out shall be checked and confirmed and any discrepancies to be reported to the Designer prior to commencement of any work
 3. All work and materials to be in accordance with current statutory legislation, relevant codes of practice and British Standards
 4. Drawing to be read in accordance with relevant consultants and sub-contractors drawings and specifications
 5. This drawing is the property of the Designer and is not to be used in whole or in part without written consent

Key

--- Site Boundary

Existing Walls

no.	revision	date
-	First issue	22/07/20
A	Revised design to accommodate landscaped discussions	22/07/31
B	Issued for planning	22/08/15
C	Re-issued for planning	22/09/25
D	Revised design to indicate windows better reflective of the existing Georgian bar style windows	22/10/21

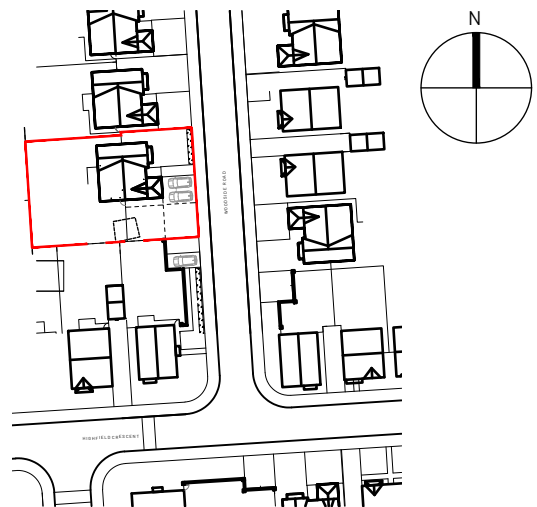

project:
3 Woodside Road
Huyton
Liverpool
L34 4BA

scale: 1:100
sheet: A1
date: July 2022

title:
Proposed Plans & Elevations

drawing status:
Planning

drawing no: 510-PL-100 -GAR
rev: D

