




NOTES  
All dimensions to be checked on site. Figured dimensions to be read in preference to scaled. Drawing author accepts no responsibility for any unauthorised amendments to the drawing and does not permit unauthorised copying of the drawing. This drawing is copyright and remains the property of drawing author unless otherwise agreed.

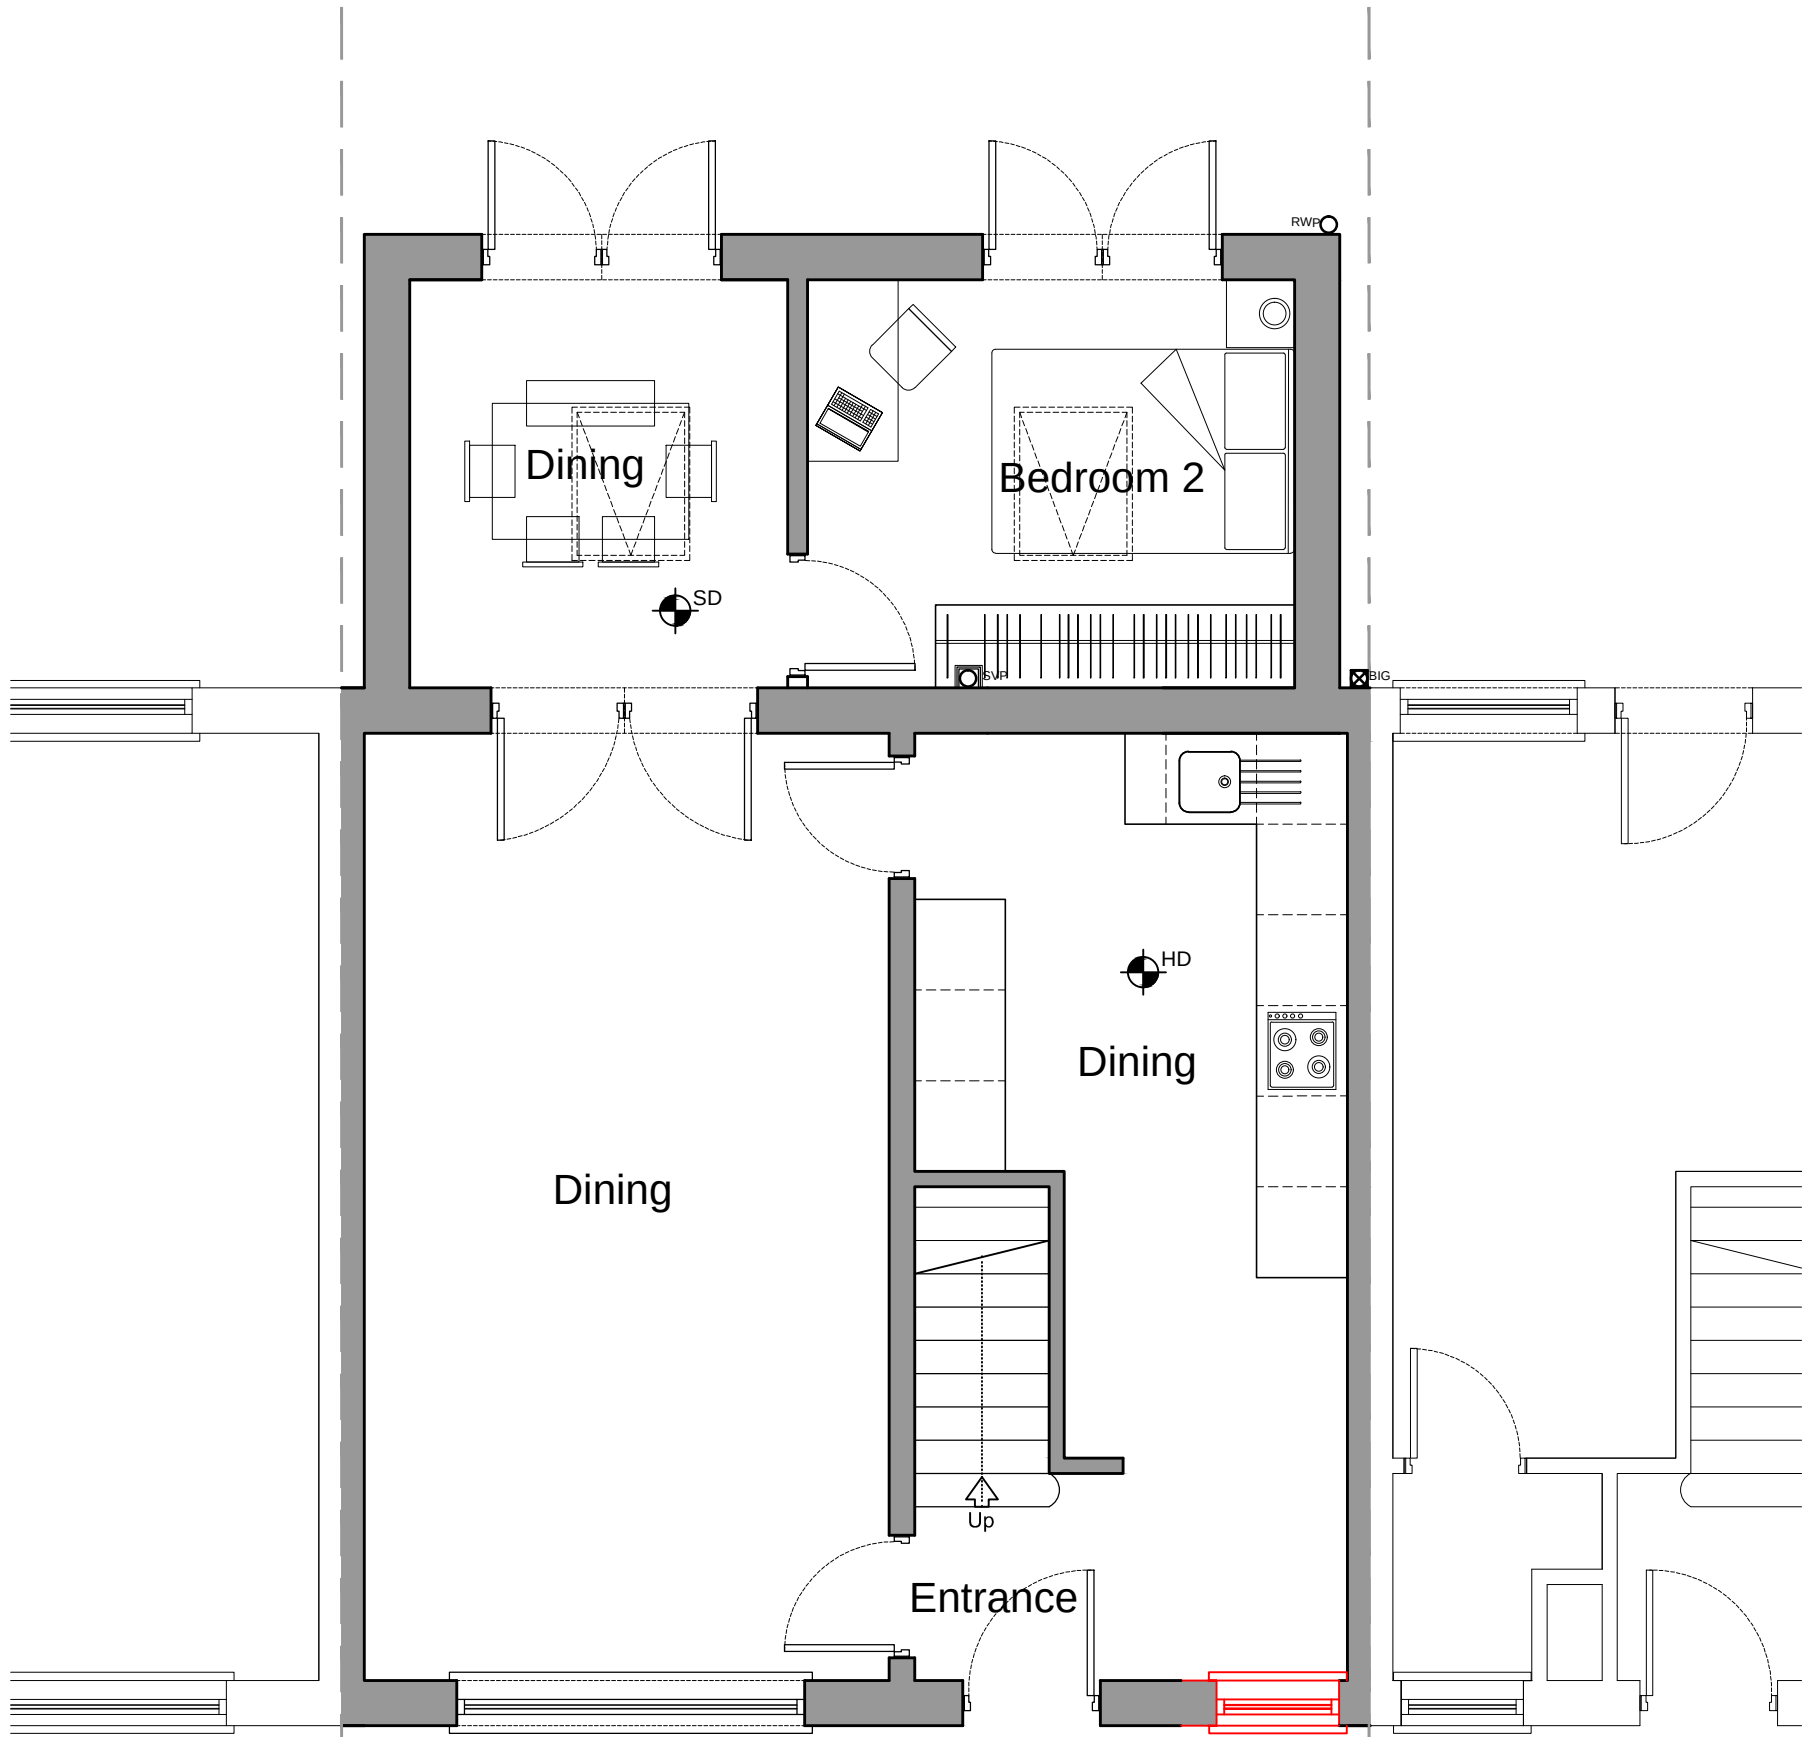

Existing Ground Floor Plan  
Scale 1:50

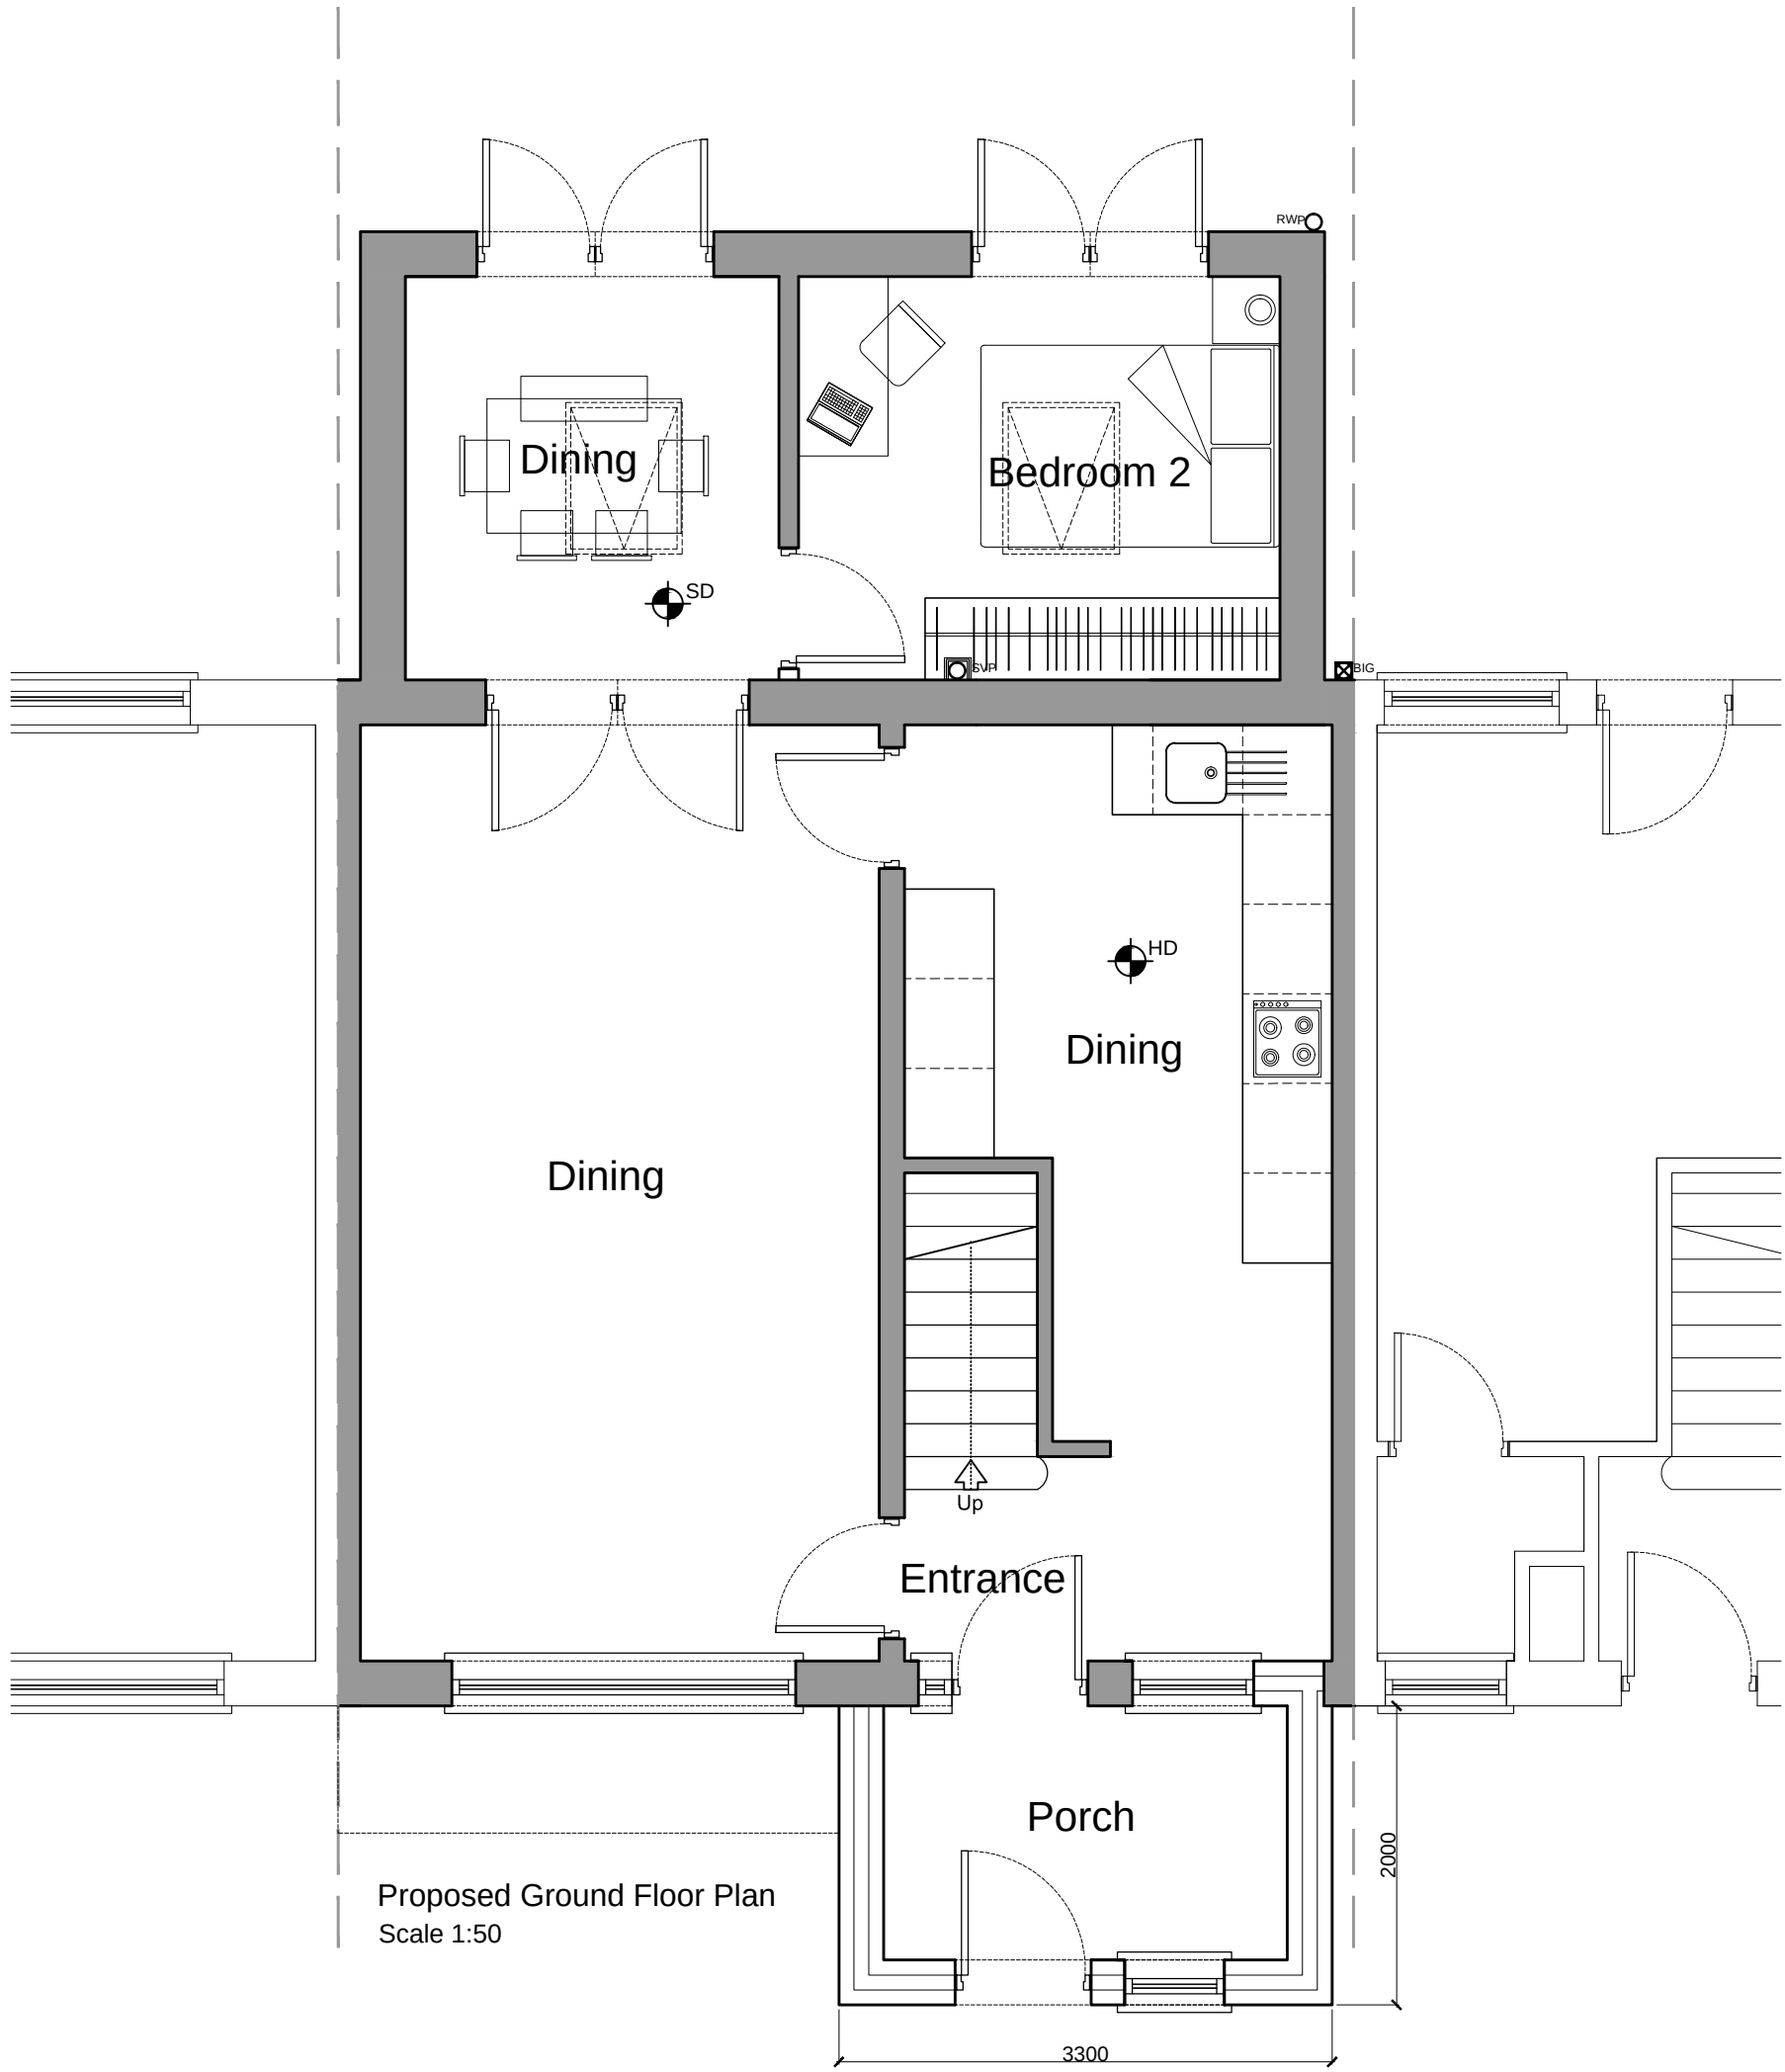

Proposed Ground Floor Plan  
Scale 1:50

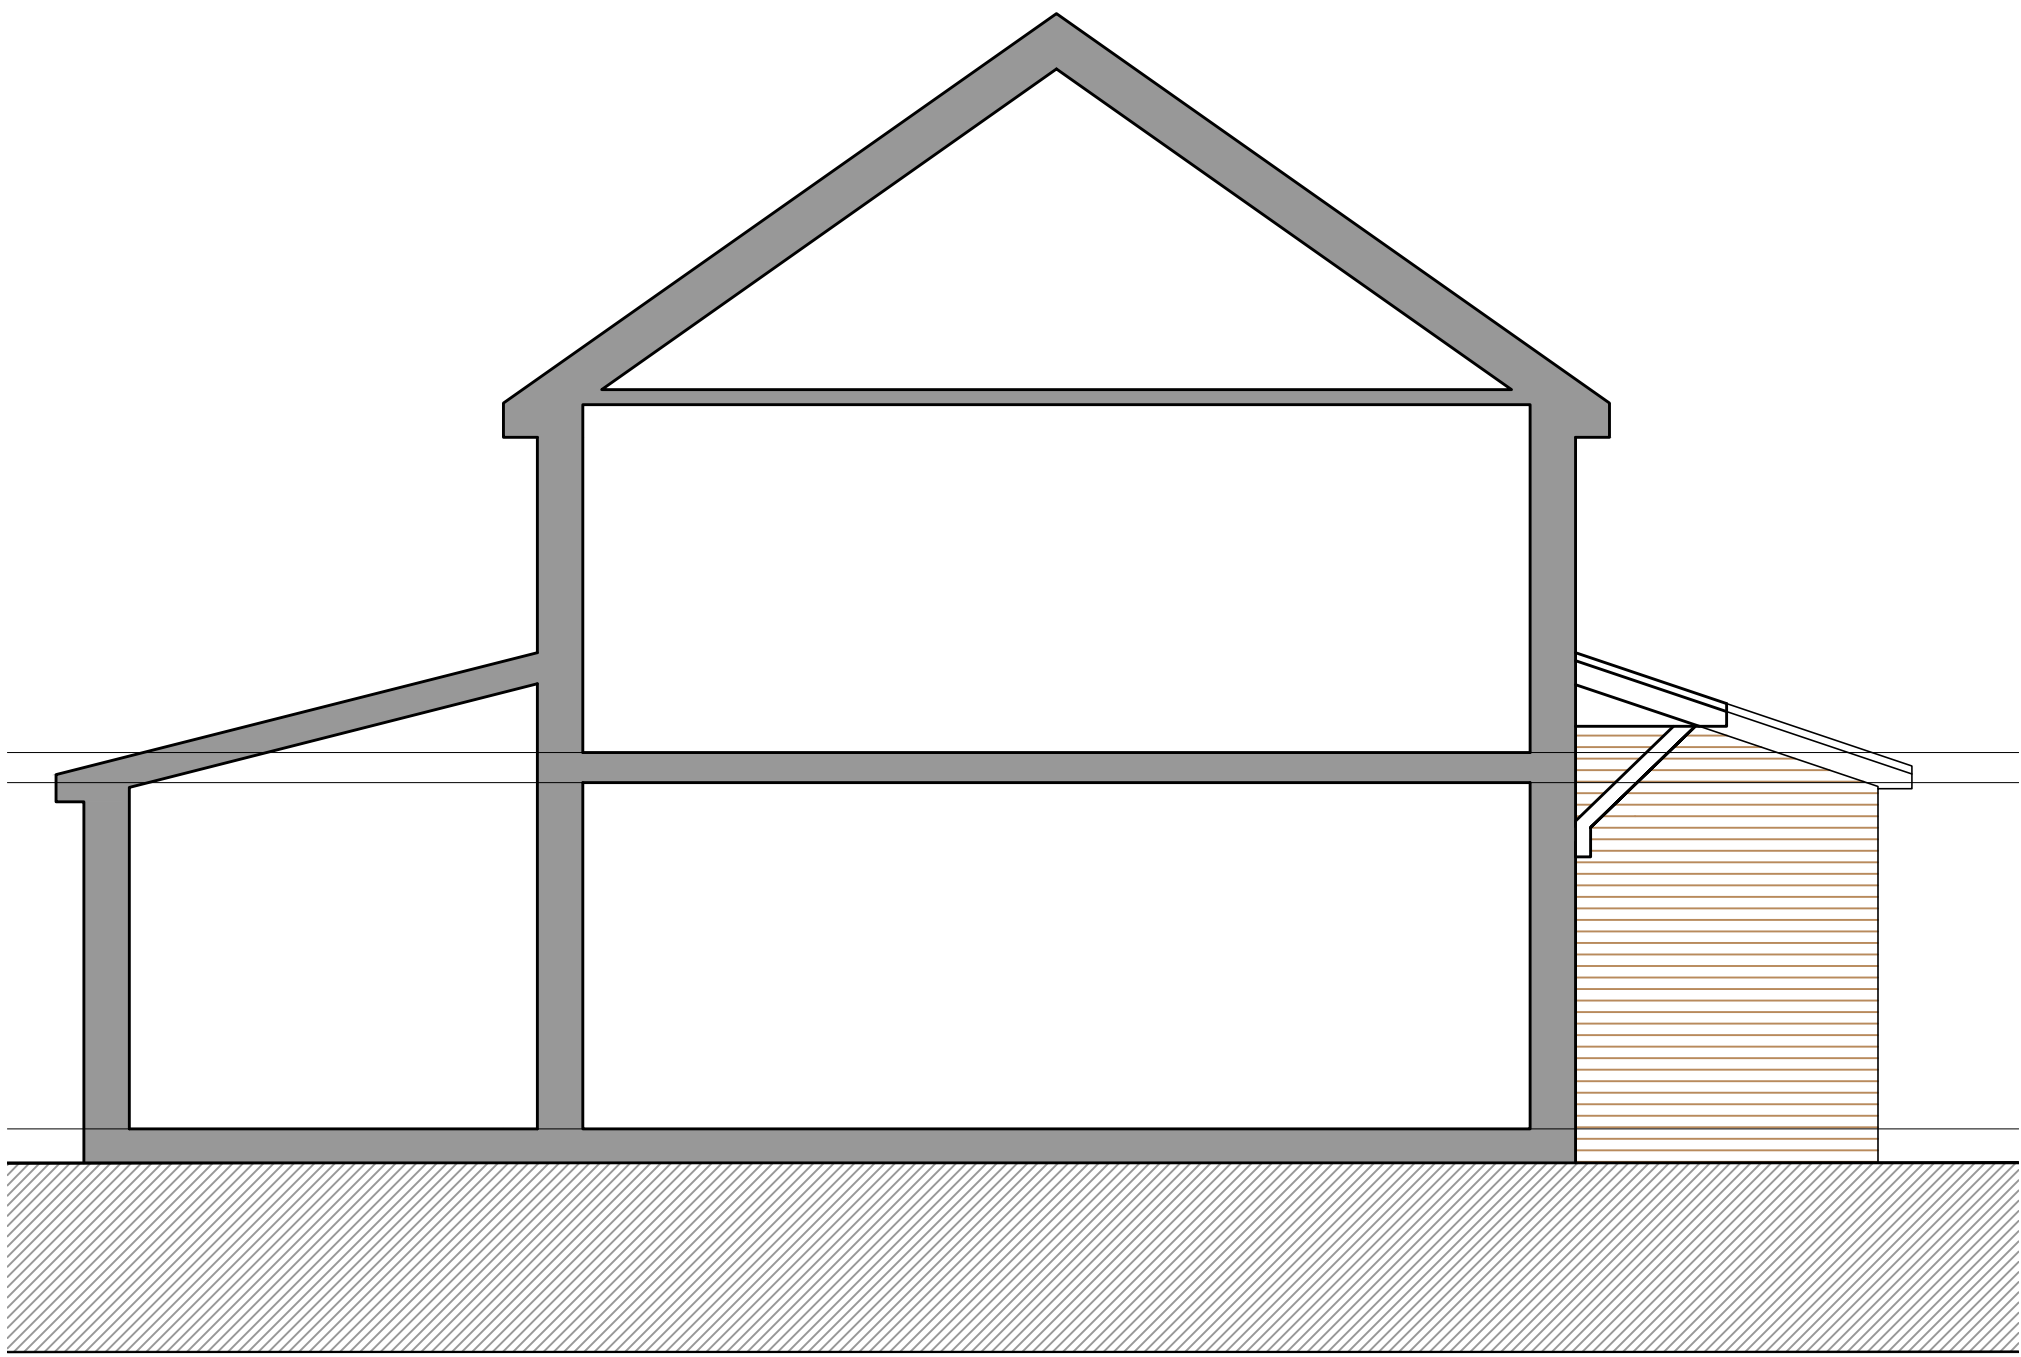


Proposed Side Elevation  
Scale 1:50




Existing Front Elevation  
Scale 1:50



Proposed Front Elevation  
Scale 1:50

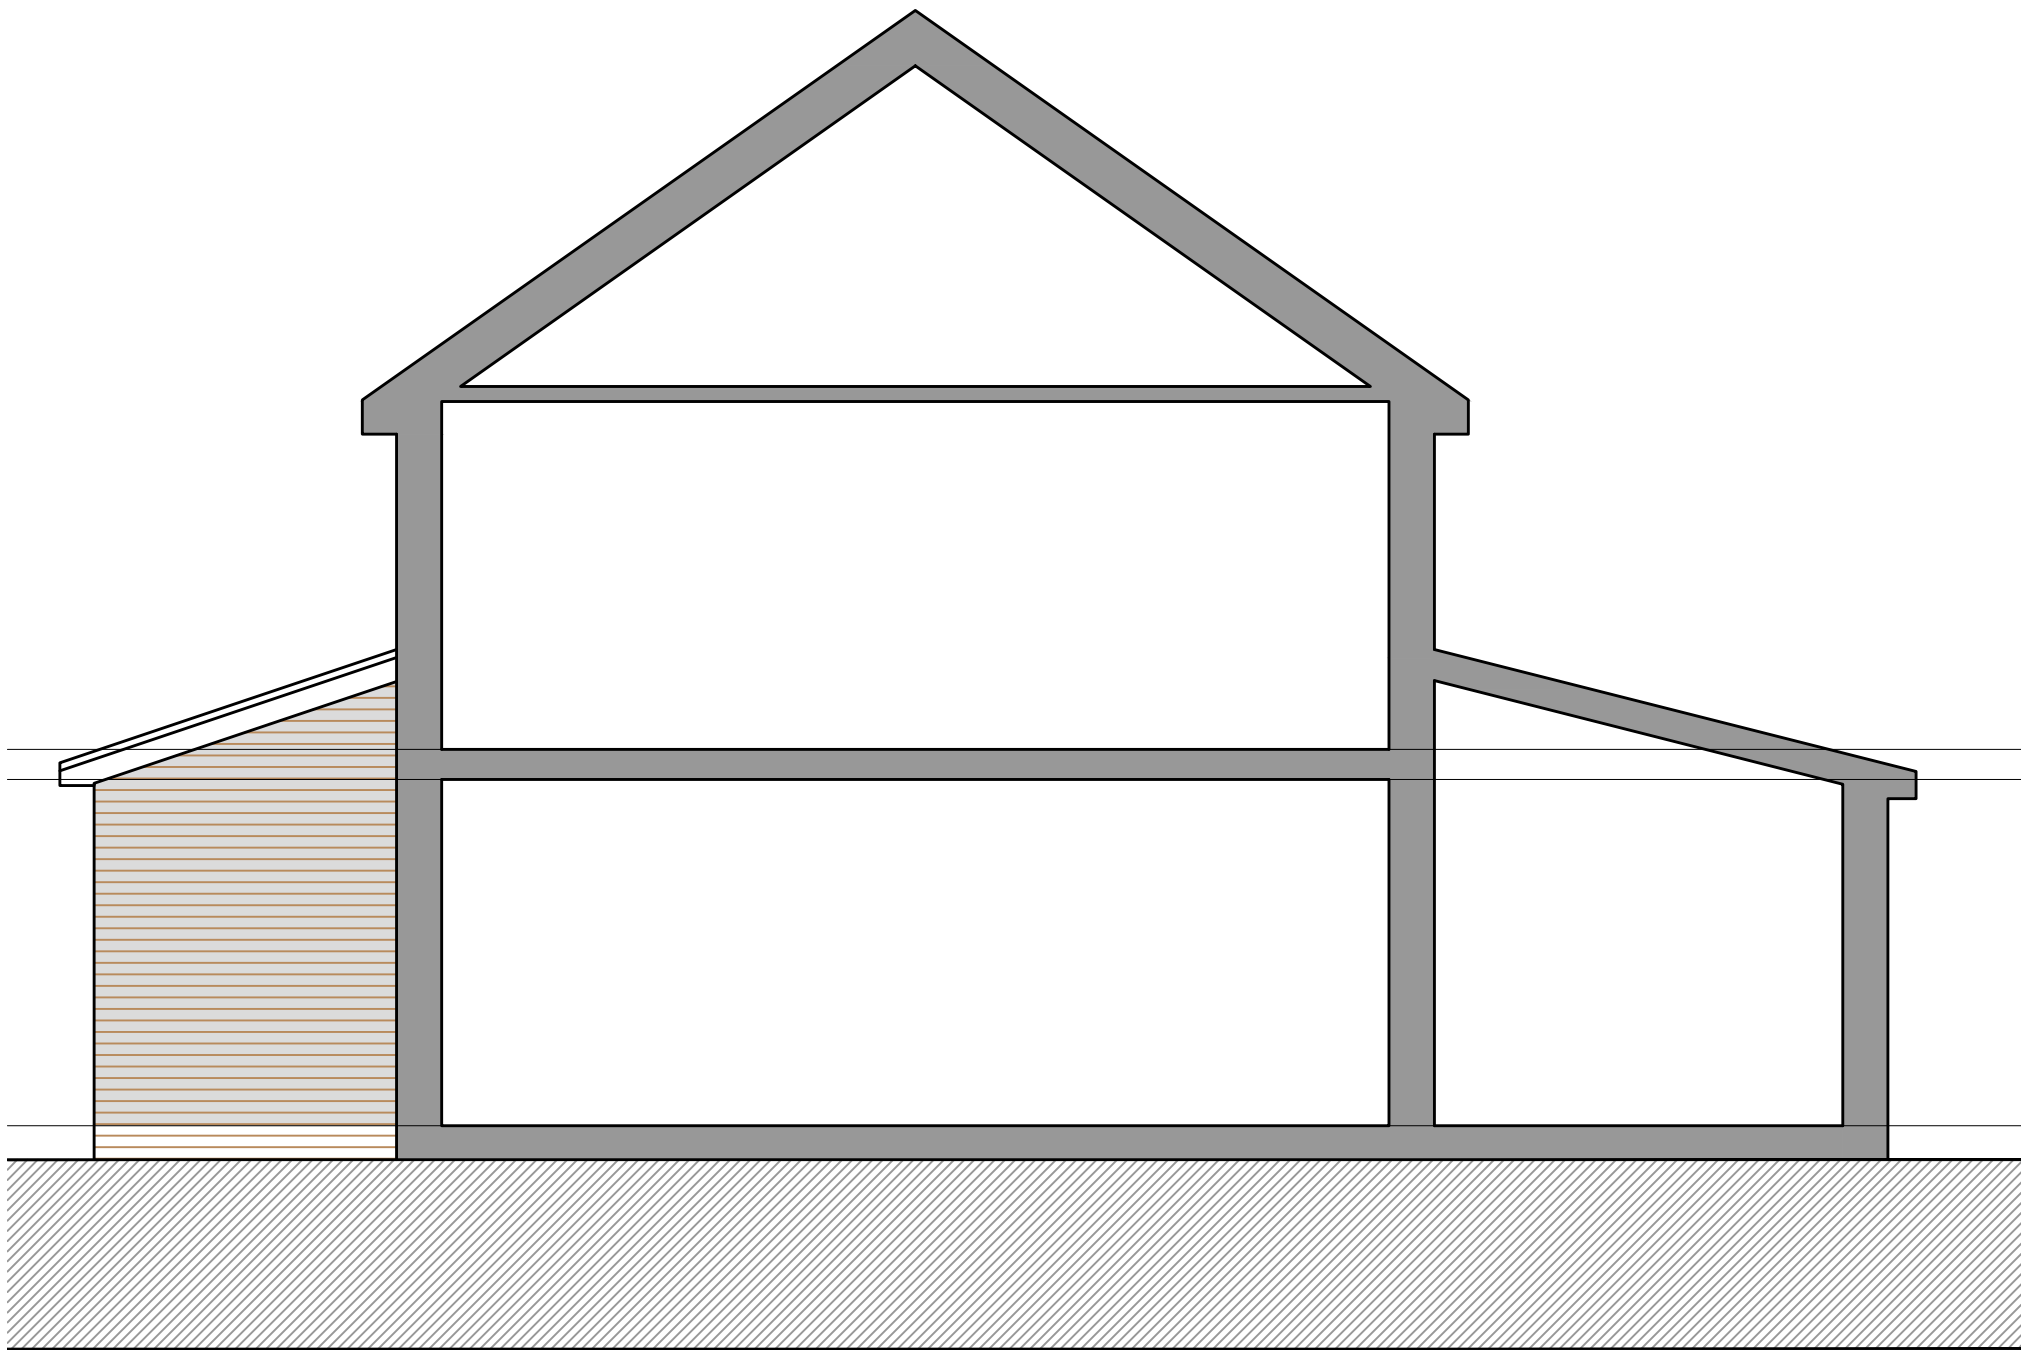

Proposed Side Elevation  
Scale 1:50

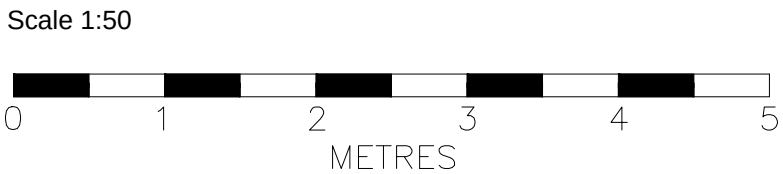

| Version                                         | Amendment     | Drawn<br>& Date | Checked<br>& Date | Approved<br>& Date |
|-------------------------------------------------|---------------|-----------------|-------------------|--------------------|
| McGovern Architectural Design                   |               |                 |                   |                    |
| Telephone: 0752288013                           |               |                 |                   |                    |
| Email: mrgovern.architecturaldesign@hotmail.com |               |                 |                   |                    |
| Internal Project Number                         |               |                 |                   |                    |
| -                                               |               |                 |                   |                    |
| Client                                          |               |                 |                   |                    |
| MR_ROBERT_H                                     |               |                 |                   |                    |
| Project Name                                    |               |                 |                   |                    |
| 12_XIPLING_AVENUE_LIVERPOOL_L36_0TZ             |               |                 |                   |                    |
| Drawing Title                                   |               |                 |                   |                    |
| EXISTING&PROPOSED_PLANS_ELEVATIONS              |               |                 |                   |                    |
| Scale                                           | Original Size | *               |                   |                    |
| SHOWN                                           | A1            |                 |                   |                    |
| Date                                            | Drawn         | Checked         | Approved          |                    |
| FEB_2026                                        | MMC           | MMC             |                   |                    |
| Drawing Number                                  |               | Status          |                   |                    |
|                                                 |               | Revision        |                   |                    |
|                                                 |               | B               |                   |                    |

PL\_01