



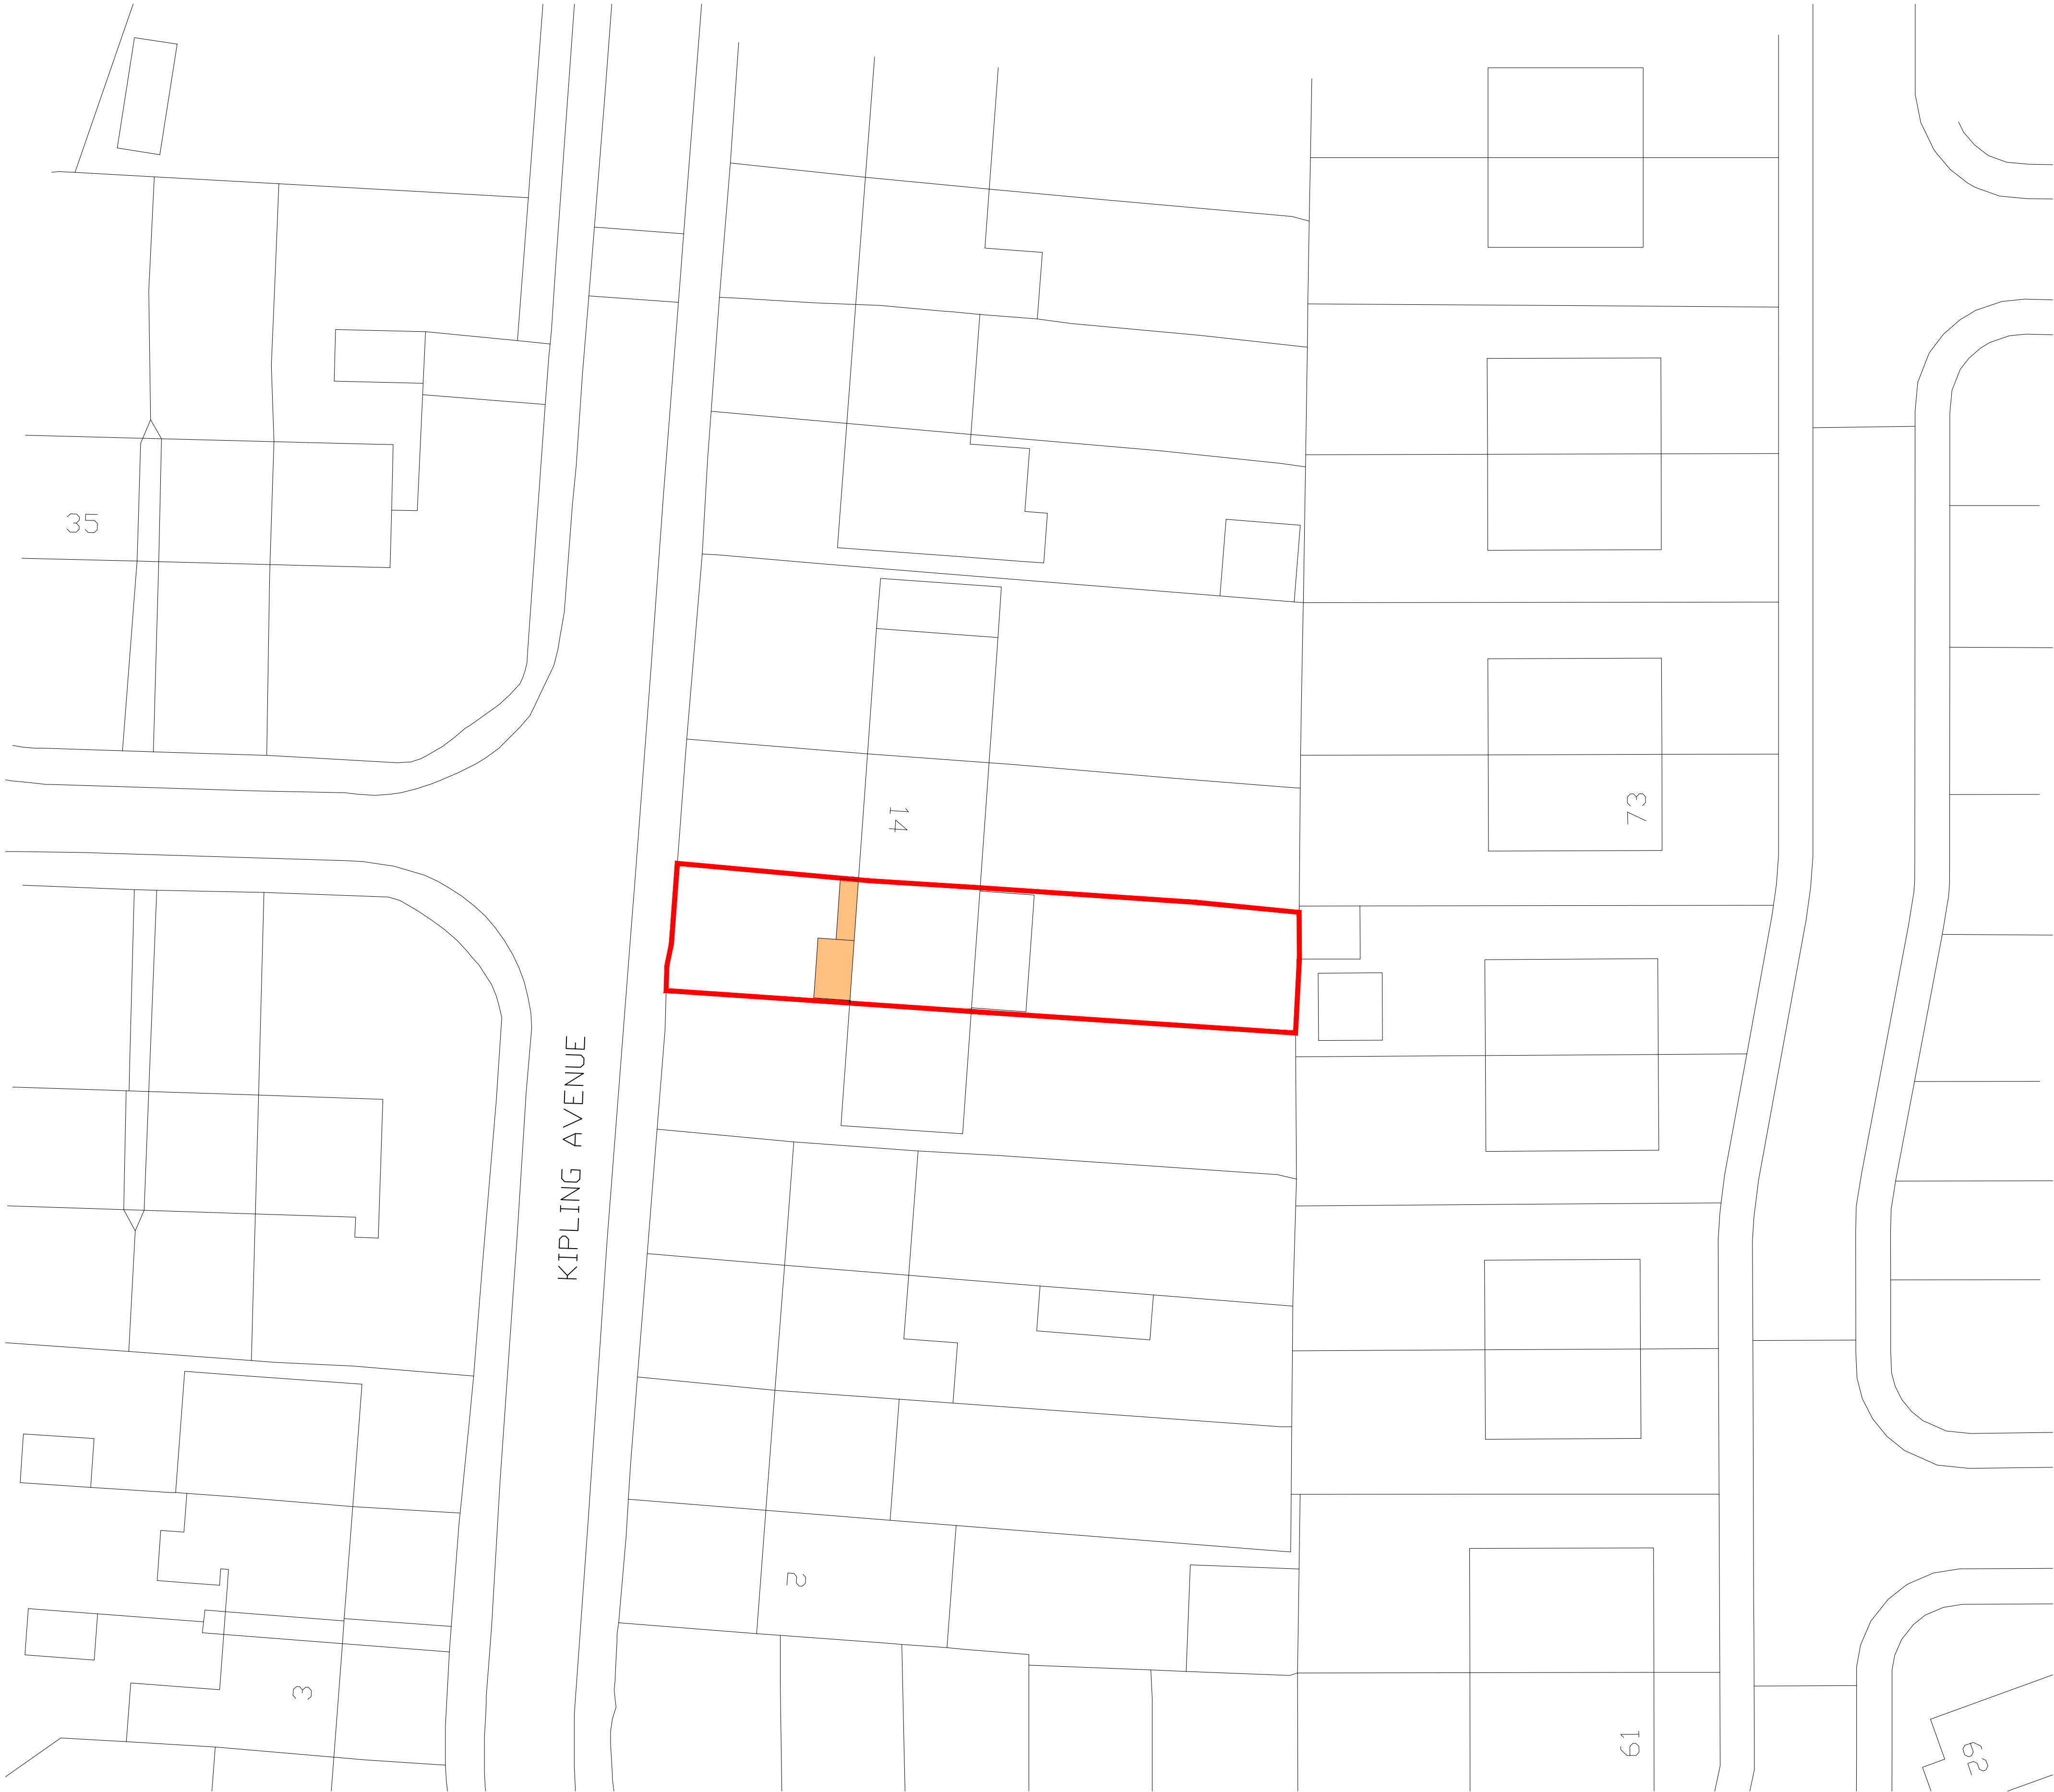


Proposed Site Plan
Scale 1:200

NOTES
All dimensions to be checked on site. Figured dimensions to be read in preference to scaled. Drawing author accepts no responsibility for any unauthorised amendments to the drawing and does not permit unauthorised copying of the drawing. This drawing is copyright and remains the property of drawing author unless otherwise agreed.

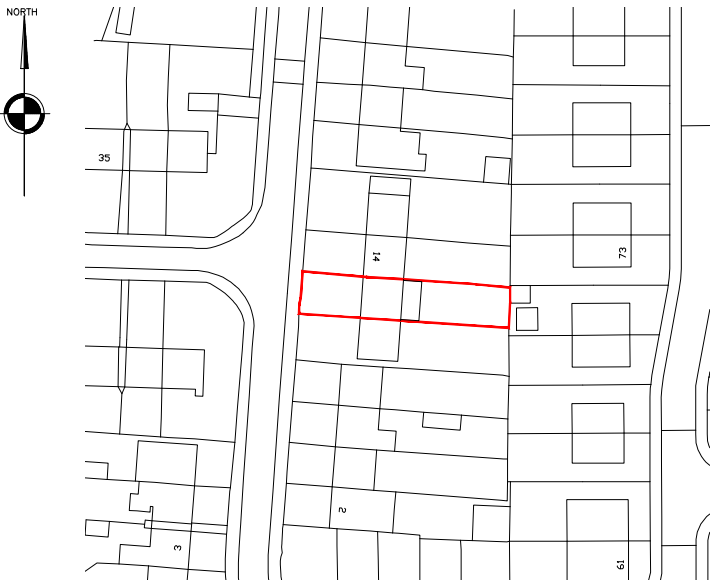

Location Plan
Scale 1:1250

 

Version	Amendment	Drawn & Date	Checked & Date	Approved & Date
McGovern Architectural Design Telephone: 0752288079 Email: McGovernArchitecturalDesign@hotmail.com				
Internal Project Number •				
Client MR_ROBERT_H				
Project Name 12_KIPLING_AVENUE_LIVERPOOL_L36_0TZ				
Drawing Title EXISTING&PROPOSED_PLANS				
Scale SHOWN	Original Size A1	•		
Date FEB_2026	Drawn MMC	Checked MMC	Approved	
Drawing Number				Status •
				Revision B

PL_02