


REVISED SEPT'26

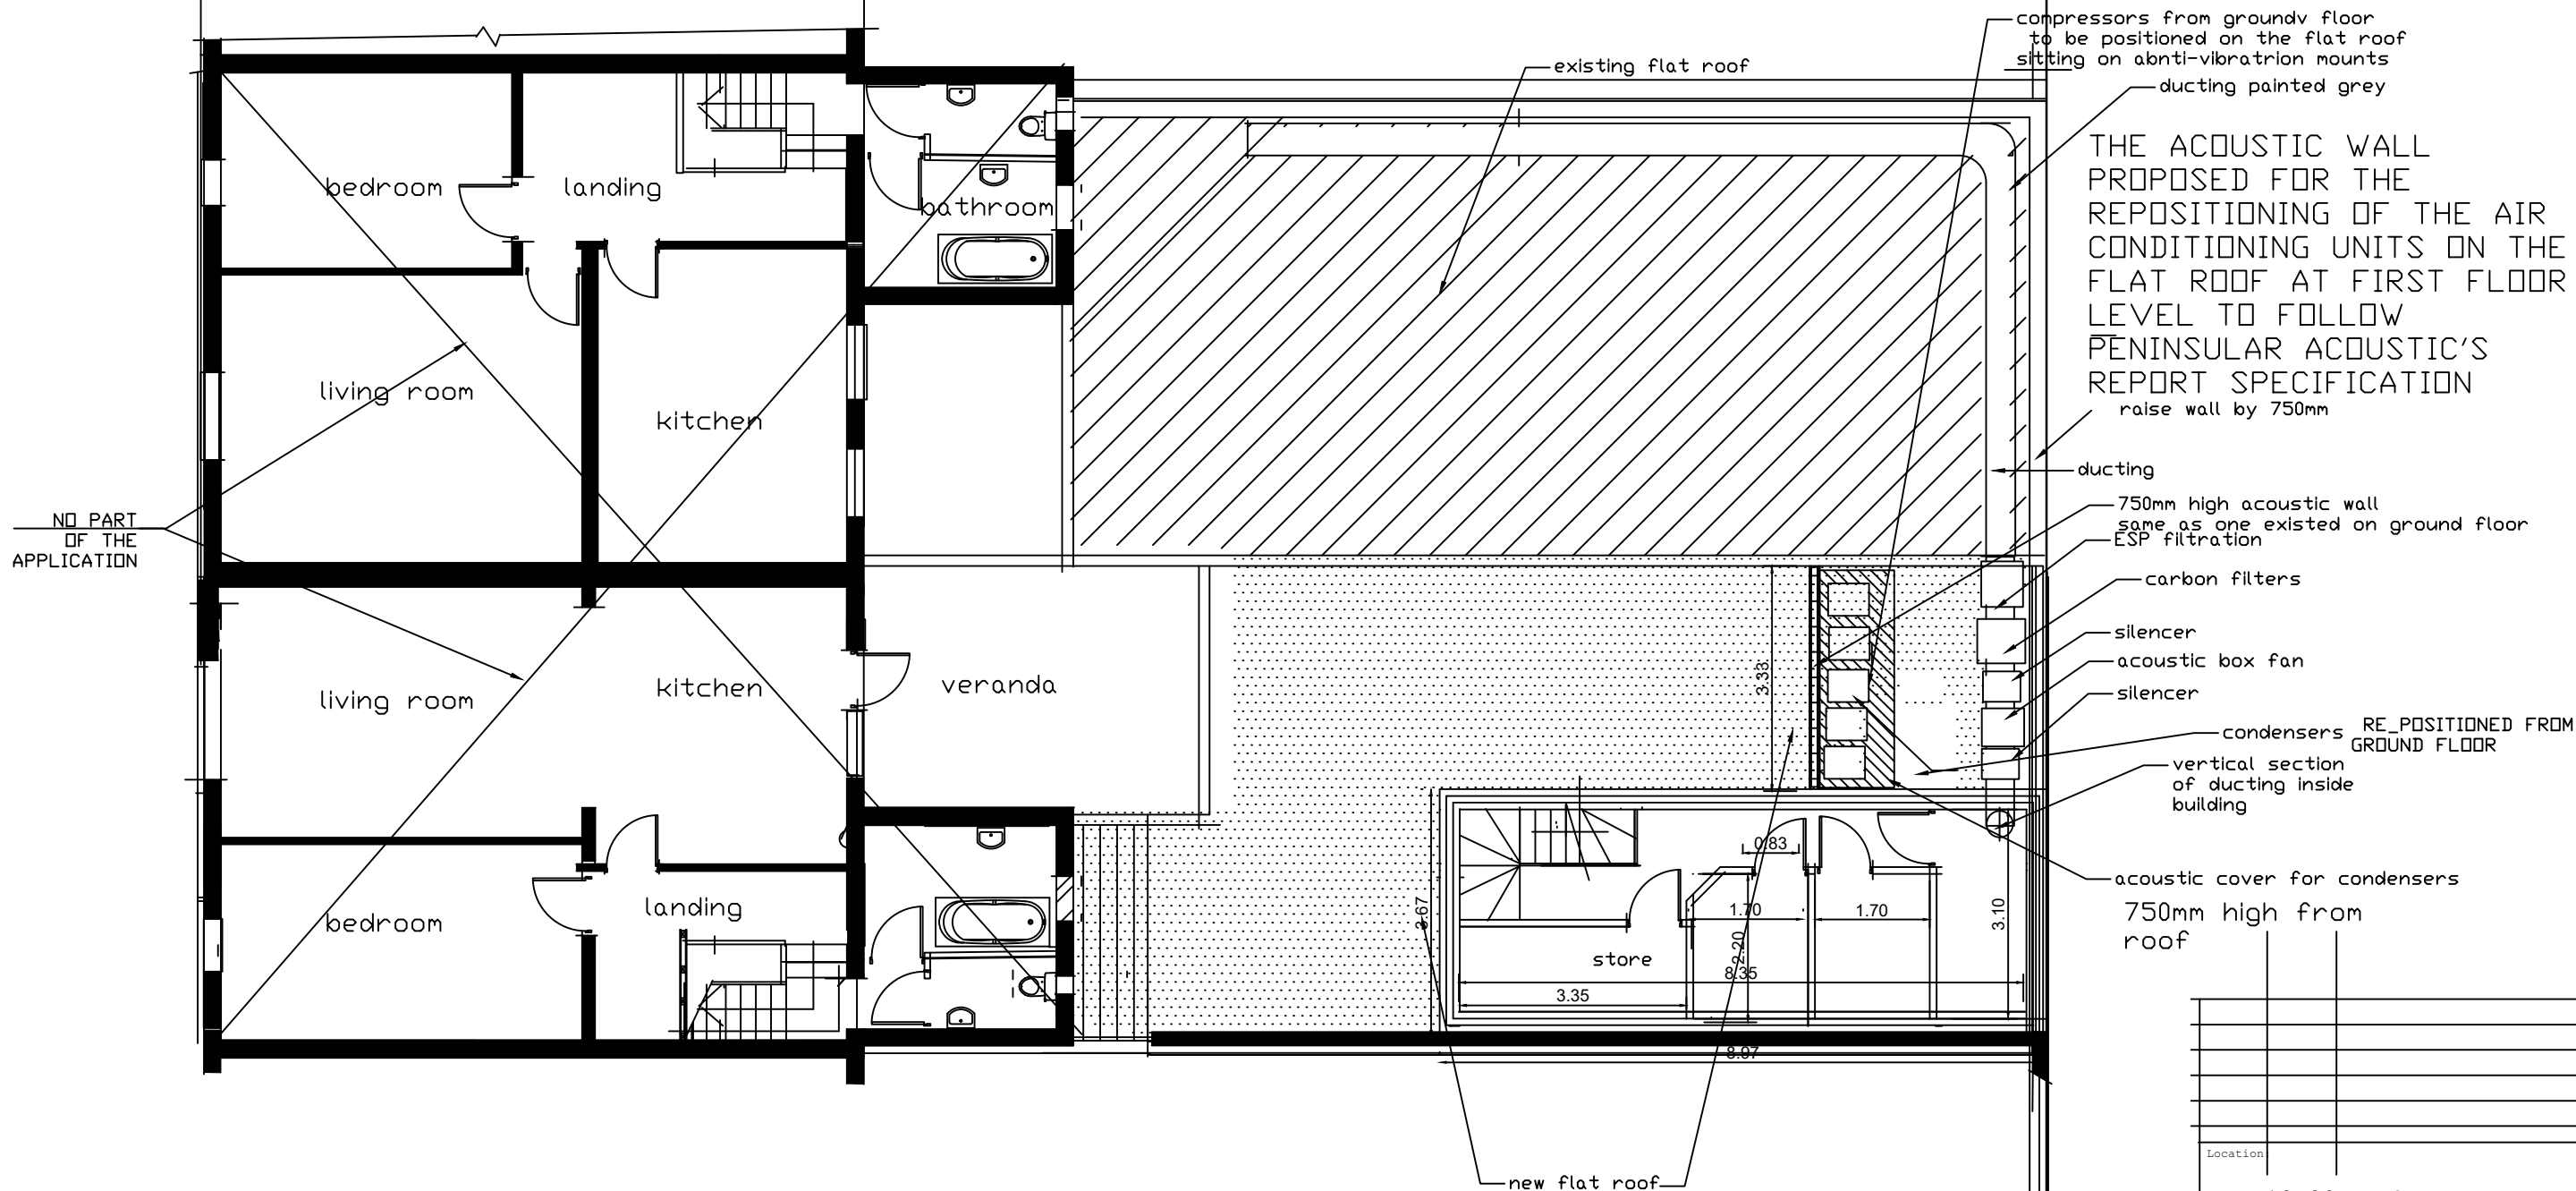

PROPOSED FIRST FLOOR PLAN Scale 1:100



EXISTING TWO STOREY REAR EXTENSION AT THE NEIGHBOURING SITE AT 8 MACKETTS LANE
THIS IS TO SHOW THAT REAR YARD TWO STOREY EXTENSION IS DONE IN THE PAST ALONG THIS PARADE



THE SITE

Location	
18-20 Macketts Lane, Hunts Cross, Liverpool	
clients:	
Shop Express Ltd	
project:	
Part single part two storey rear extensions & convert part of the shop into diner/multi kitchens	
drawings::	
Proposed First Floor plan	
drawing no.: W.25/17/05	scale: 1:100
mobile:GEORGE 07973931450	date: April 2026
GEO-NEO UK Ltd Architectural Co. 7a Orchid Grove Liverpool L17-7EY Tel/Fax: 0151-727 8223.	
e-mail: geoneouk@gmail.com	