



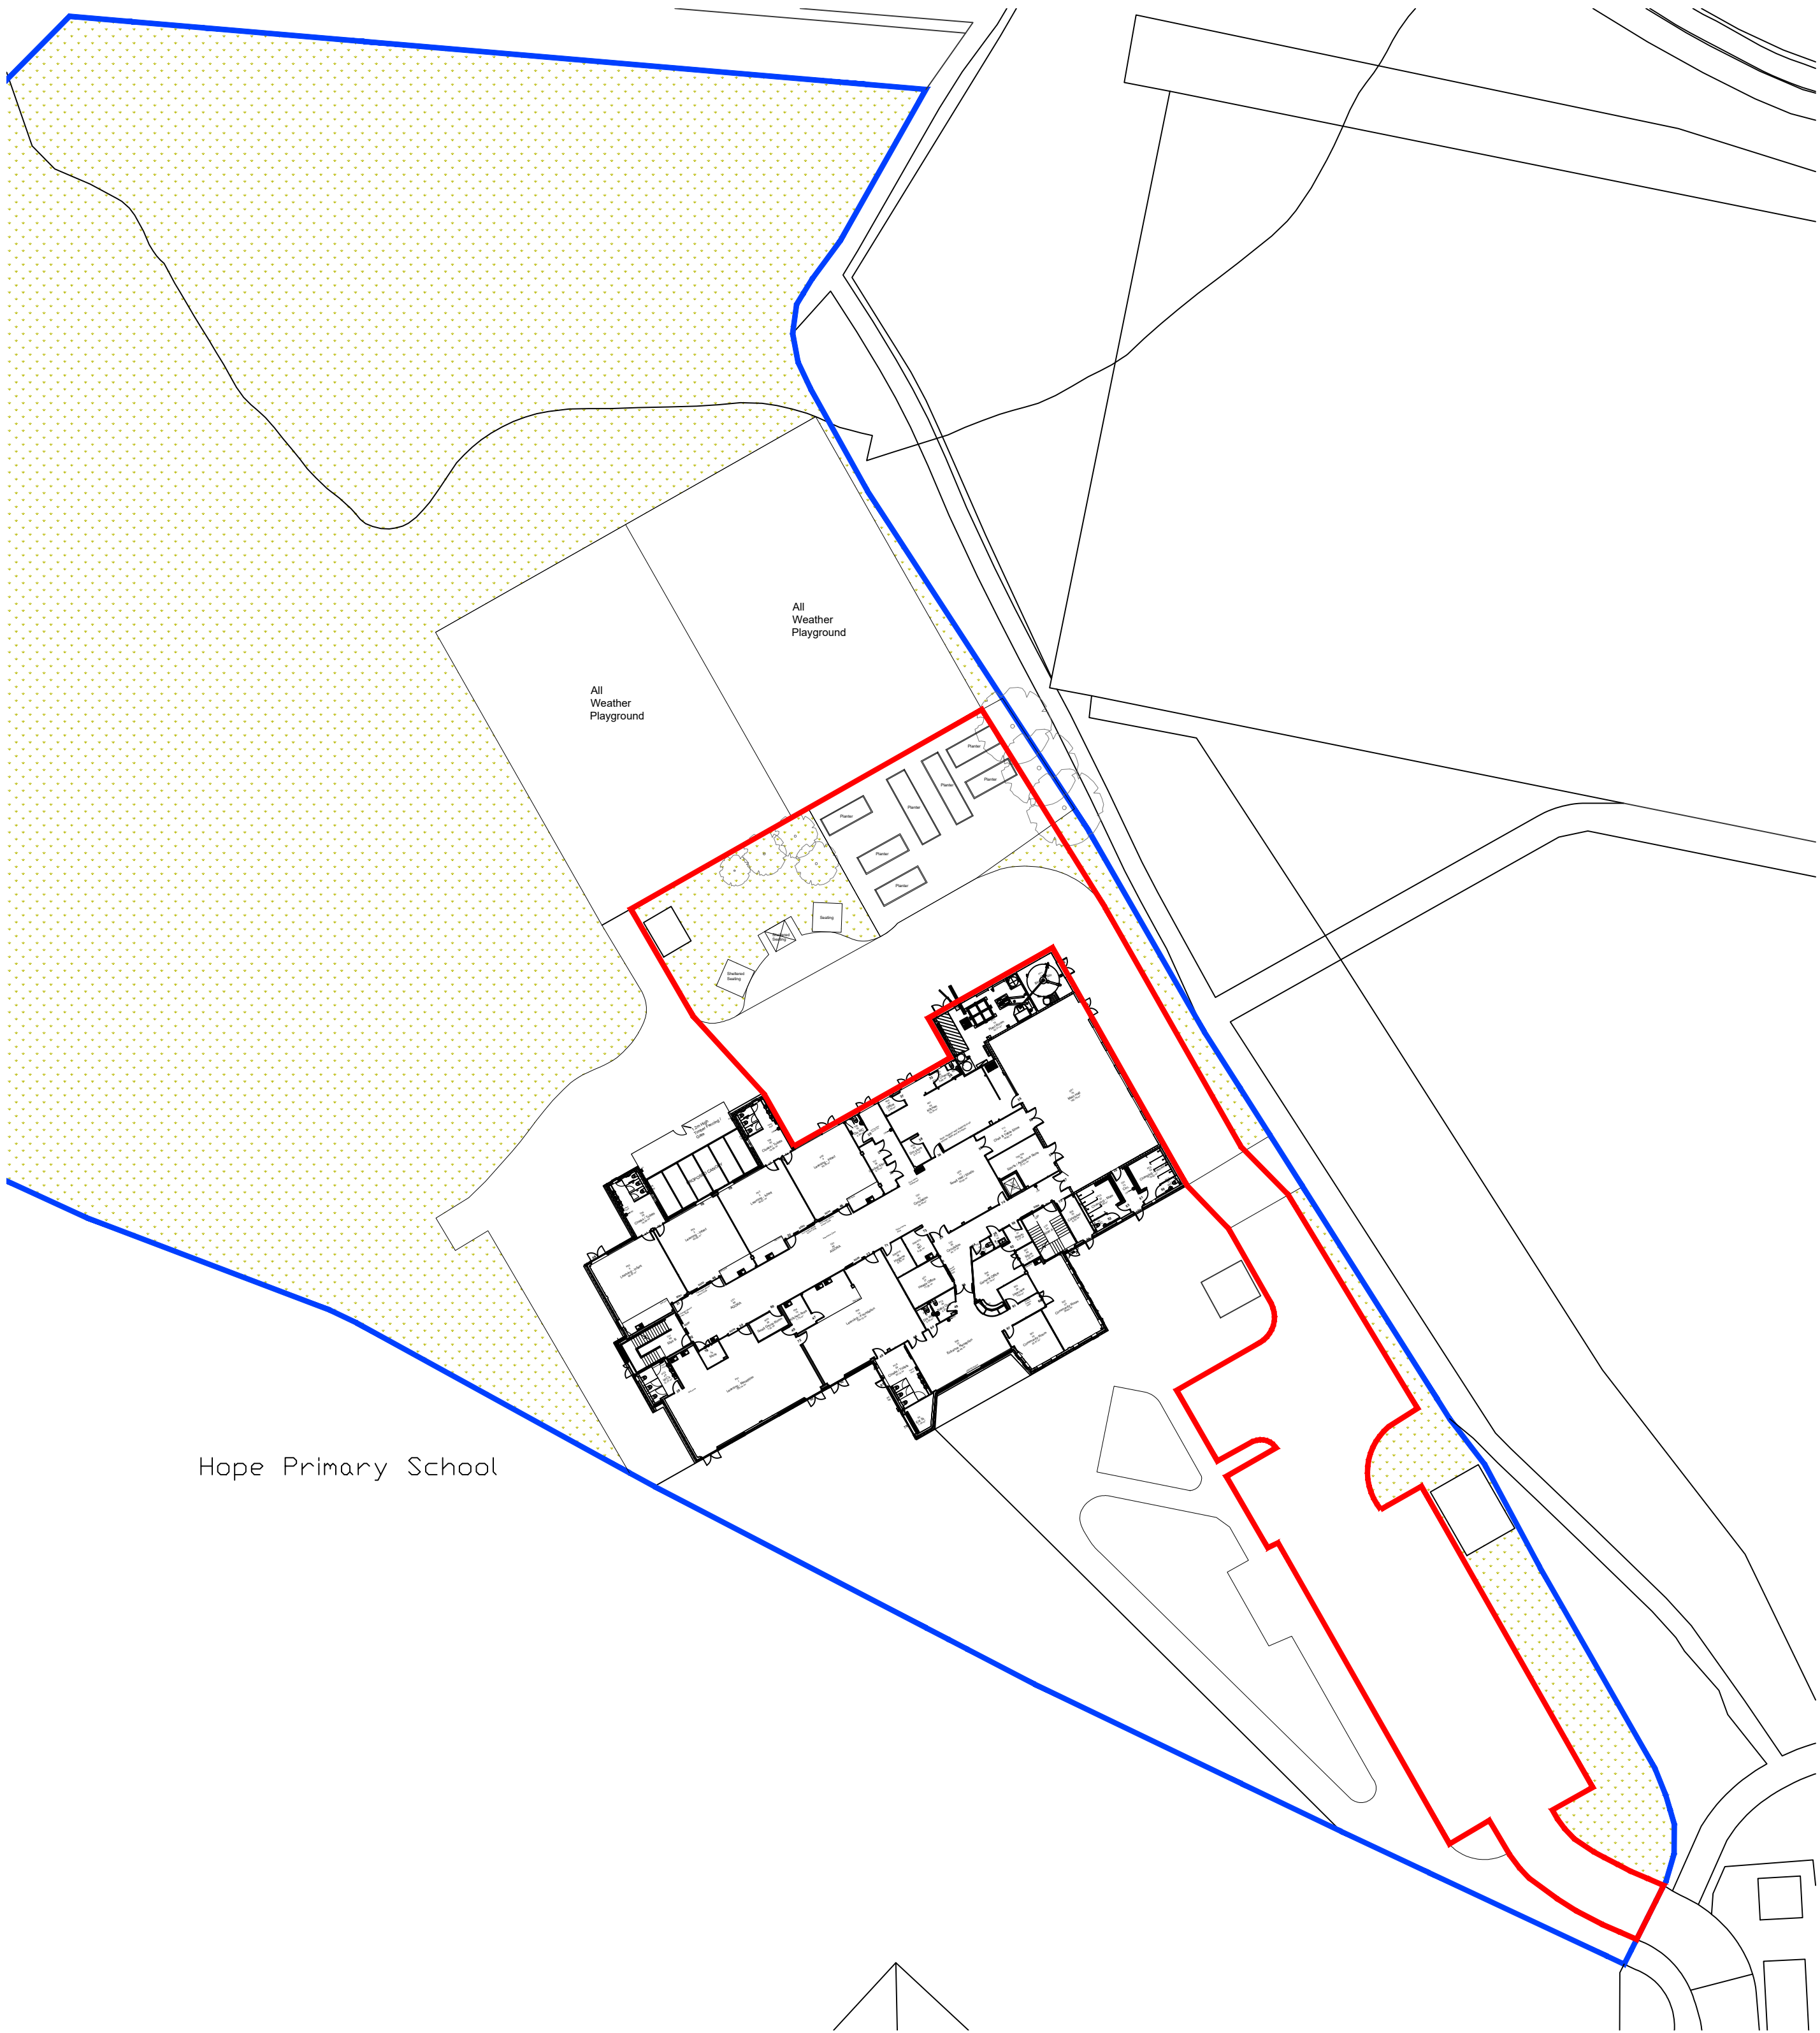

Existing Site Plan @1:500 scale

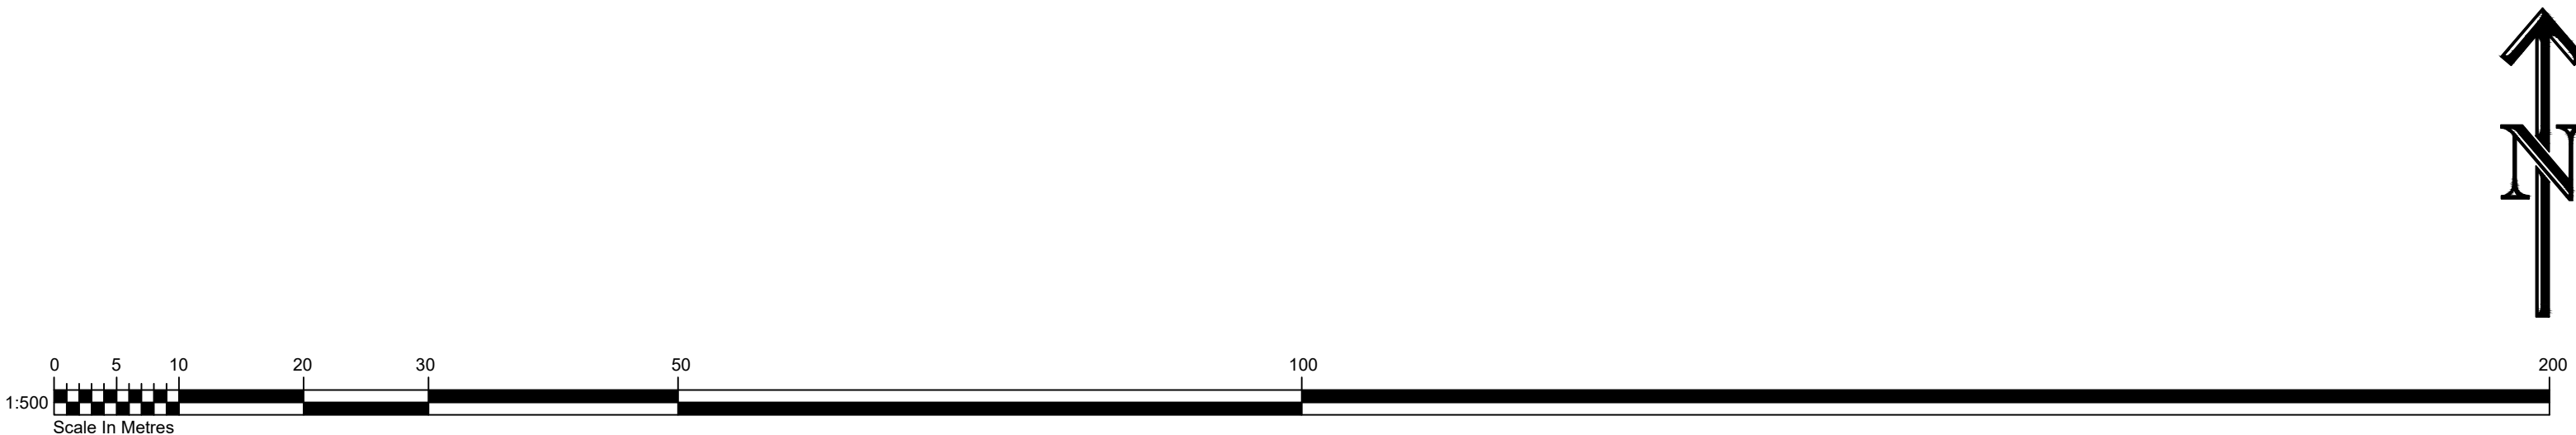

Proposed Site Plan @1:500 scale



- KEY
- Existing Tree
 - Tree Removed
 - Tree Planted to be of similar age/girth and species to the trees being removed

P02	8no. Trees to be planted	CS	PW	19.02.24
Rev	Amendments	Dwn	Ck	Date

PLANNING ISSUE		WS3	
----------------	--	-----	--

 PROPERTY & CONSTRUCTION CONSULTANTS Claire Court Oriel Road Booths Liverpool L20 7AD Tel No: (0151) 944 2030 Fax No: (0151) 944 1625 E-mail: cs@cunliffes.com  Chartered Practice 	Client	Drawing Title			
	Hope Primary School	Site Plan			
	Huyton				
	Project Title	Drawn	Date	Checked	
	Proposed External Classrooms	CS	13.11.2023	PW	
	SCALE	1:500 @ A1			
DWG No.	7273-HPR-CUN-XX-XX-DR-A-1200	STATUS	S1	REVISION	P02