



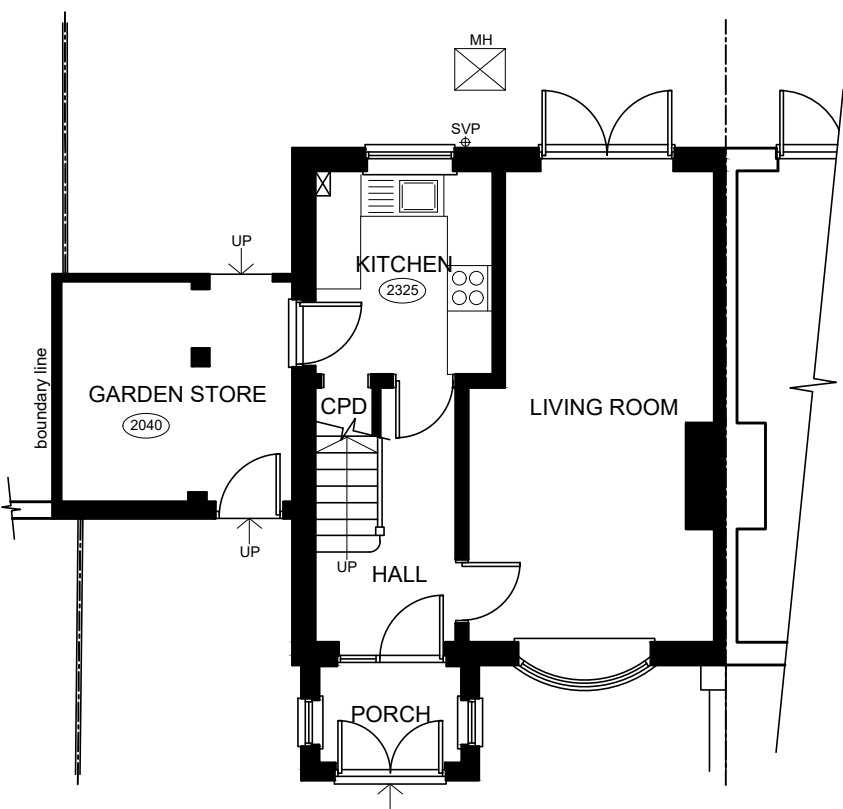

GROUND FLOOR PLAN

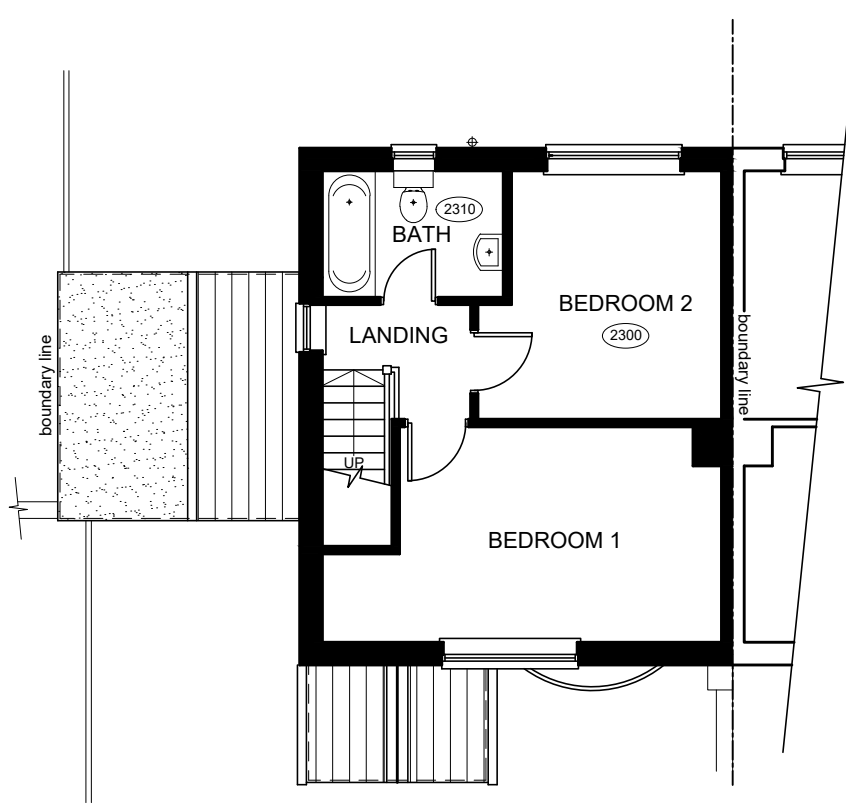


FIRST FLOOR PLAN



FRONT ELEVATION



LEFT SIDE ELEVATION

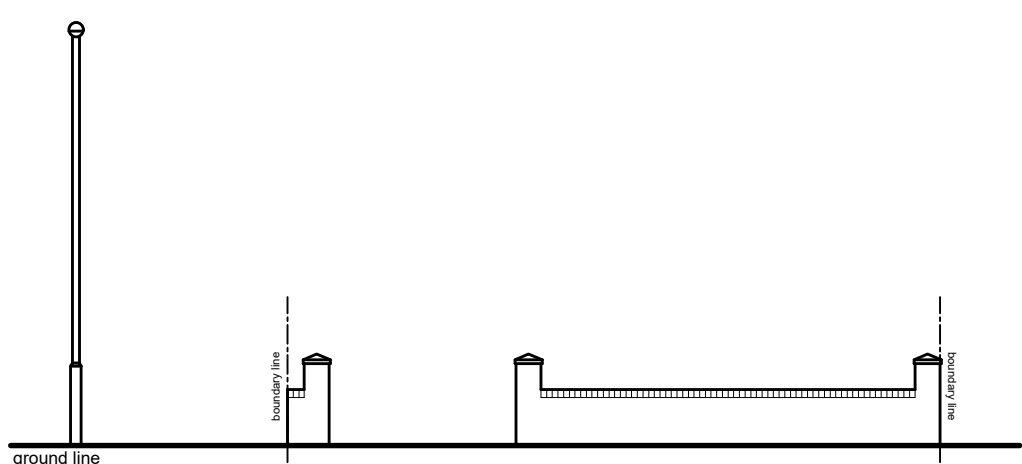


WALL ELEVATION - as viewed from road



REAR ELEVATION

EXISTING PLANS & ELEVATIONS


1:100 scale bar 0 1 2 3 4 5metres

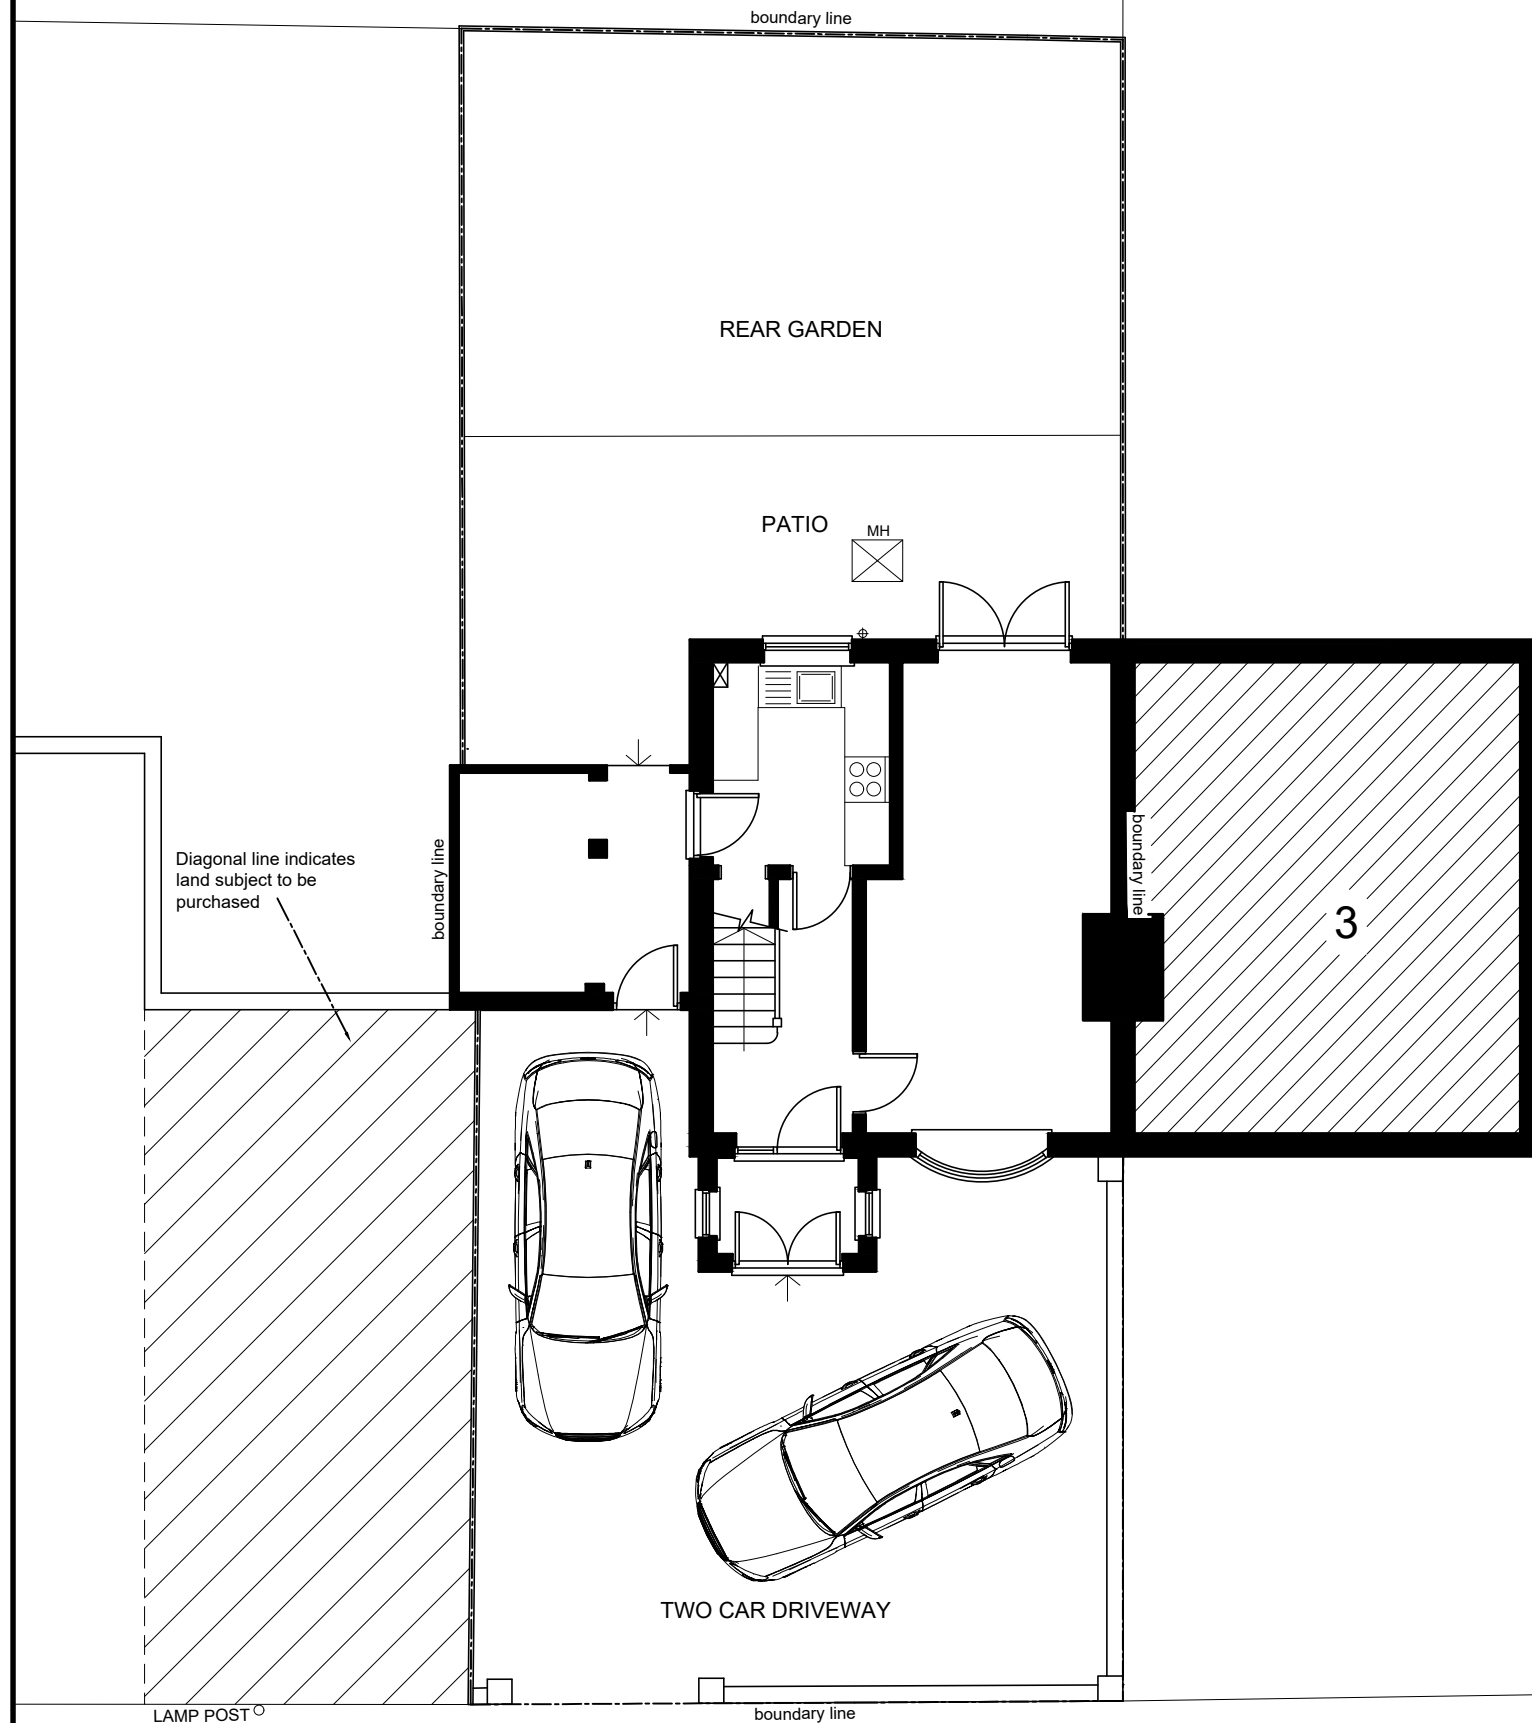


RIDING HILL ROAD

1:100 scale bar 0 1 2 3 4 5metres


EXISTING SITE BLOCK PLAN

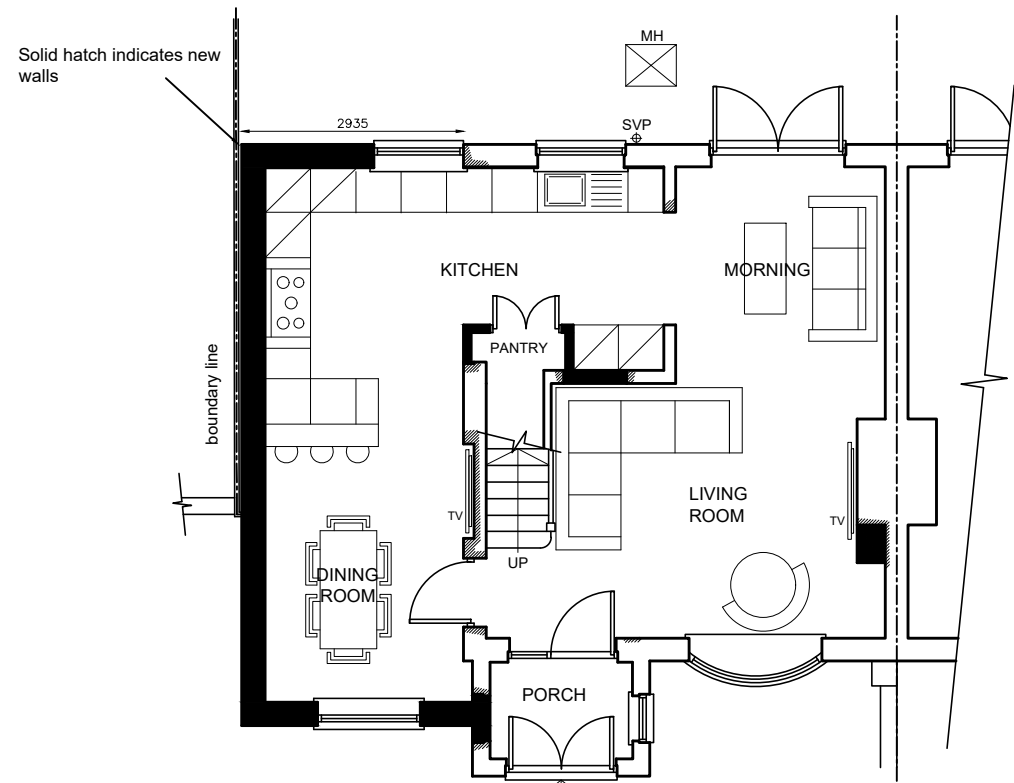


GROUND FLOOR PLAN

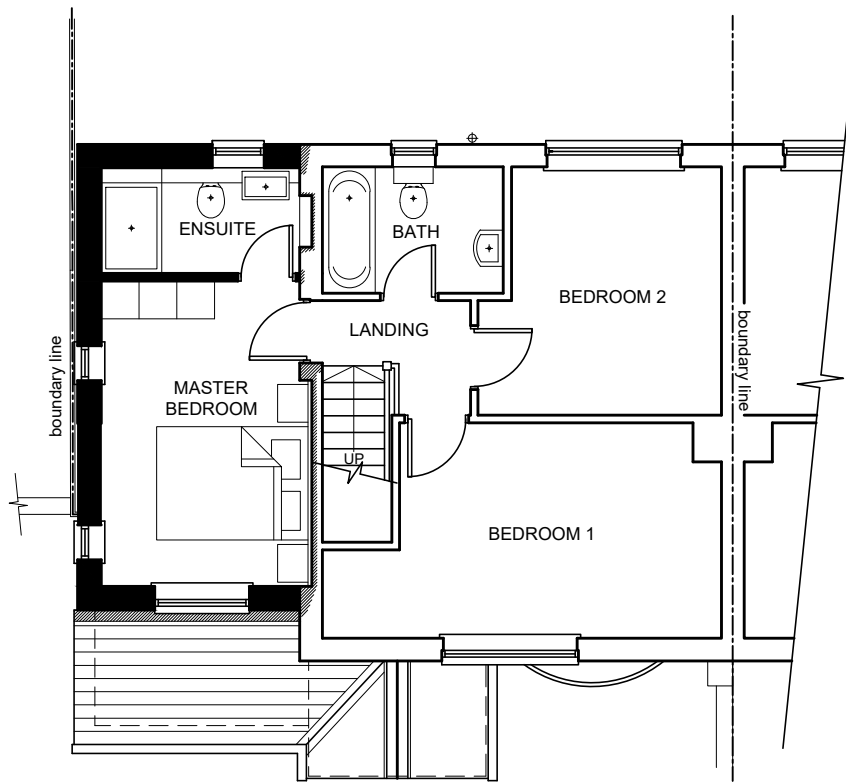


FIRST FLOOR PLAN

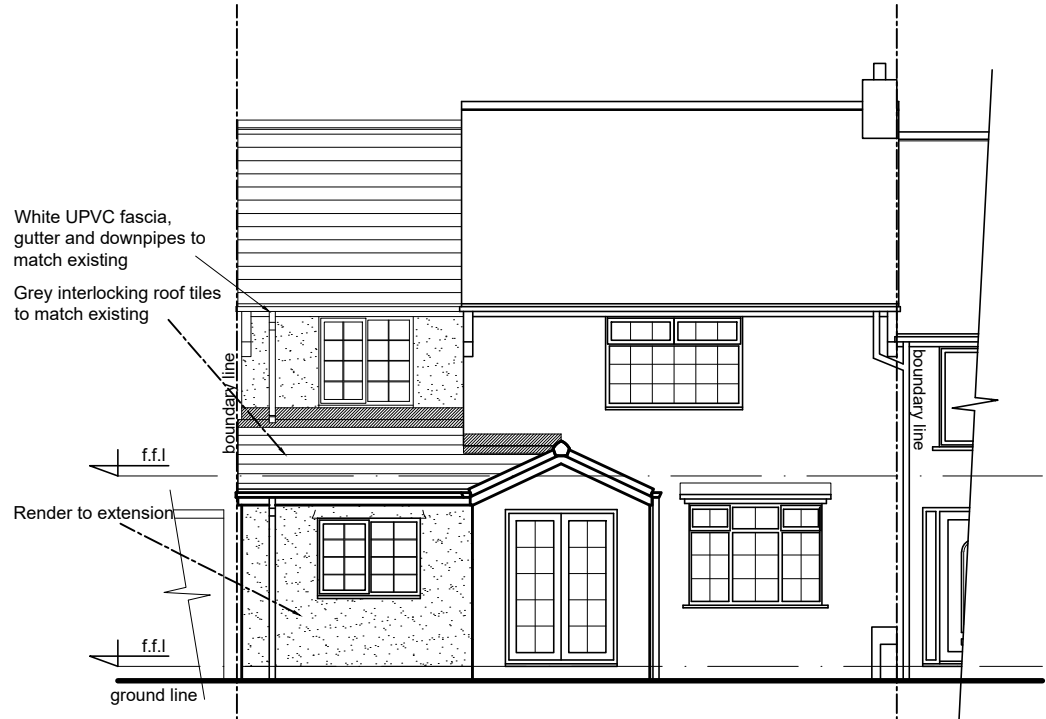

FRONT ELEVATION

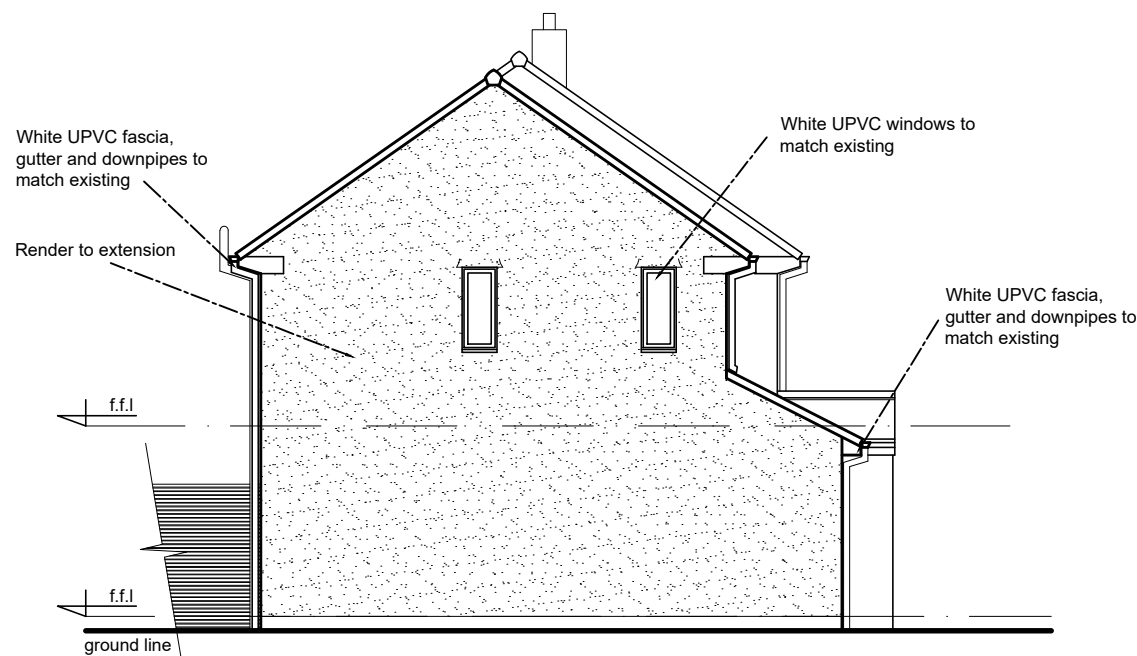

LEFT SIDE ELEVATION

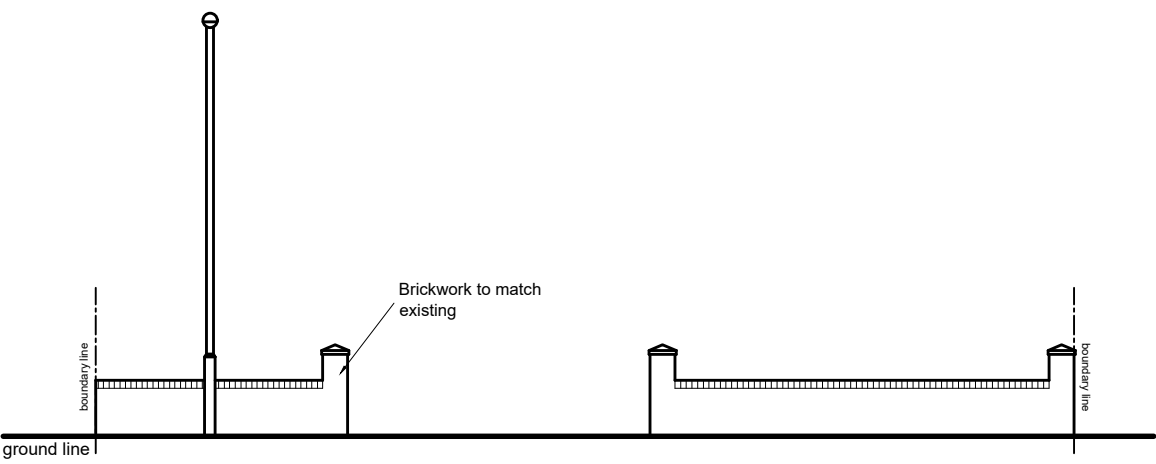


WALL ELEVATION - as viewed from road



REAR ELEVATION

PROPOSED PLANS & ELEVATIONS

1:100 scale bar 0 1 2 3 4 5metres

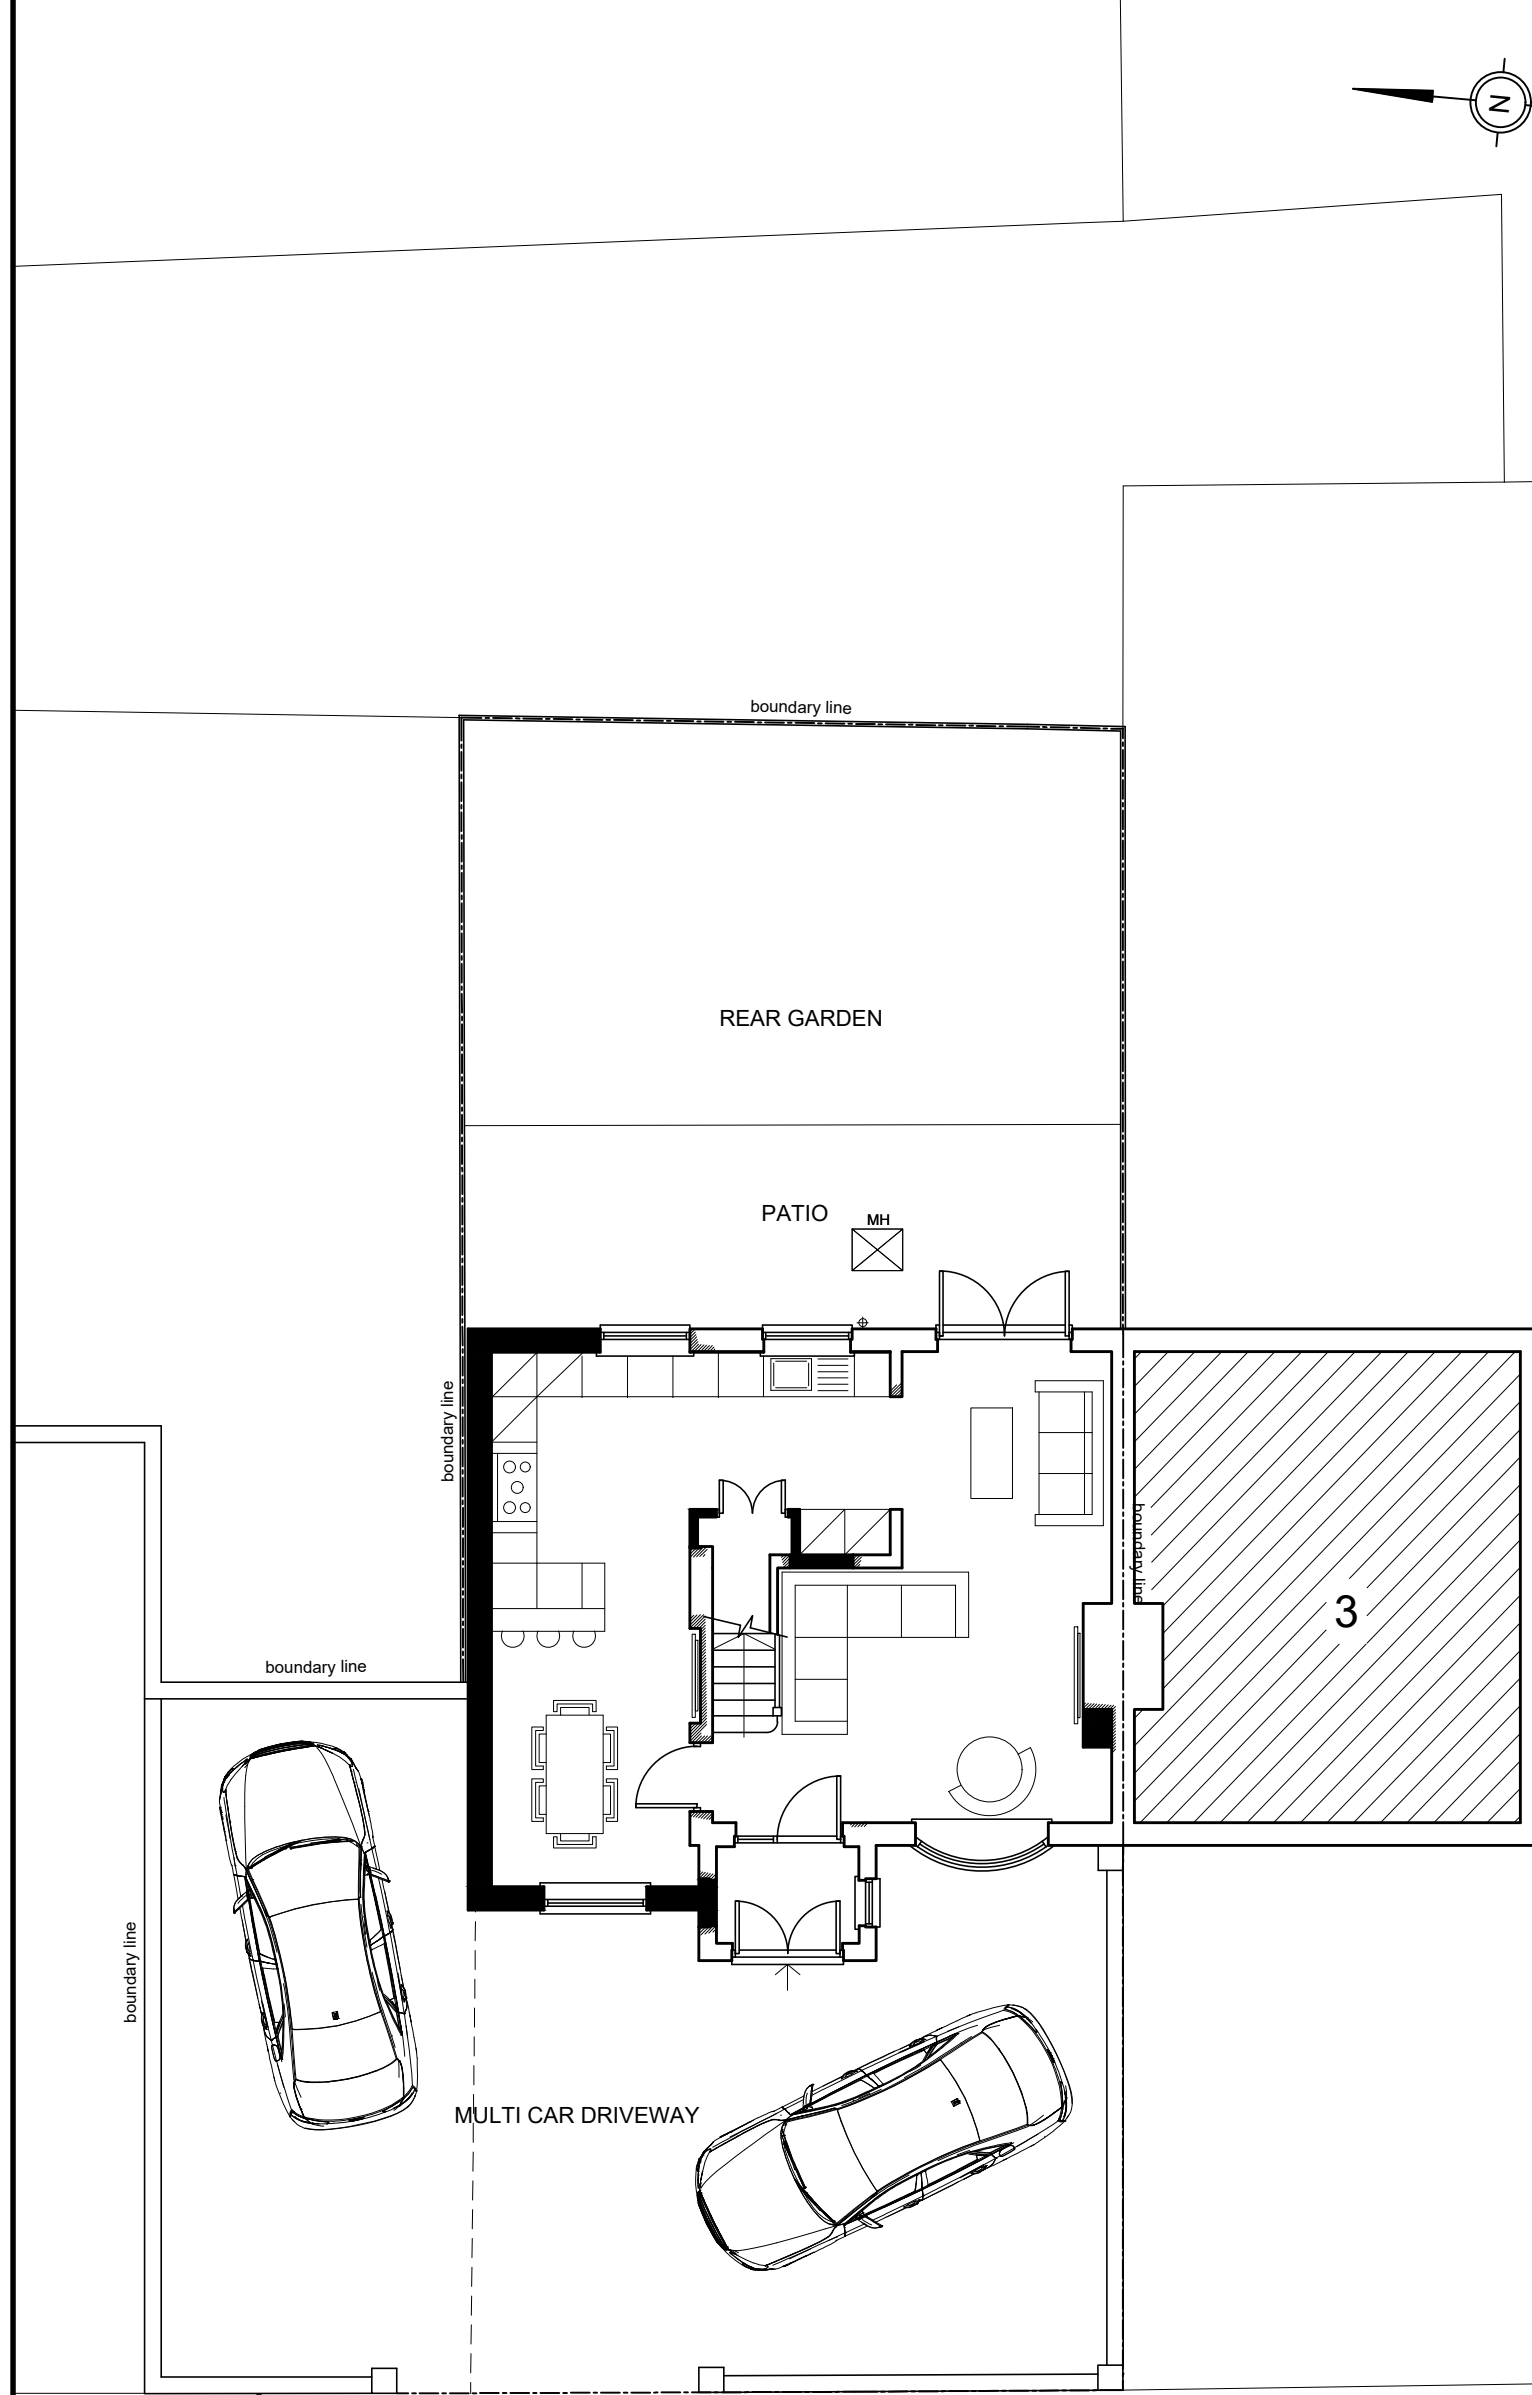

RIDING HILL ROAD

1:100 scale bar 0 1 2 3 4 5metres

PROPOSED SITE BLOCK PLAN

RJG Architecture Ltd For All Your Architectural Design Requirements	Project 1 Riding Hill Road Knowsley Village Prescot		
	Dwg Title Existing & Proposed Plans & Elevations		
Tel : 01524 341 844 e-mail: rjg@rjgarchitects.com	Dwg No 01424/SK/01	Rev	
	Drawn by O.G	Scale & Wall 1:100	Date Jun.'21