



ALL MEASUREMENTS TO BE CHECKED ON SITE. CONTRACTOR WILL BE HELD RESPONSIBLE FOR THE ACCURACY OF WORKS INVOLVING THE SETTING OUR AND CHECKING OF ALL DIMENSIONS ON THE DRAWING AND ON SITE. COPRIGHT OF THIS DRAWING REMAINS WITH THE CLIENT.


PLANNING

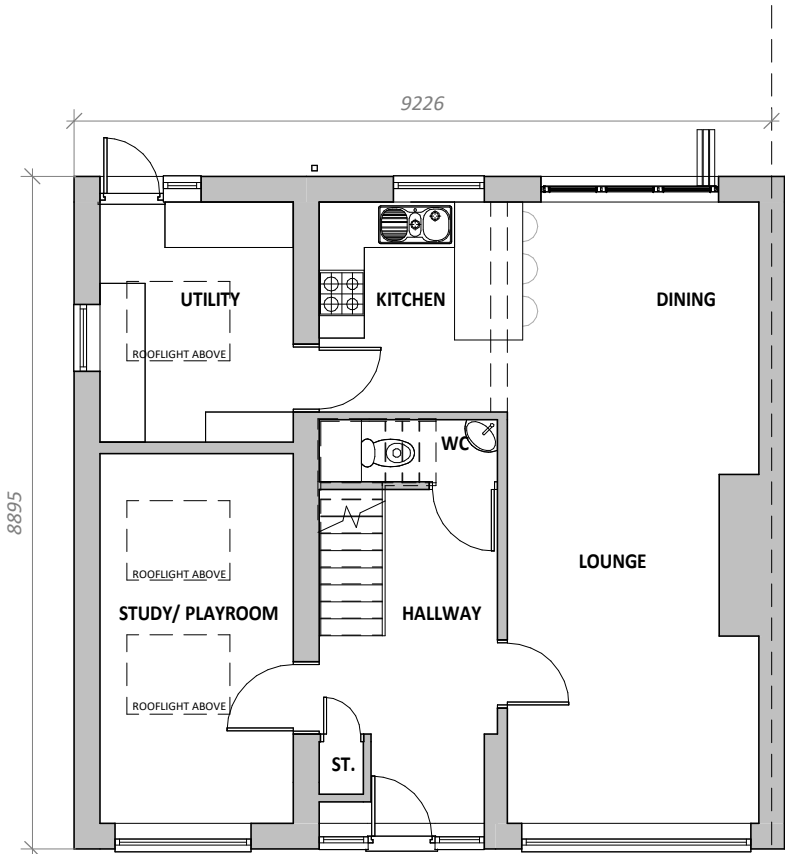


EXISTING GROUND FLOOR PLAN

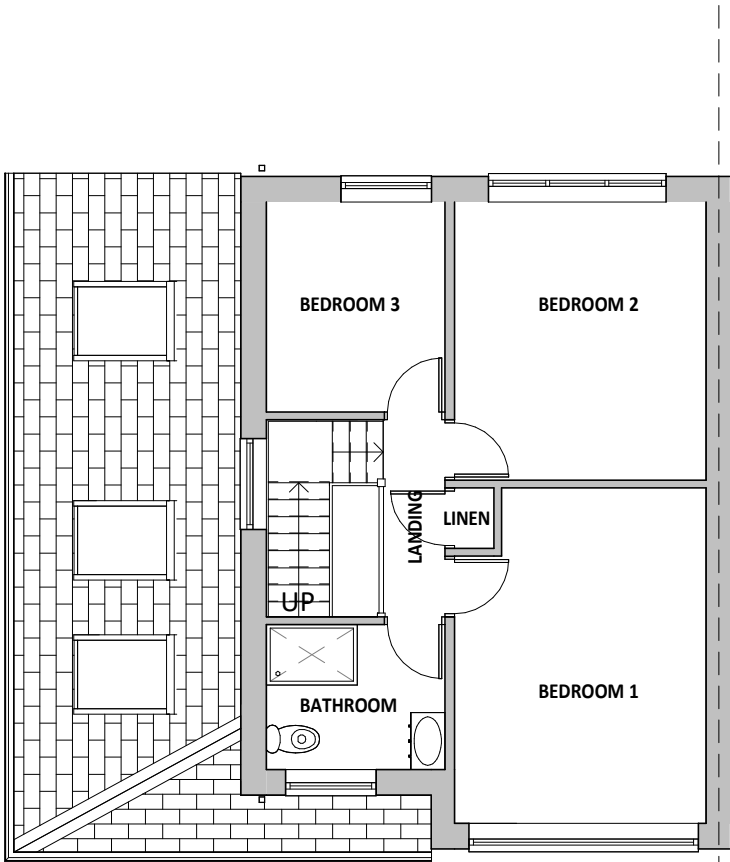

EXISTING FIRST FLOOR PLAN

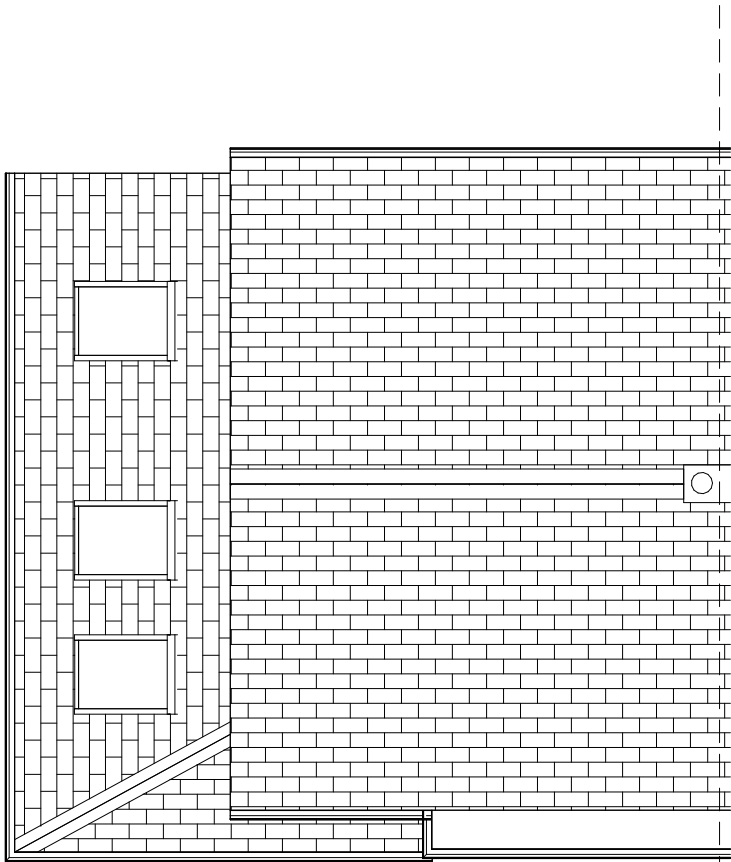

EXISTING ROOF PLAN

 

VISUAL SCALE 1:100 @ A3

A	Dimension added	24.07.2025	NM
REV	DESCRIPTION	DATE	BY

CLIENT
MR & MRS WOODER

PROJECT	SCALE	DATE
10 HALL DRIVE, KIRKBY	1 : 100 @A3	APR 25
	DRAWN	CHECKED
	NM	--

DRAWING TITLE	DRAWING No	REVISION
EXISTING PLANS	P25-002	A

002