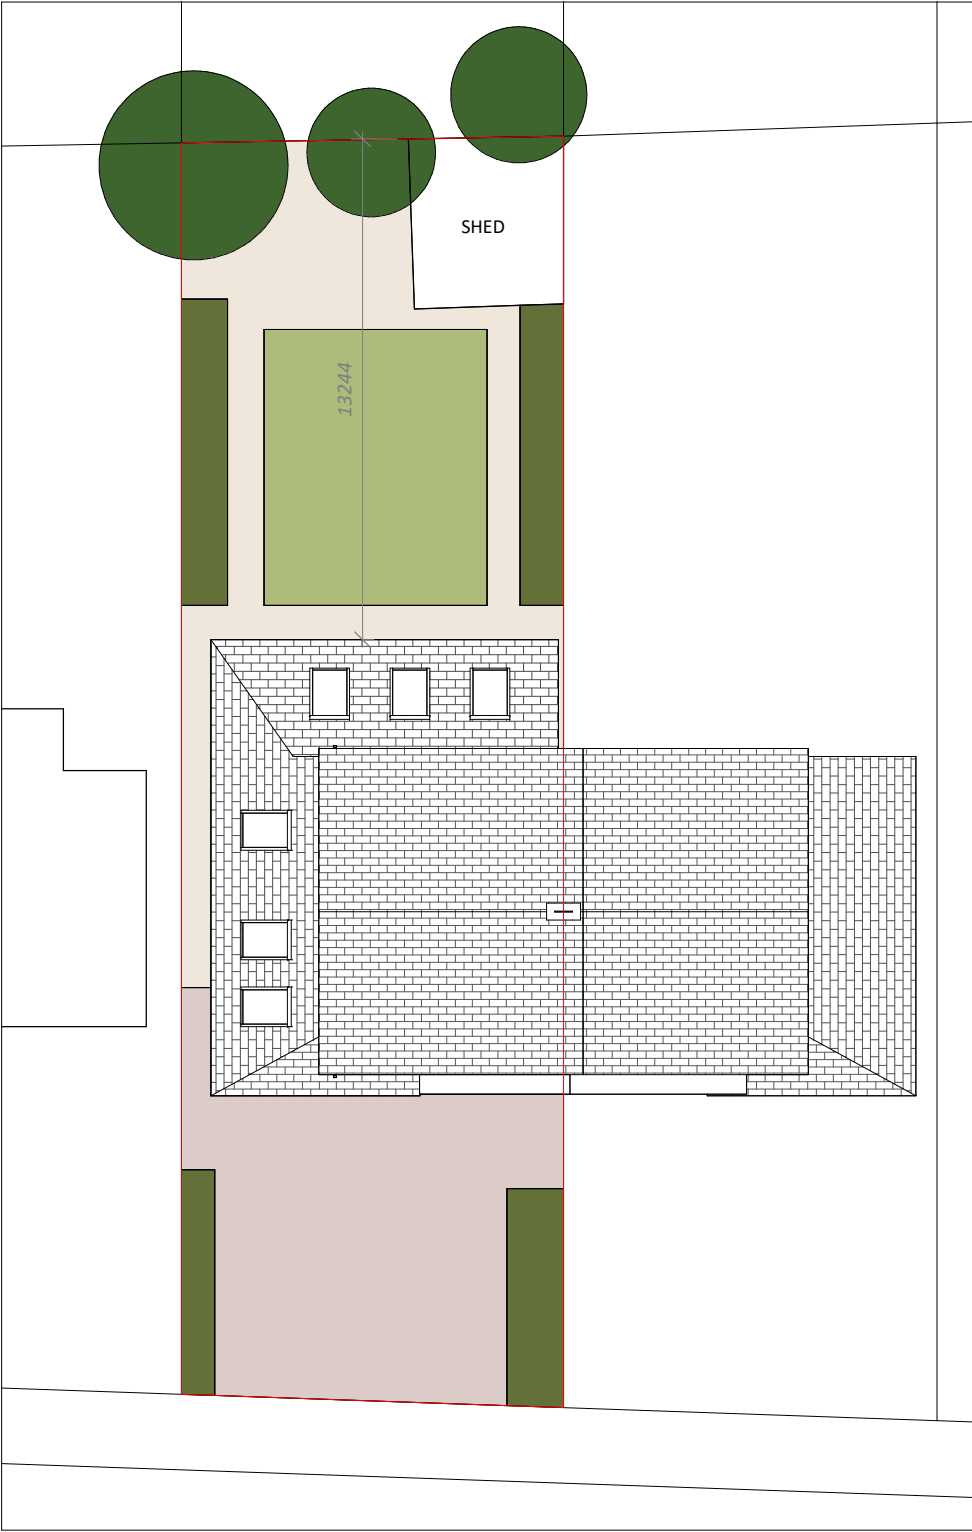
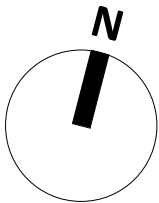


VISUAL SCALE 1:200 @ A3

ALL MEASUREMENTS TO BE CHECKED ON SITE. CONTRACTOR WILL BE HELD RESPONSIBLE FOR THE ACCURACY OF WORKS INVOLVING THE SETTING OUR AND CHECKING OF ALL DIMENSIONS ON THE DRAWING AND ON SITE. COPRIGHT OF THIS DRAWING REMAINS WITH THE CLIENT.

PLANNING

A	Dimension added	24.07.25	NM
REV	DESCRIPTION	DATE	BY

CLIENT
MR & MRS WOODER

PROJECT	SCALE	DATE
10 HALL DRIVE, KIRKBY	1 : 200 @A3	JUL 25
	DRAWN	CHECKED
	NM	--

DRAWING TITLE	DRAWING No	REVISION
PROPOSED SITE PLAN	P25-002	A

004