


NOTES

All dimensions to be checked on site. DMC Ltd accepts no responsibility for any mistakes or omissions in this drawing and does not permit unauthorised copying of the drawing. This drawing is copyright and remains the property of DMC Ltd, unless otherwise agreed.

 


SITE LOCATION PLAN

1:1/250

0 5 10 20 30 50 70 90 Metres

Site Boundary

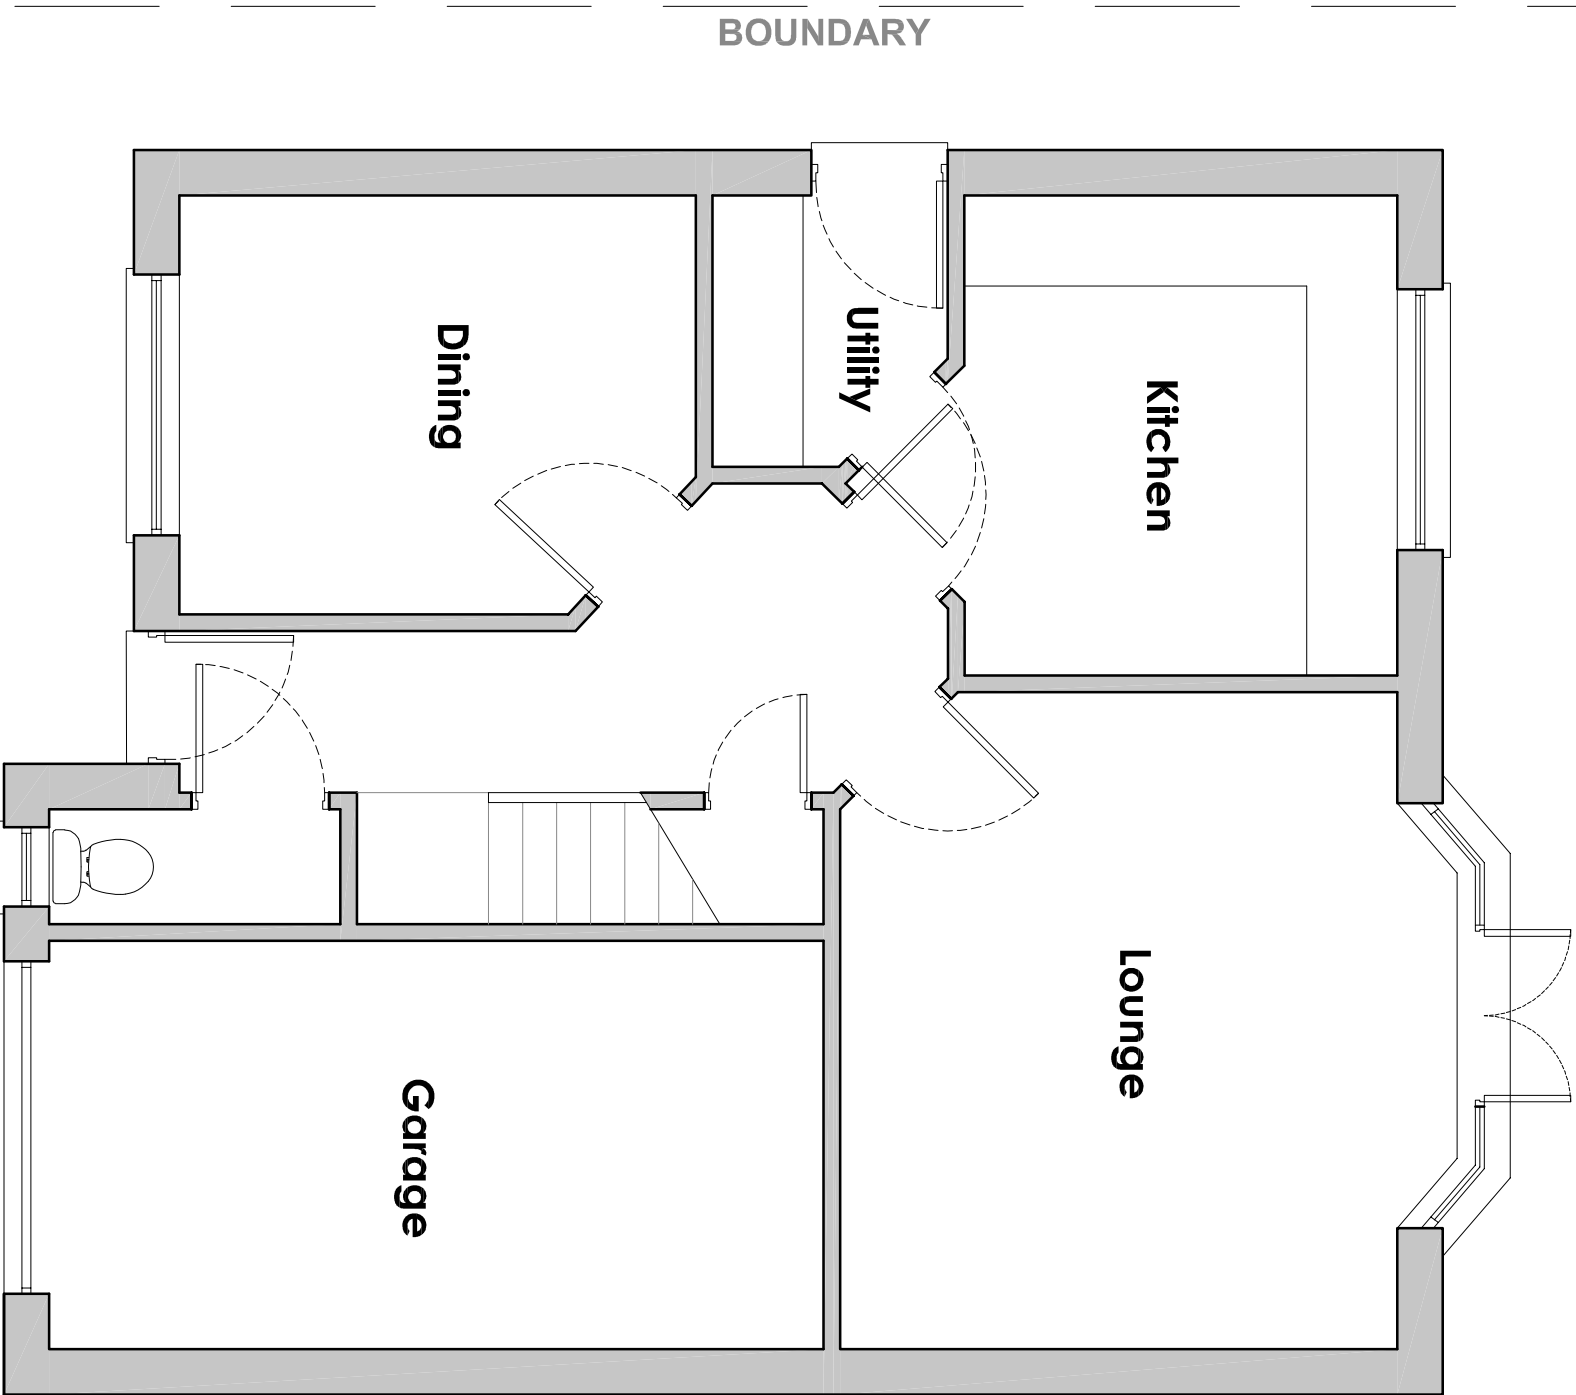


EXISTING GROUND FLOOR PLAN

1:50 @ A2


1:50

0 1 2 3 4 5

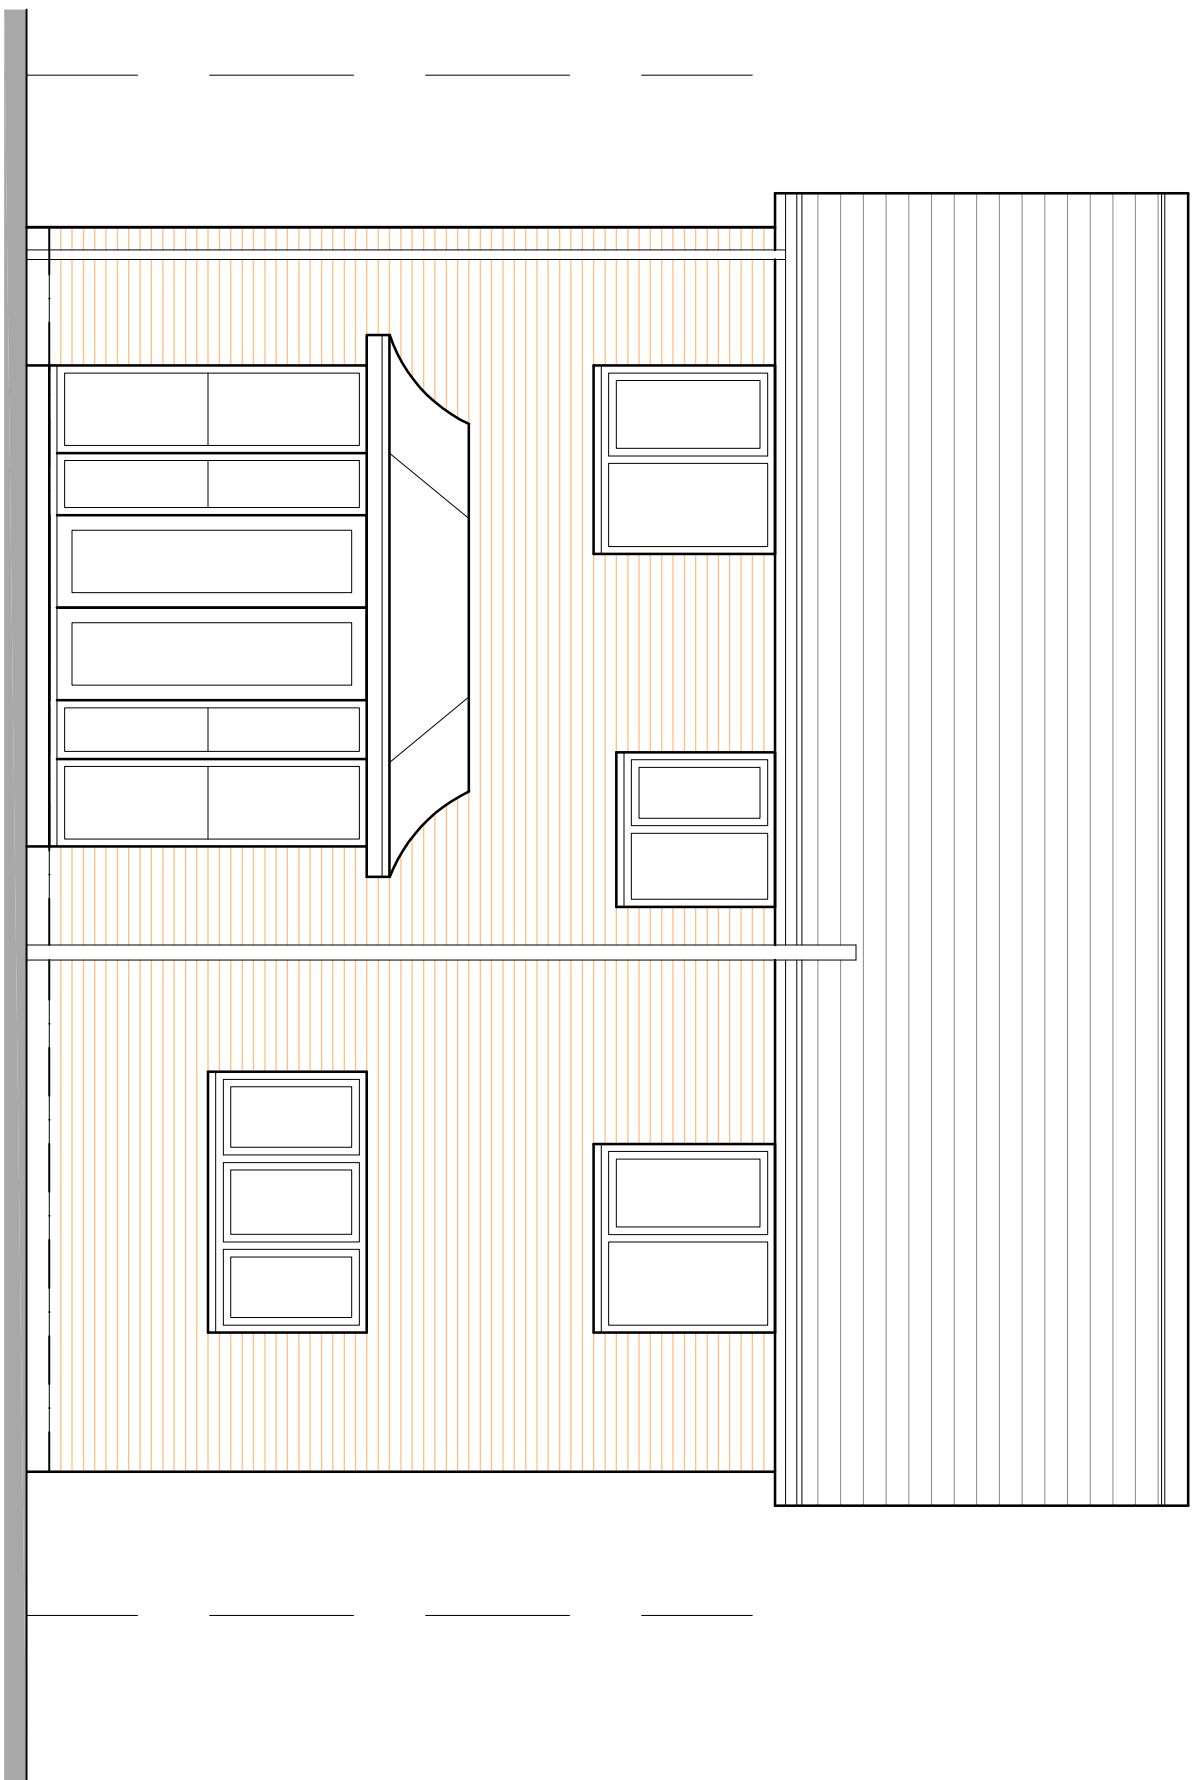

EXISTING REAR ELEVATION

1:50 @ A2

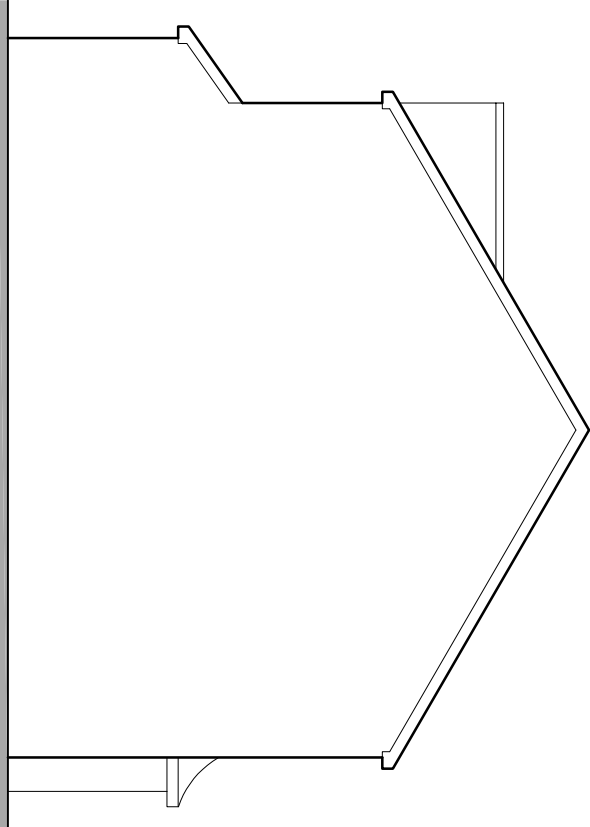


EXISTING SIDE ELEVATION (WEST)

1:100 @ A2

1:100

0 2 4 6 8 10

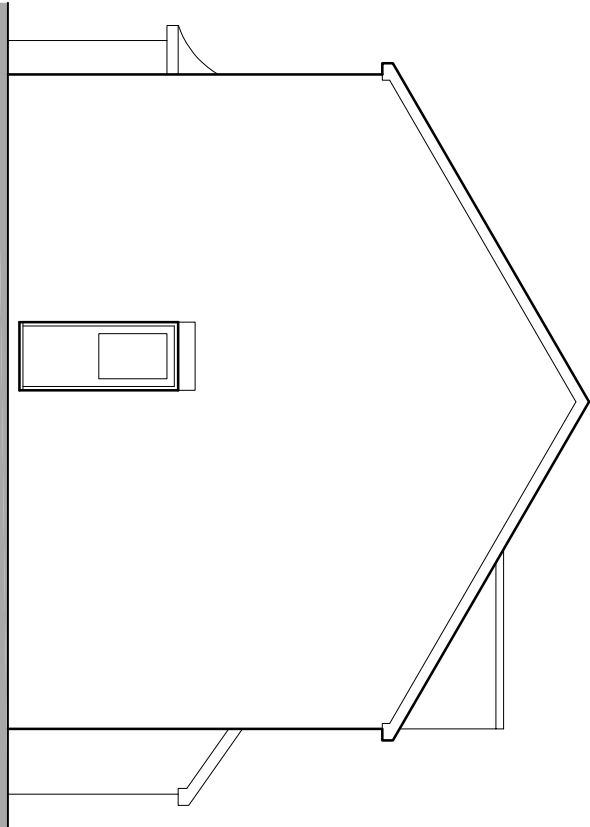

EXISTING SIDE ELEVATION (EAST)

1:100 @ A2

DMC

ARCHITECTURE & DESIGN

info@dmcdesign.co

PROJECT

Proposed Single Storey Rear Extension

No.26 Tavington Road

Liverpool, L26

DRAWING TITLE

Existing Plans & Elevations / Location Plan

STATUS

PLANNING

DRAWN	CHECKED	DRAWING NO.	REV.
DMC	*	211_P-01	A
SCALE @A2			
1:50/100/1250			
DATE			
JAN/24			