


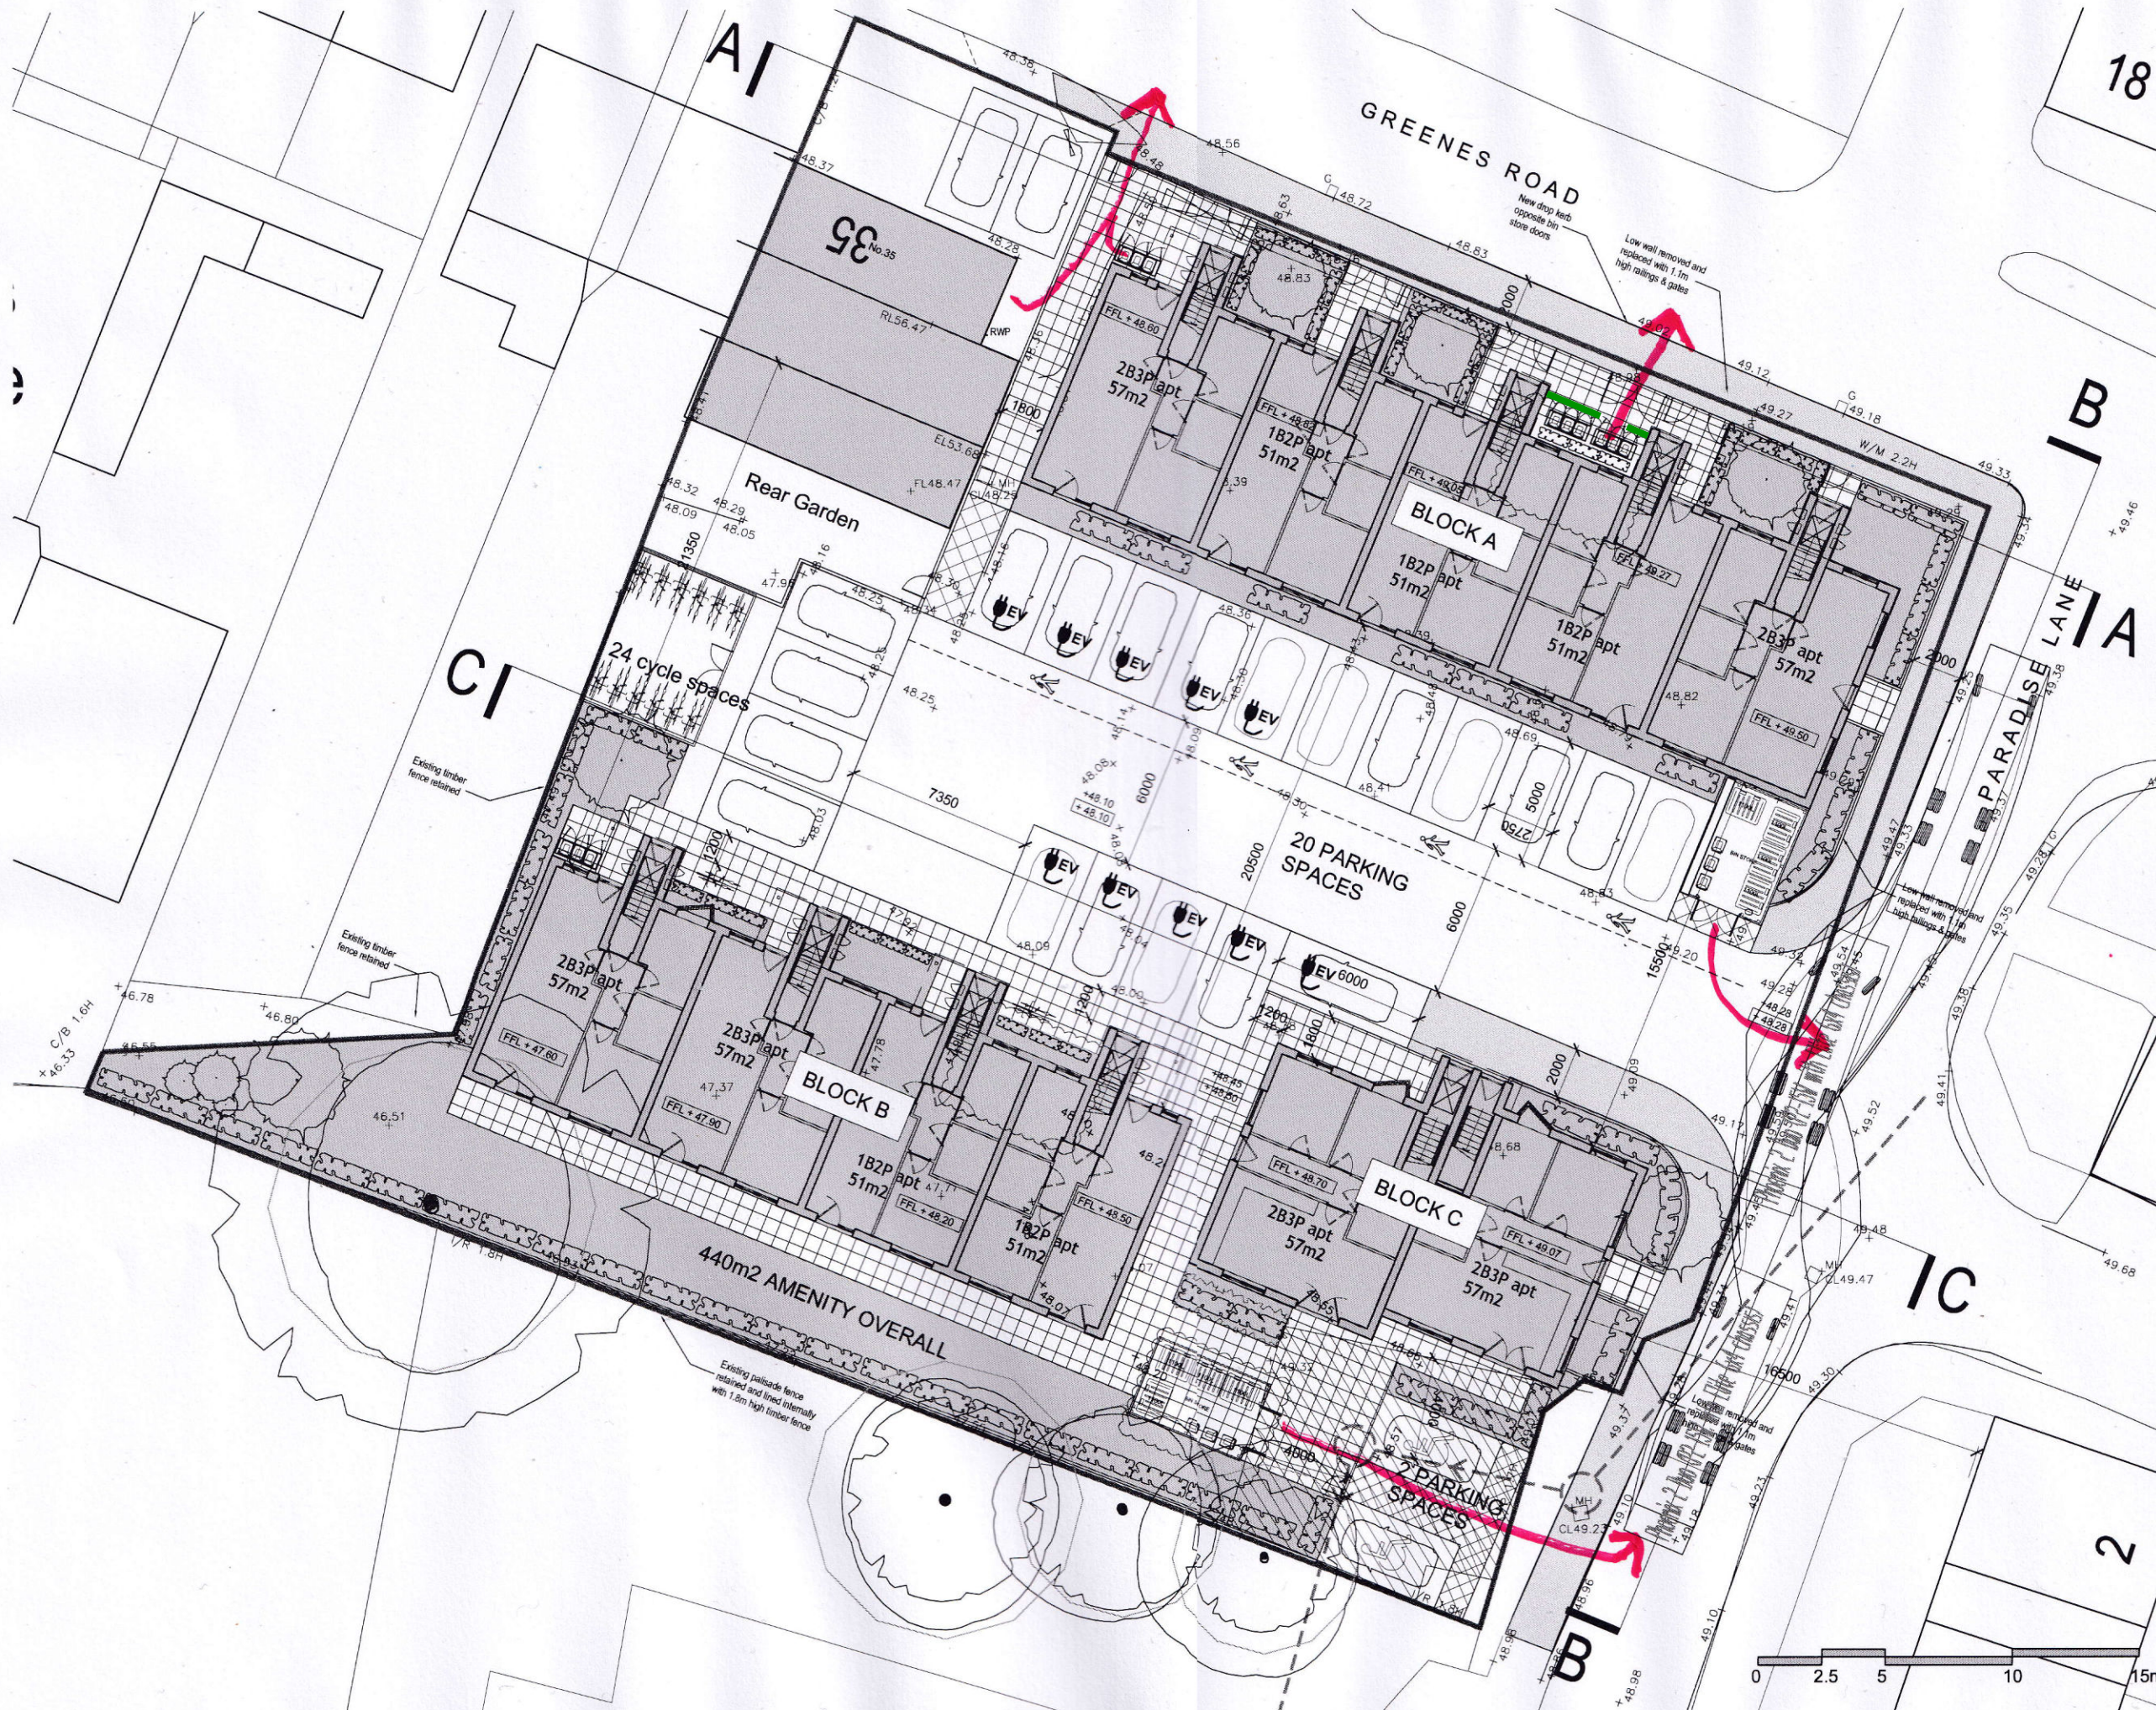

- 18
- North
- KEY
- Application Site
 - Demolished buildings
 - Sewer Easement
 - 2m wide footpath to adoptable standards.
 - 600mm sq paving slabs, natural grey concrete
 - Rowlawn turf/ Amenity
 - +29.62 Existing Levels
 - +29.62 Proposed Levels
 - Section Planes (see PLN18 and PLN19)
 - Electric Vehicle Charging

Accommodation
10no. 1bed Apts (51m2)
12no. 2bed Apts (57m2)

TOTAL
22no. apartments

A3

Level 2
architects

Project Greene's Road, Whiston

Title Proposed Site Plan

Scale 1:250 Drawing 417-1-PLN-003 Rev D

PLANNING