


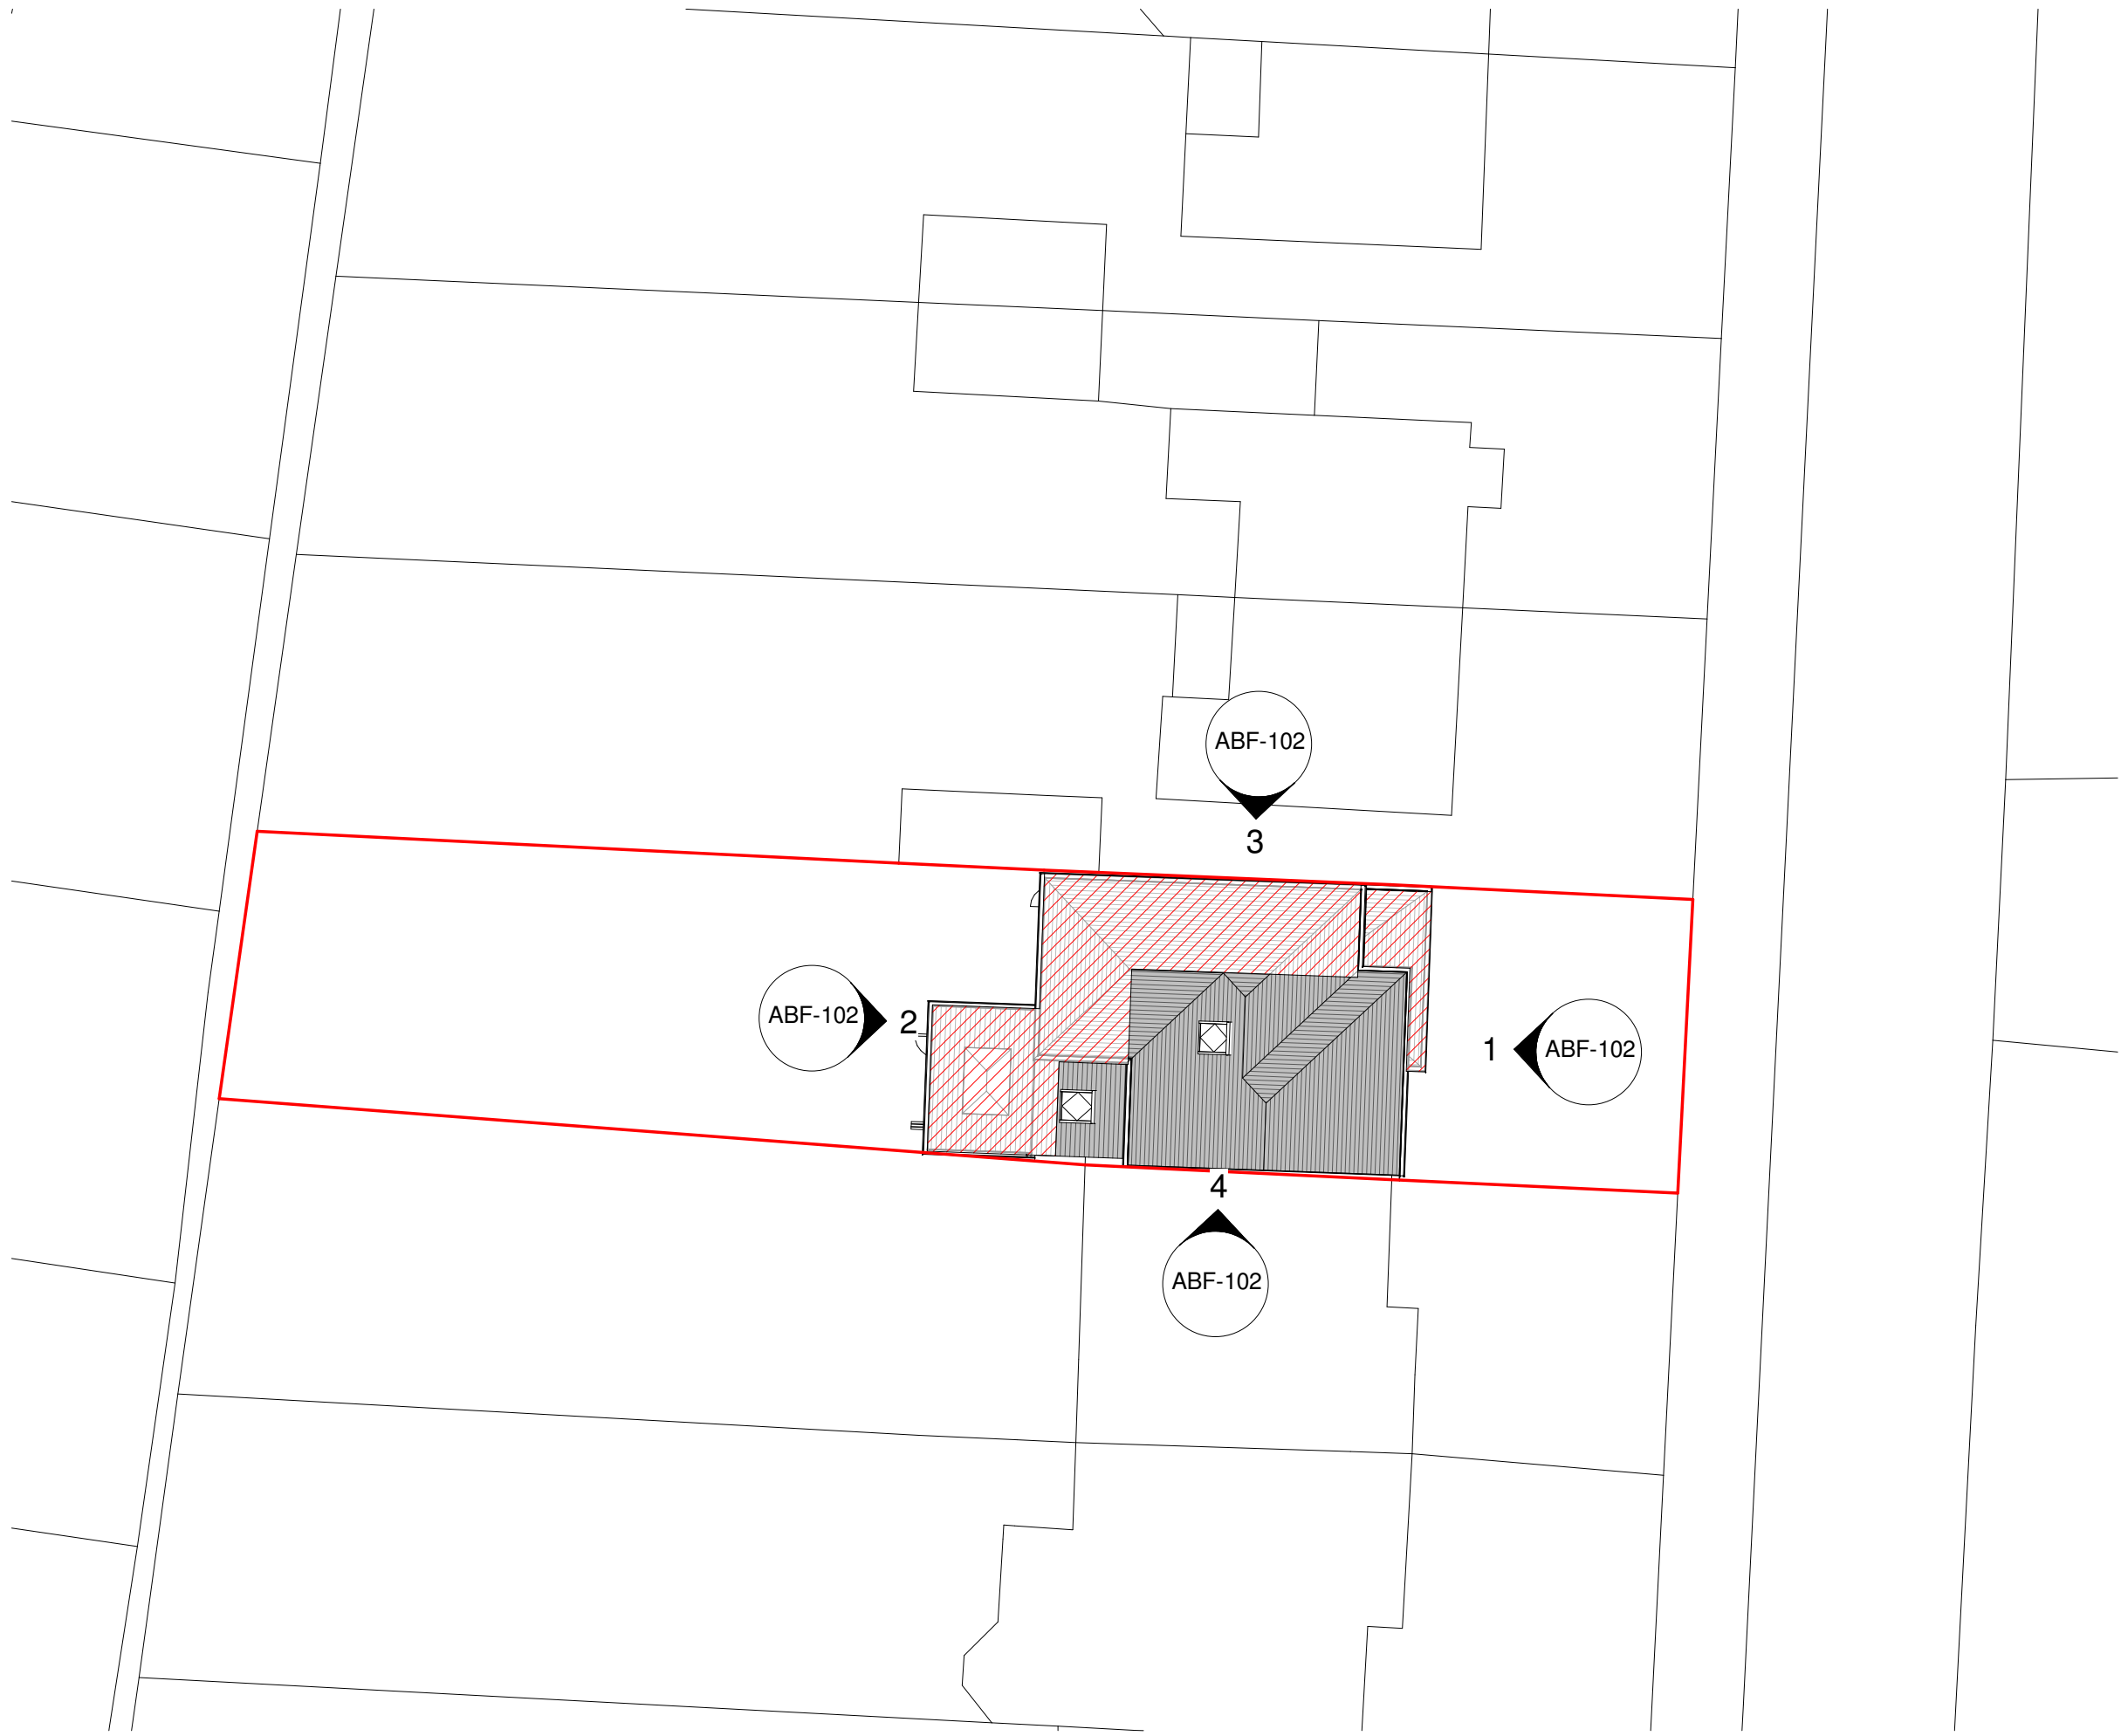

Revision	Description	By	Date
P2	Updated for Planning	F	17.02.2022
P1	Issued for Planning	F	03.02.2022

NOTES:
ALL DIMENSIONS TO BE CHECKED ON SITE.

ALL ELEMENTS OF THE STRUCTURE TO BE 1/2 HOUR FIRE RESISTING.

ALL WORKS INVOLVING EXCAVATION ADJACENT TO THE BOUNDARY OR THAT EFFECTS THE ADJACENT PROPERTY SHOULD ONLY BE COMMENCED SUBJECT TO SERVING ALL NOTICES ETC. ON THE ADJACENT OWNERS & SATISFYING THE PROCEDURAL REQUIREMENTS OF THE PARTY WALL ACT 1996.

CONTRACTOR TO BE RESPONSIBLE FOR ALL PROPPING AND SHORING OF ALL STRUCTURAL ELEMENTS WHILE WORKS ARE UNDERTAKEN

Notes:
Use figured dimensions only. The contractor is requested to check all dimensions before the work is put in hand.
This drawing must only be used for the purpose for which it is supplied and its contents must not be reproduced for any purpose without written permission. Areas indicated, or areas calculated from this drawing should be used for valuation purposes or as the basis for development contracts.

Drawn	F	Feb 22
Project	248 Kingsway	Status Rick
	L36 9UF	
Drg Title	Site Plan	Scale 1 : 200 A3
Drg No.	1066- ABF-002 Revision	P2