


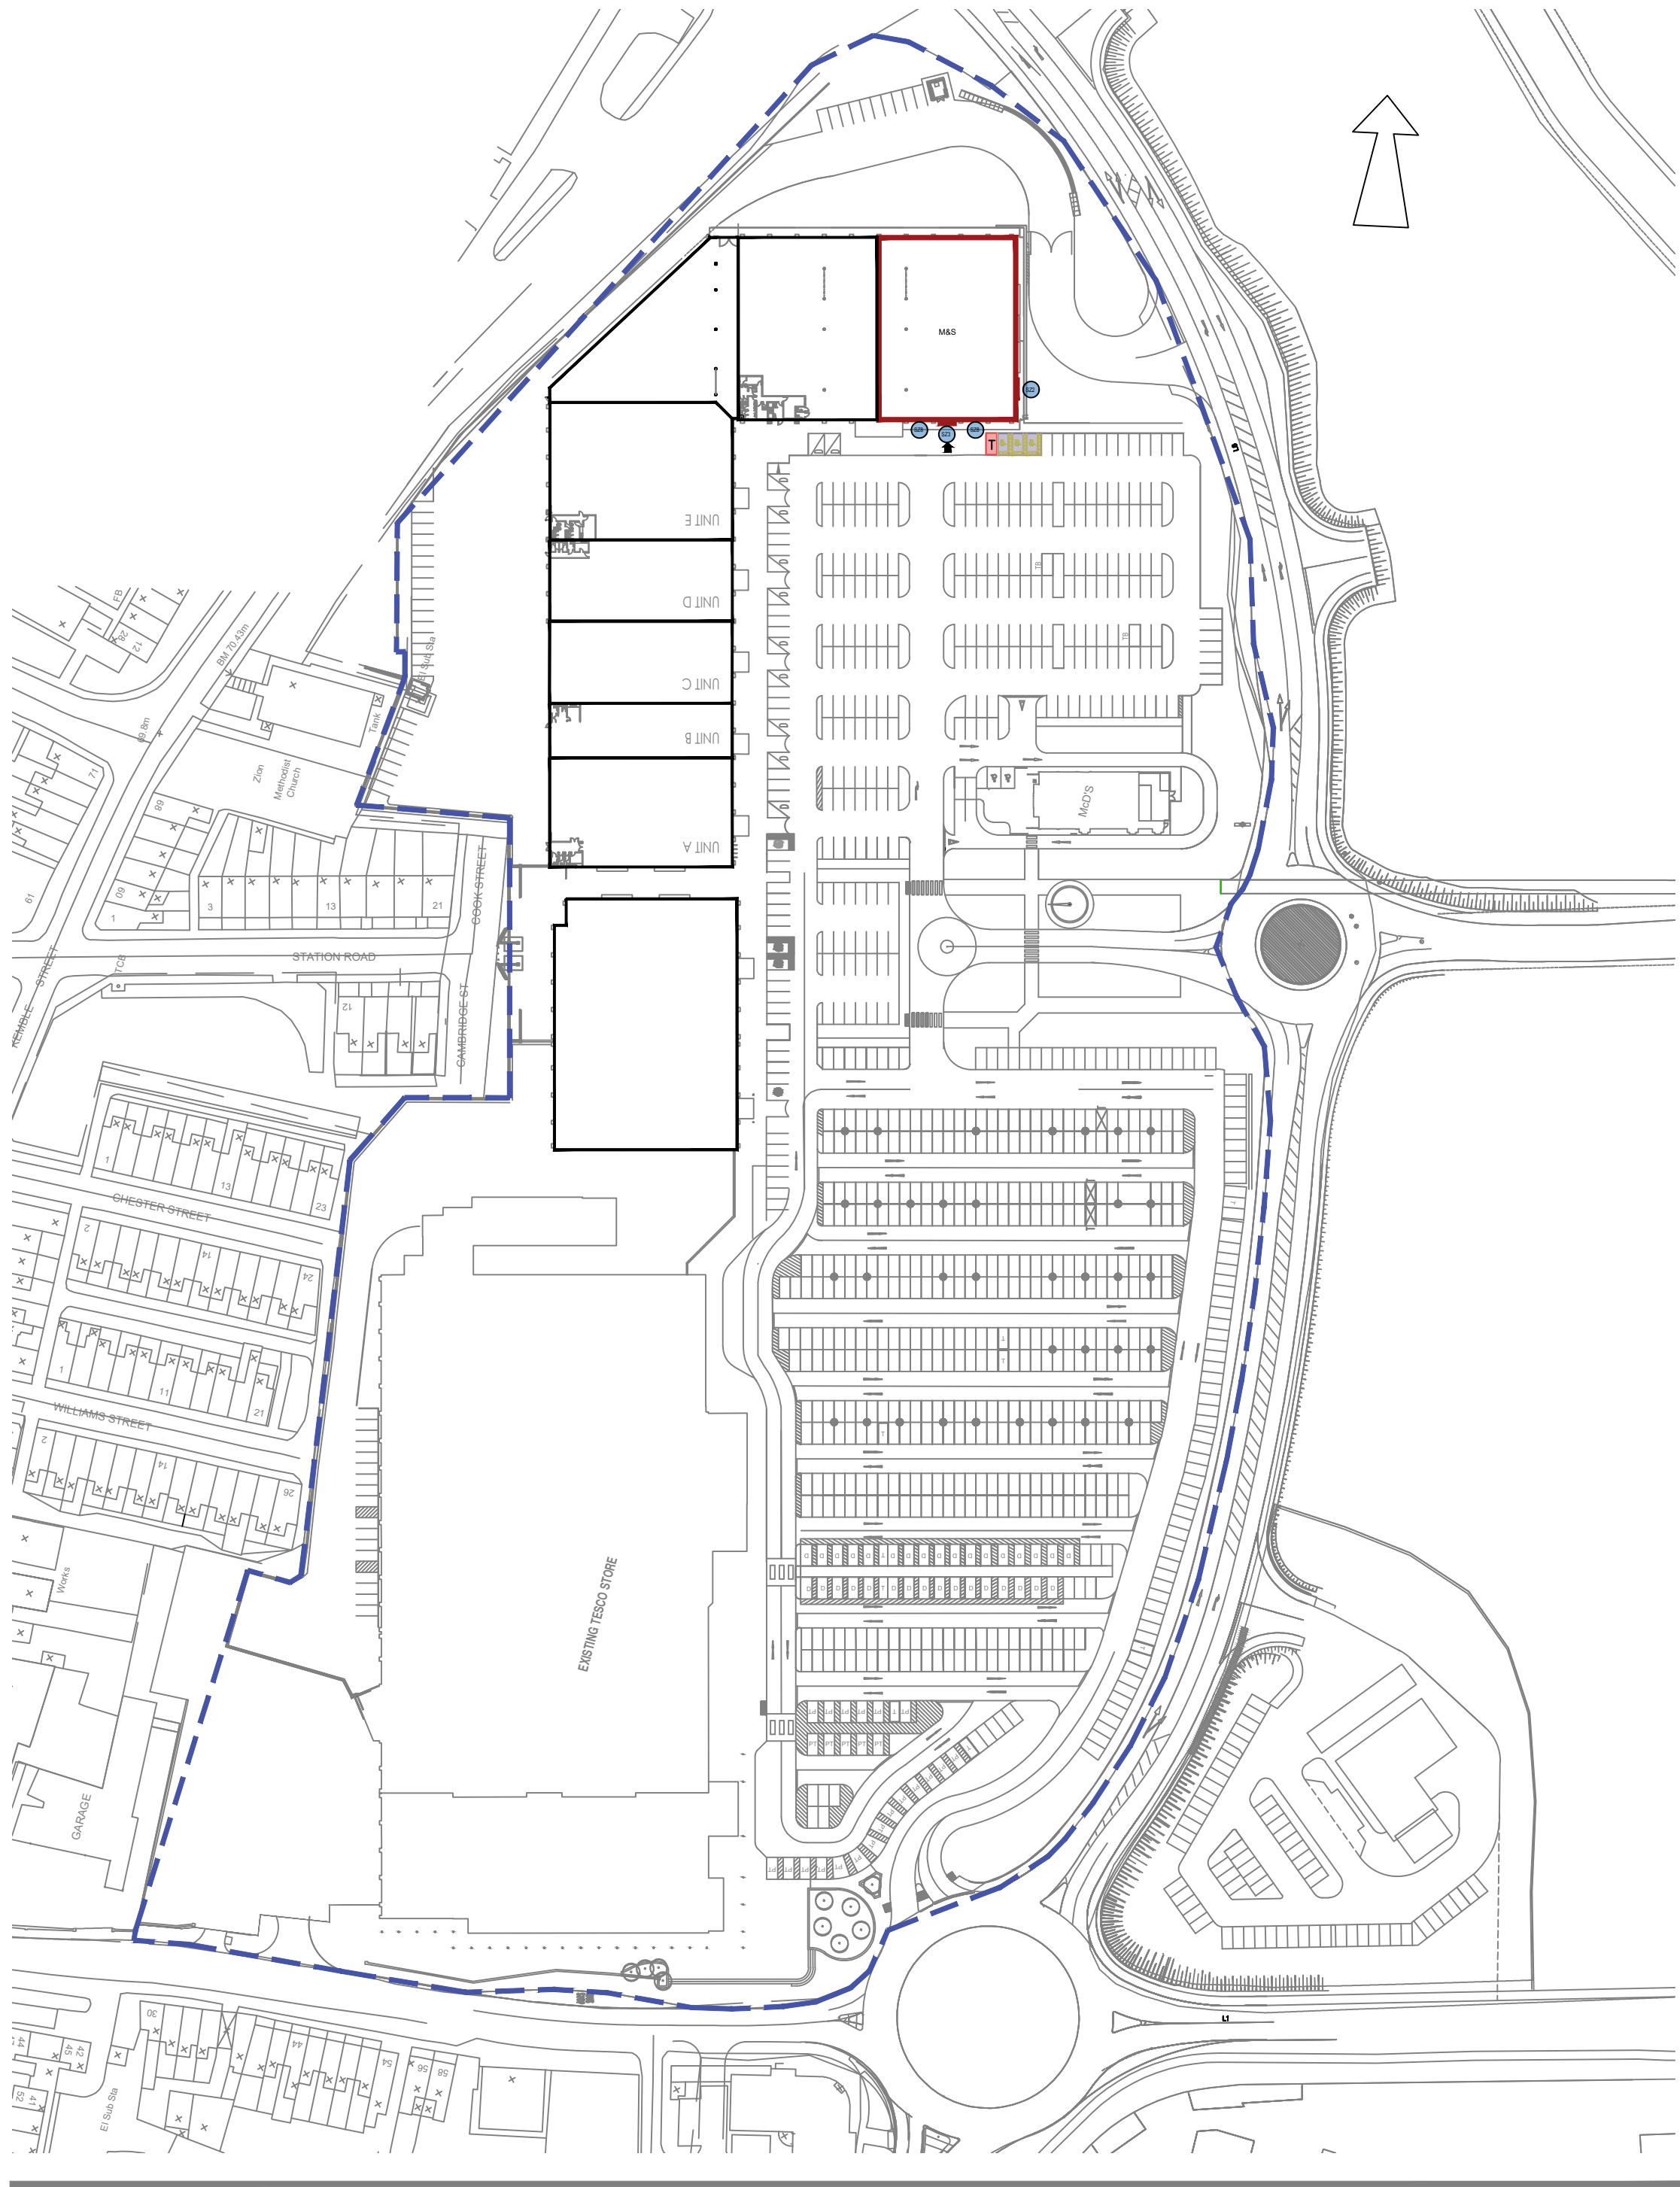

PROPOSED SITE LOCATION PLAN_ [SCALE 1:250]
SCALE 1 : 250 0m 2.5m 5m 10m 15m 20m 25m
SCALE 1 : 1 0m 10mm 20mm 40mm 60mm 80mm 100mm

NOTES

THIS DRAWING IS COPYRIGHT OF BROOKER FLYNN ARCHITECTS LTD AND MAY NOT BE REPRODUCED IN ANY FORM NOR TRANSFERRED TO OTHER PARTIES BY ELECTRONIC MEANS WITHOUT PRIOR WRITTEN CONSENT.



NORTH

T

PROPOSED TROLLEY BAY

ACCESSIBLE PARKING BAYS

SZ00

SIGNAGE ZONE

BLOCK BOUNDARY LINE

EXISTING M&S UNIT

PO1	01/08/22	Revised as per planning	ZJ	TH
PO0	08/06/22	First Issue of Drawing	ZJ	TH
REV	DATE	DESCRIPTION	DRAWN	CHECKED

M&S
EST. 1884

STORE NAME
M&S
COUNTRY
UK
PROJECT

M&S PRESCOT CABLES

DRAWING
LOCATION SITE PLAN

CONSULTANT
BROOKERFLYNN ARCHITECTS
DISCIPLINE DESCRIPTION
ARCHITECT
CONSULTANT LOGO

BROOKERFLYNN
architects

SCALE	PAPER SIZE	DATE	DRAWN	CHECKED
1:1250	A1	JUN' 22	ZJ	TH

STORE NUMBER	PROJECT No	DISCIPLINE CODE	DRAWING No
1314	PSF030	A	08901

CONSULTANT PROJECT No	STATUS	REVISION
22.1012	P	01

FOR PLANNING