

THIS DRAWING IS COPYRIGHT OF BROOKER FLYNN ARCHITECTS LTD AND MAY NOT BE REPRODUCED IN ANY FORM NOR TRANSFERRED TO OTHER PARTIES BY ELECTRONIC MEANS WITHOUT PRIOR WRITTEN CONSENT.


- VL2

Hatched Area indicates external solar control vinyl film to be installed colour to match existing external cladding.
- SZ2

New illuminated box sign signal white RAL 9003, with solid jet black RAL 9005 lettering.
Size to be as existing and checked on site.
- SZ3


New illuminated box sign signal white RAL 9003, with solid jet black RAL 9005 lettering.
Size to be as existing and checked on site.
- SZ8

New Manifestation installed to glazing

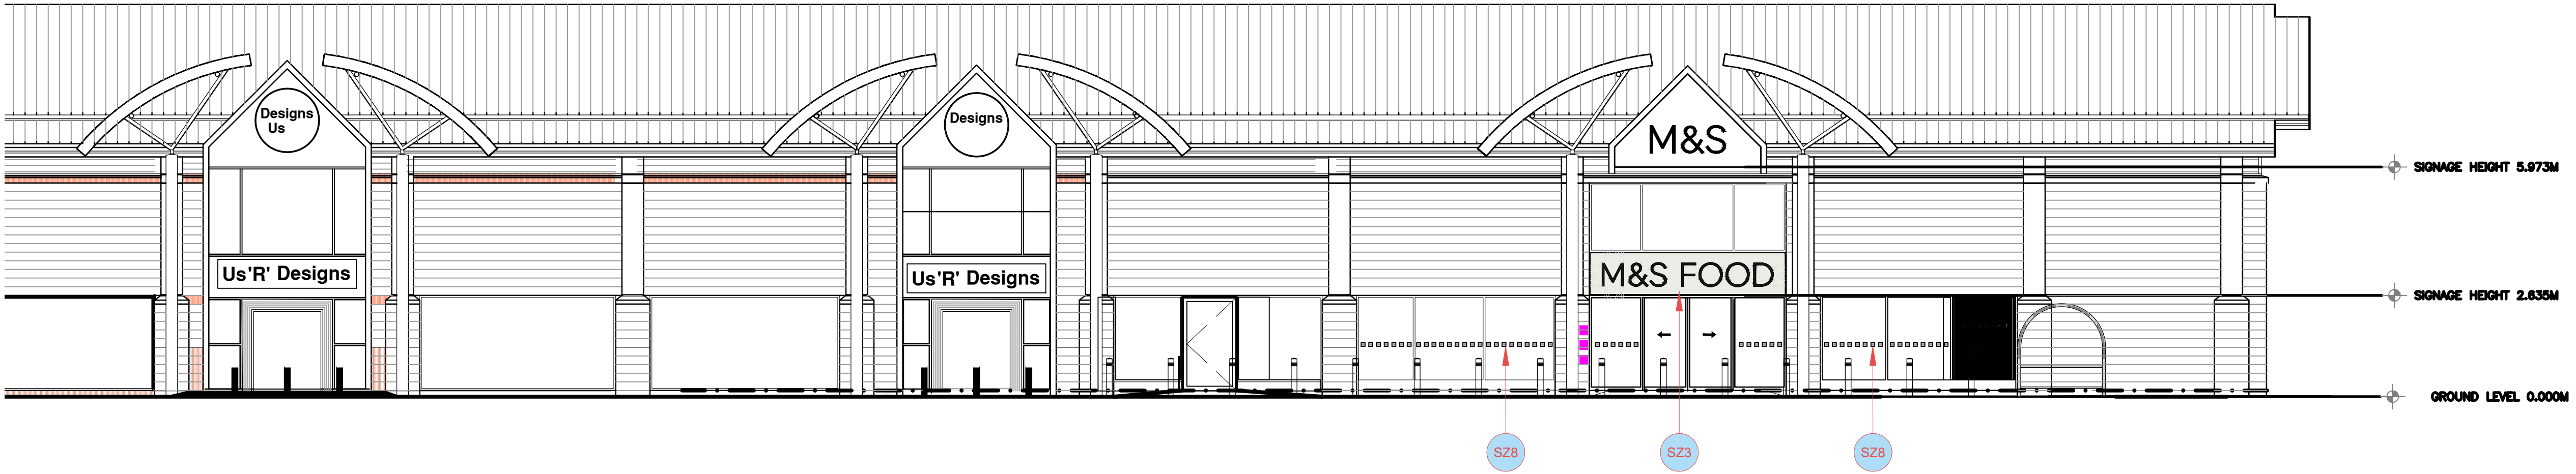

PROPOSED FRONT ELEVATION _ [SCALE 1:100]

SCALE 1 : 100
SCALE 1 : 1

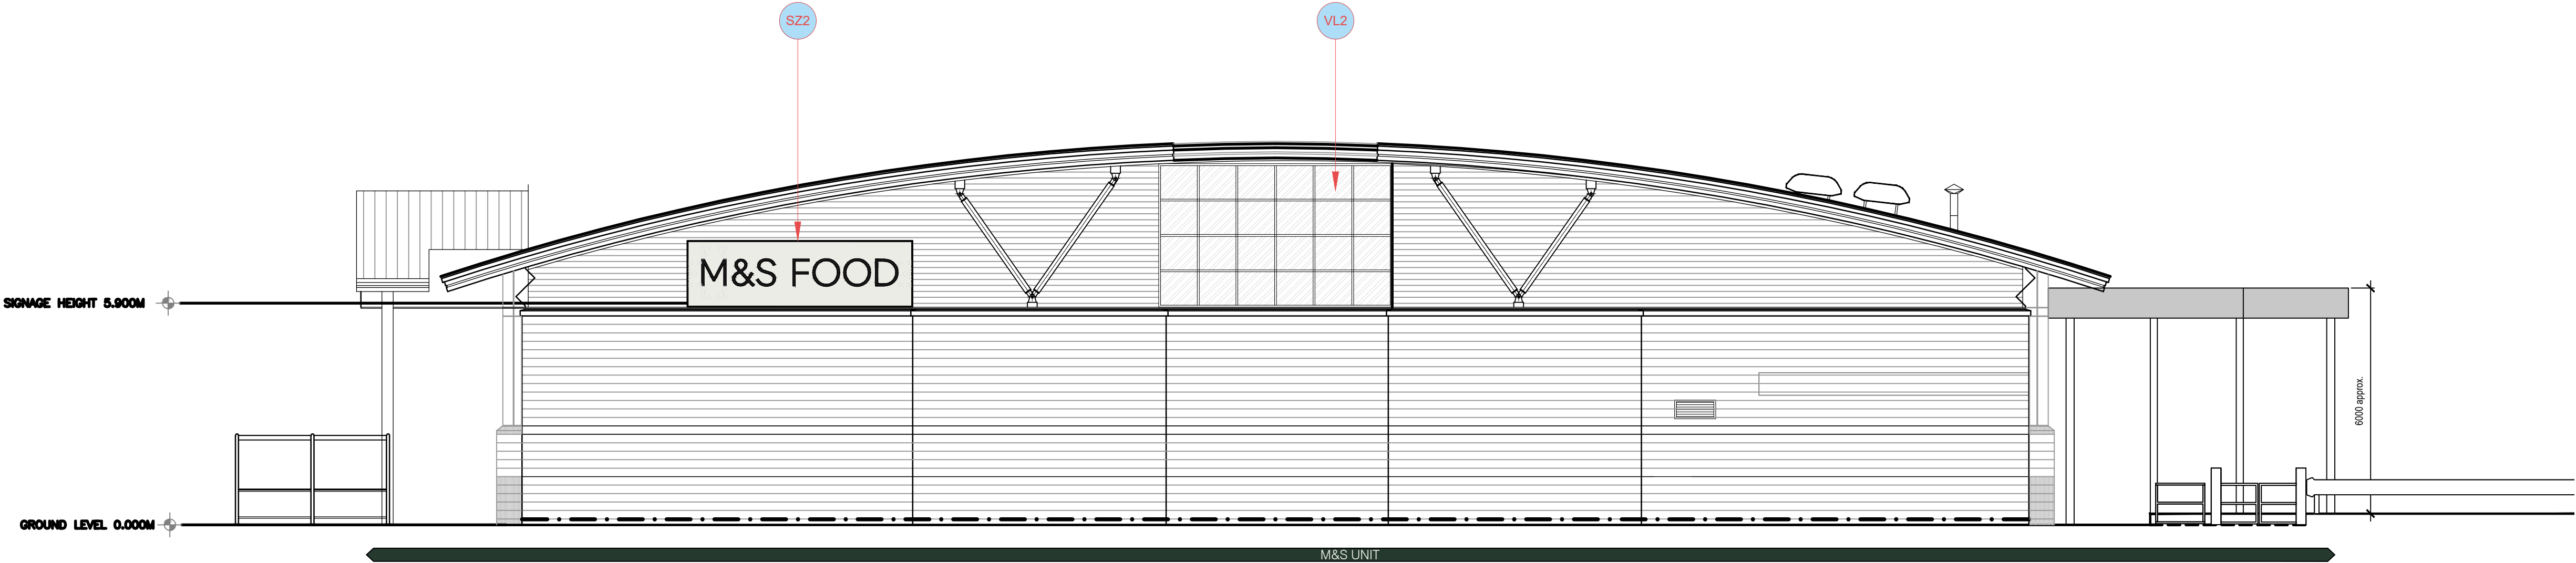

PROPOSED SIDE ELEVATION _ [SCALE 1:100]

SCALE 1 : 100
SCALE 1 : 1

PD2	01/08/22	Revised as per planning	ZJ	TH
PD1	01/08/22	First Issue of Drawing	ZJ	TH
PD0	08/06/22	First Issue of Drawing	ZJ	TH
REV	DATE	DESCRIPTION	DRAWN	CHECKED

M&S
EST. 1884

STORE NAME
M&S
COUNTRY
UK
PROJECT
M&S PRESCOT CABLES

DRAWING
PROPOSED ELEVATIONS

CONSULTANT
BROOKERFLYNN ARCHITECTS
DISCIPLINE DESCRIPTION
ARCHITECT
CONSULTANT LOGO

BROOKERFLYNN
architects

SCALE	PAPER SIZE	DATE	DRAWN	CHECKED
1:100	A1	JUN '22	ZJ	TH
STORE NUMBER	PROJECT No	DISCIPLINE CODE	DRAWING No	
1314	PSF030	A	22902	
CONSULTANT PROJECT No		STATUS	REVISION	
22.1012		P	02	

FOR PLANNING