


EXISTING FRONT ELEVATION _ [SCALE 1:100]

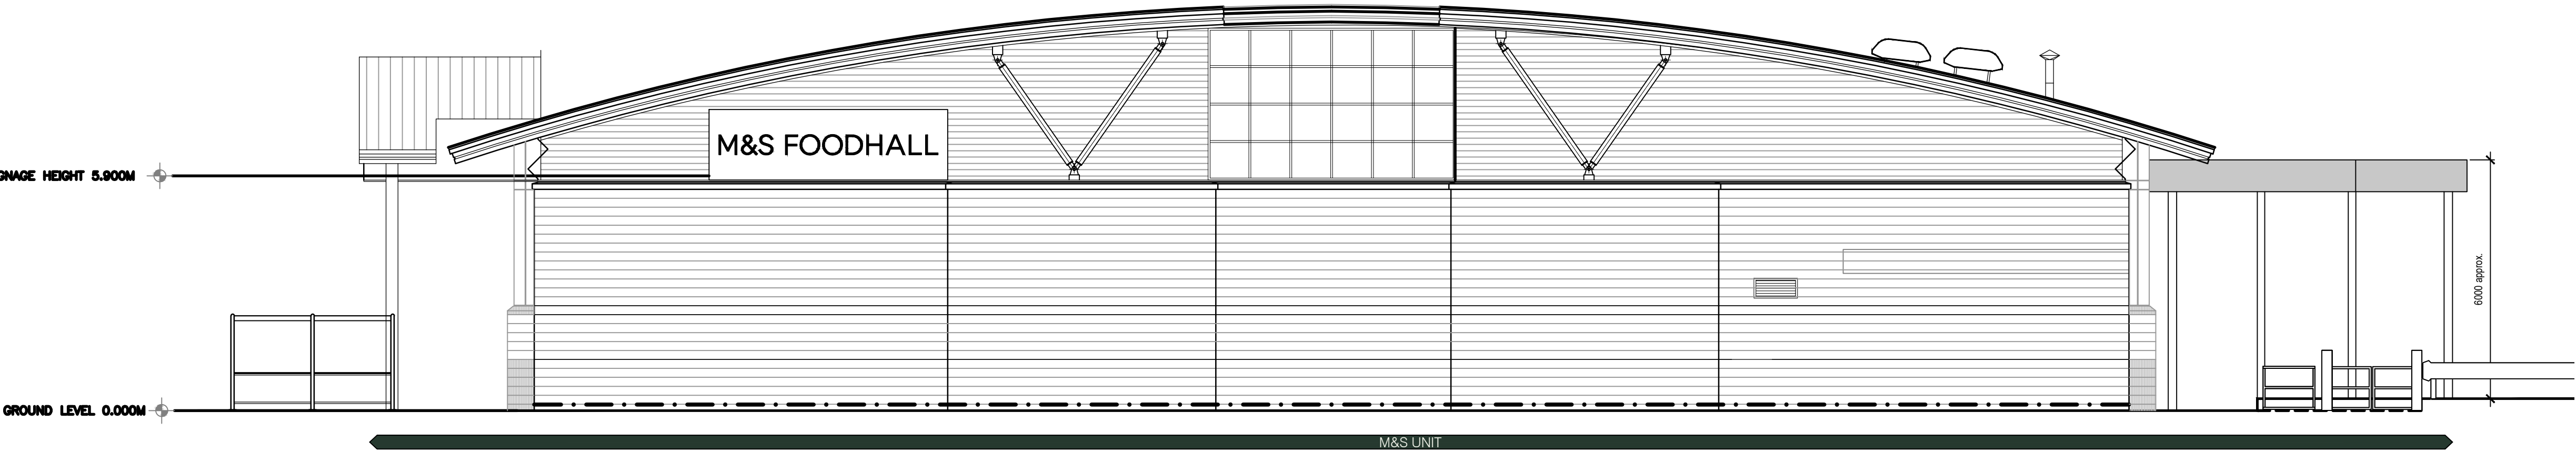

EXISTING SIDE ELEVATION _ [SCALE 1:100]

PD2	01/08/22	Revised as per planning	ZJ	TH
PD1	05/07/2022	Changed elevation titles to existing	ZJ	TH
PD0	28/01/22	First Issue of Drawing	ZJ	TH
REV	DATE	DESCRIPTION	DRAWN	CHECKED

M&S
EST. 1884

STORE NAME
M&S
COUNTRY
UK
PROJECT
M&S PRESCOT CABLES

DRAWING
EXISTING
ELEVATIONS

CONSULTANT
BROOKERFLYNN ARCHITECTS
DISCIPLINE DESCRIPTION
ARCHITECT
CONSULTANT LOGO

BROOKERFLYNN
architects

SCALE	PAPER SIZE	DATE	DRAWN	CHECKED
1:100	A1	JUN '22	ZJ	TH
STORE NUMBER	PROJECT No	DISCIPLINE CODE	DRAWING No	
1314	PSF030	A	22901	
CONSULTANT PROJECT No		STATUS	REVISION	
22.1012		P	02	

FOR PLANNING