



IMPORTANT

- > This drawing is copyright and remains the property of this practice
- > All dimensions to be checked on site
- > Positions of anything existing must be confirmed on site prior to proceeding
- > Any structural elements drawn are indicative and should be calculated by a structural engineer


NOTES:

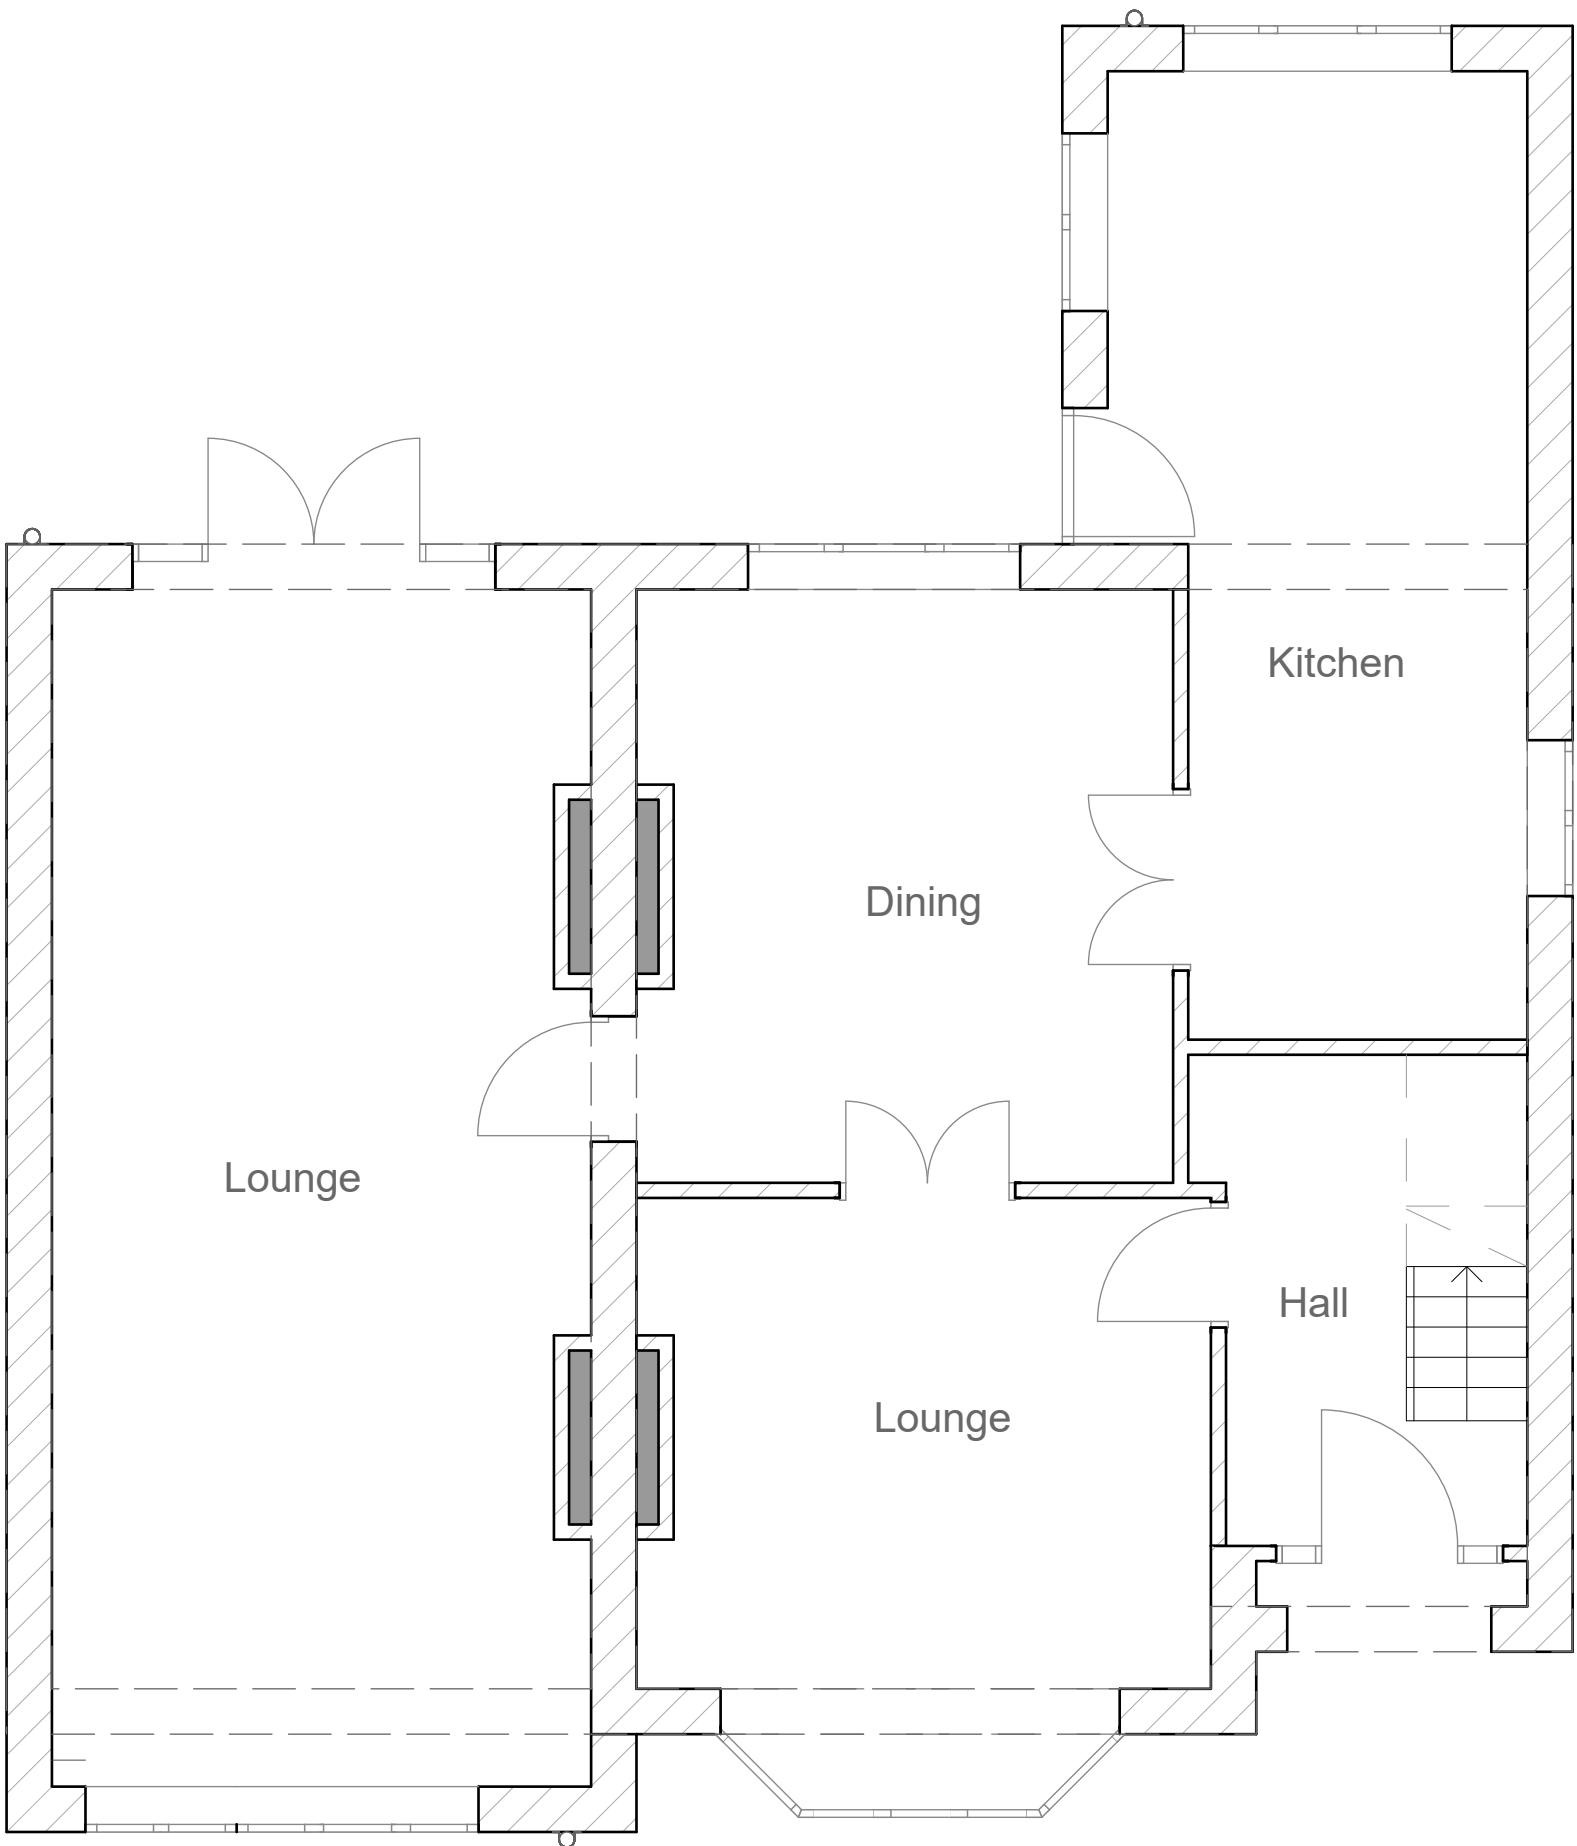


Existing Ground Floor Plan
Scale 1:50

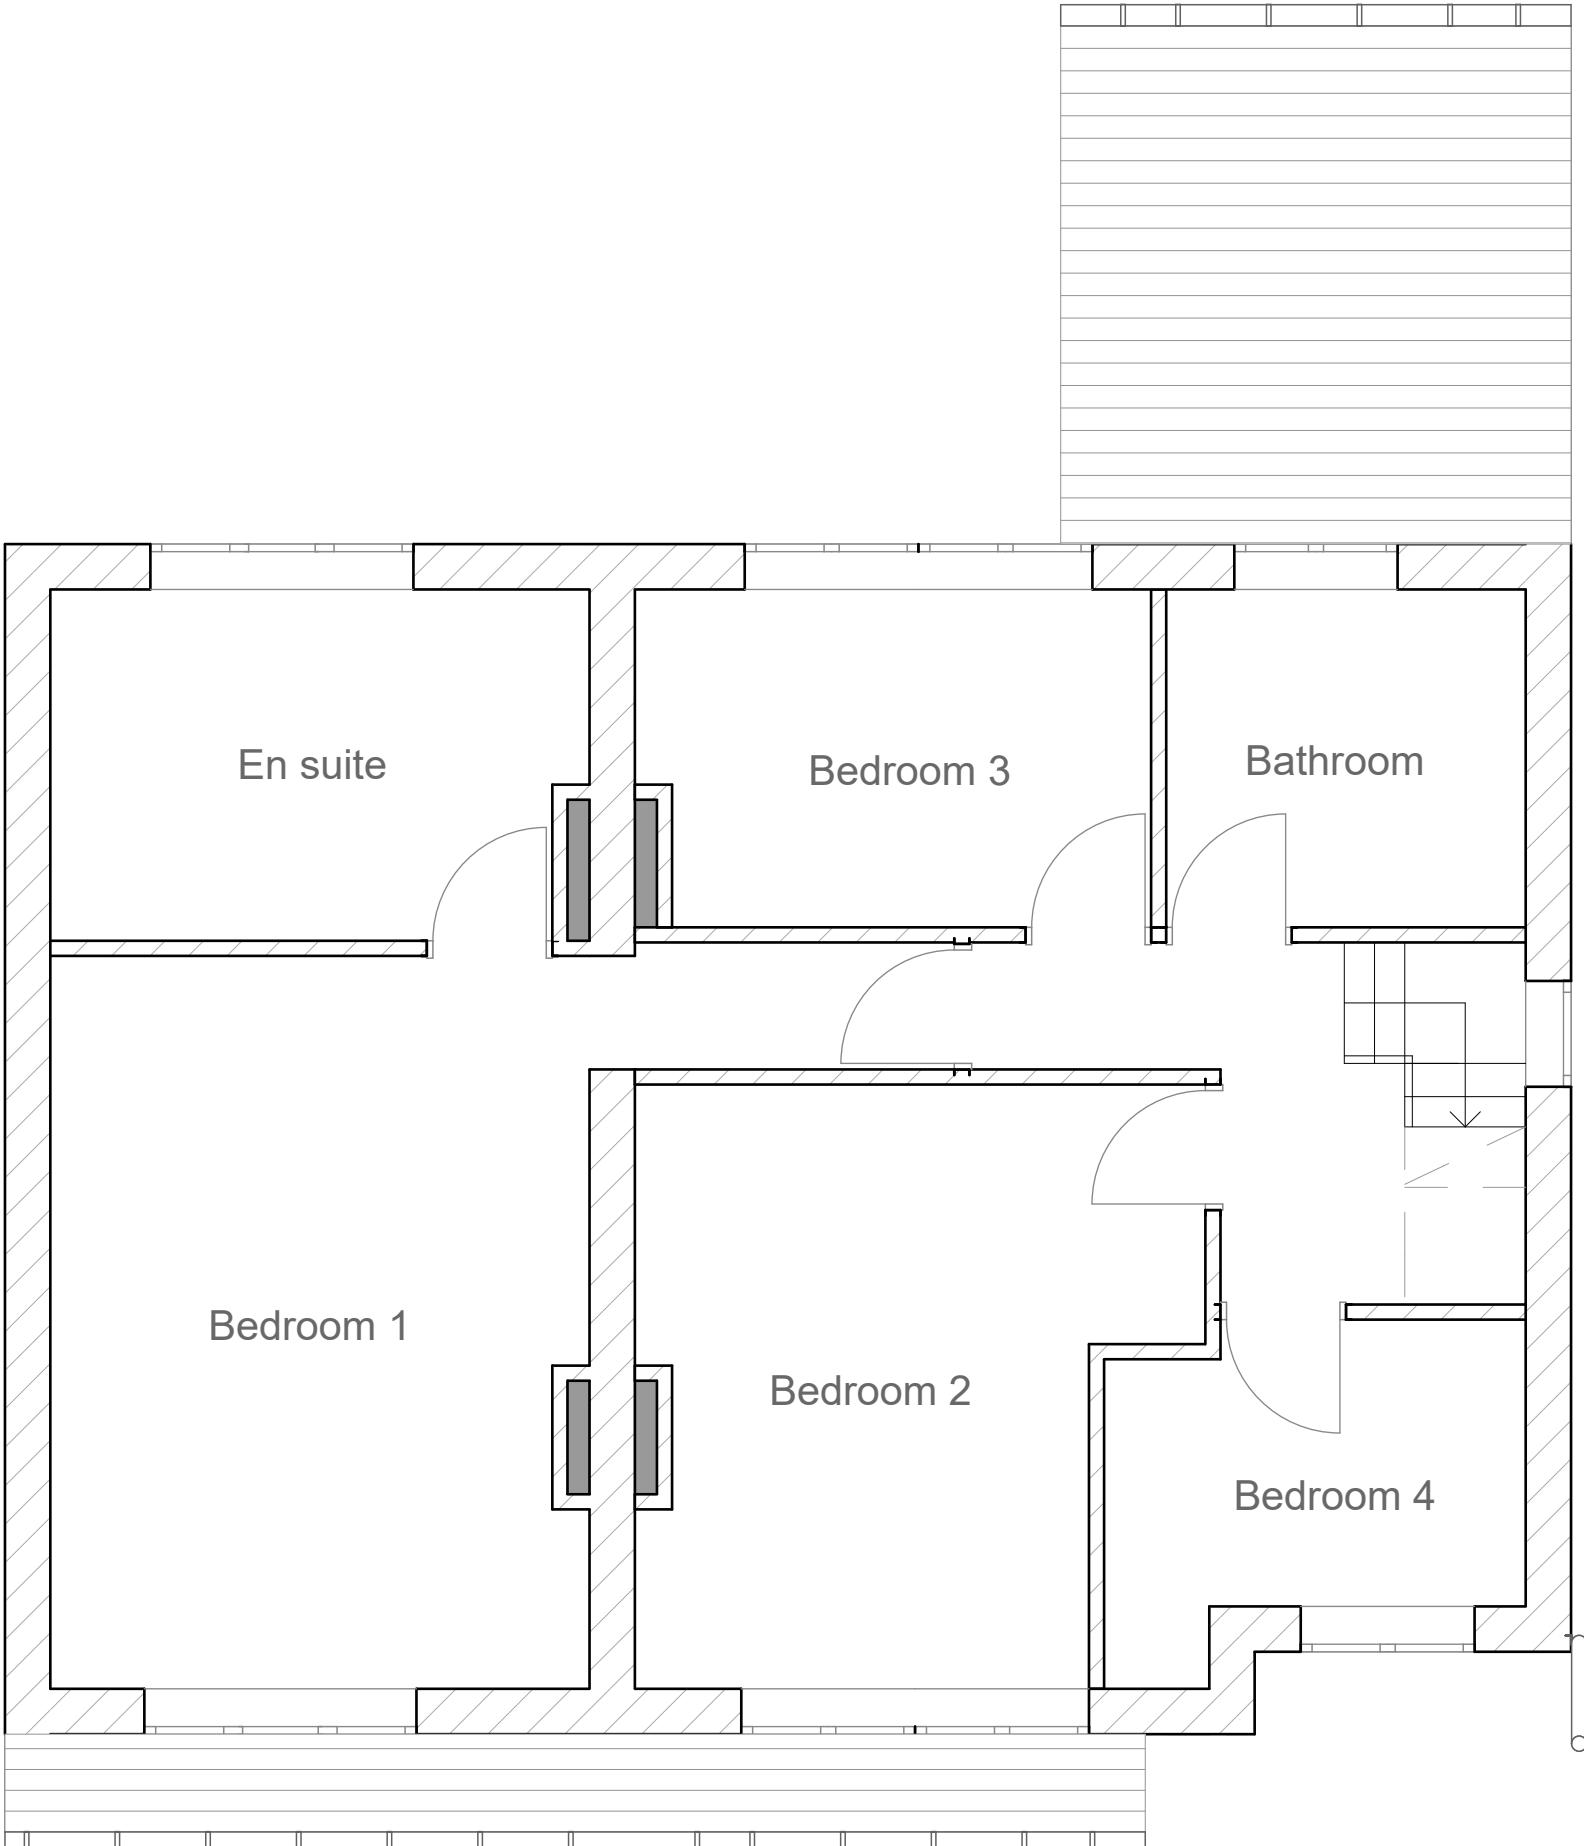

Existing First Floor Plan
Scale 1:50

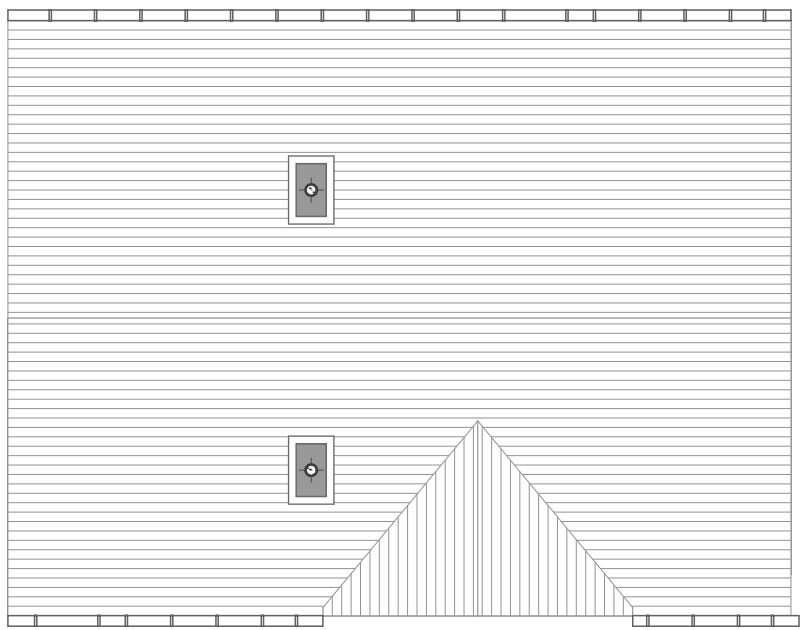


Existing Roof Plan
Scale 1:100

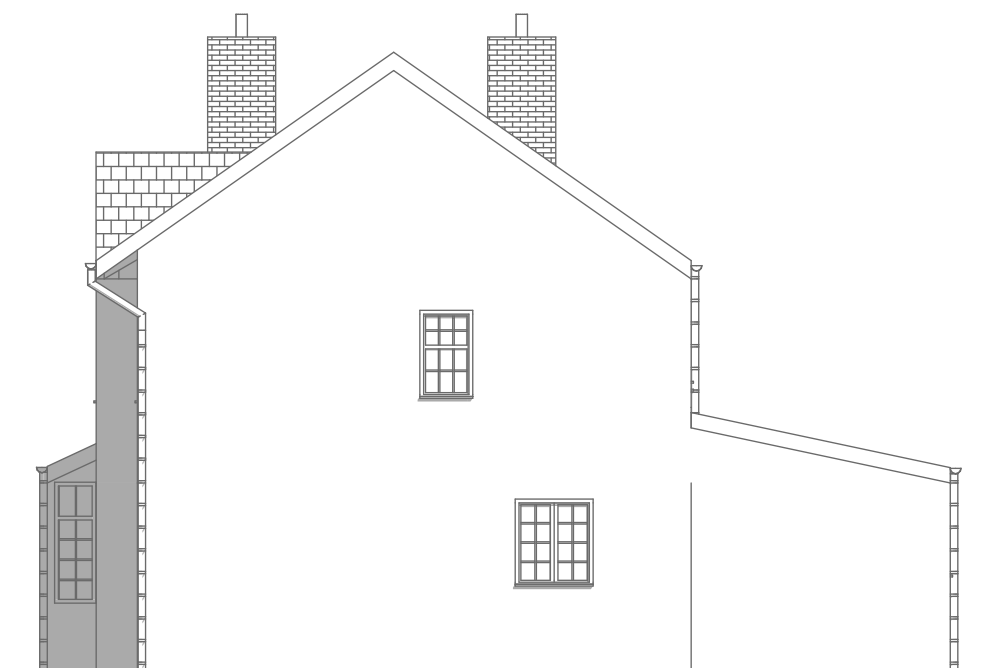


Existing Side (E) Elevation
Scale 1:100




Existing Front (S) Elevation
Scale 1:100

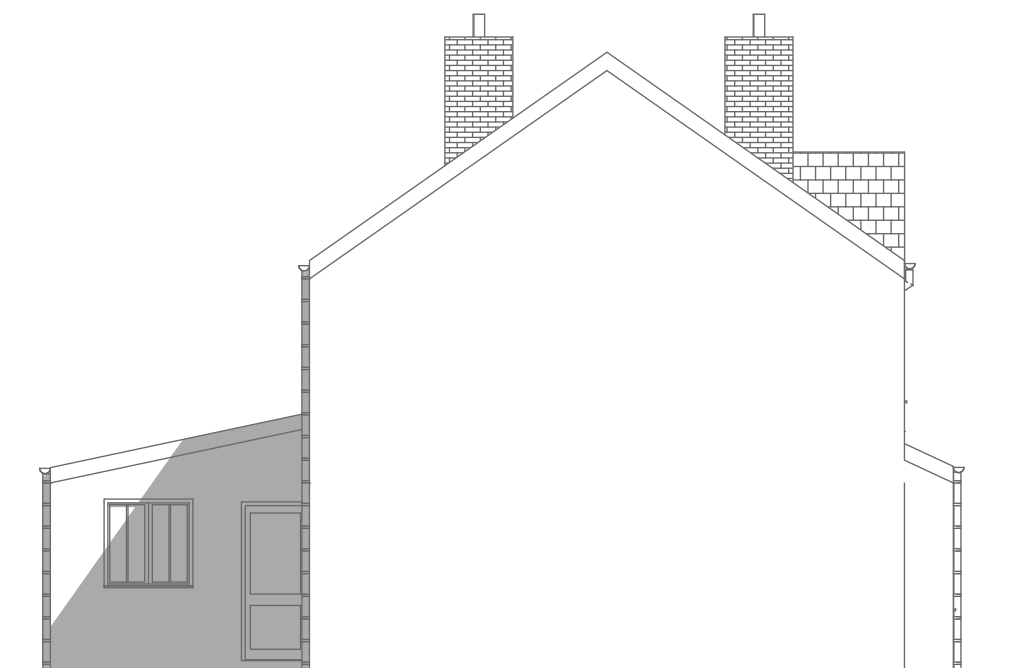

Existing Side (W) Elevation
Scale 1:100

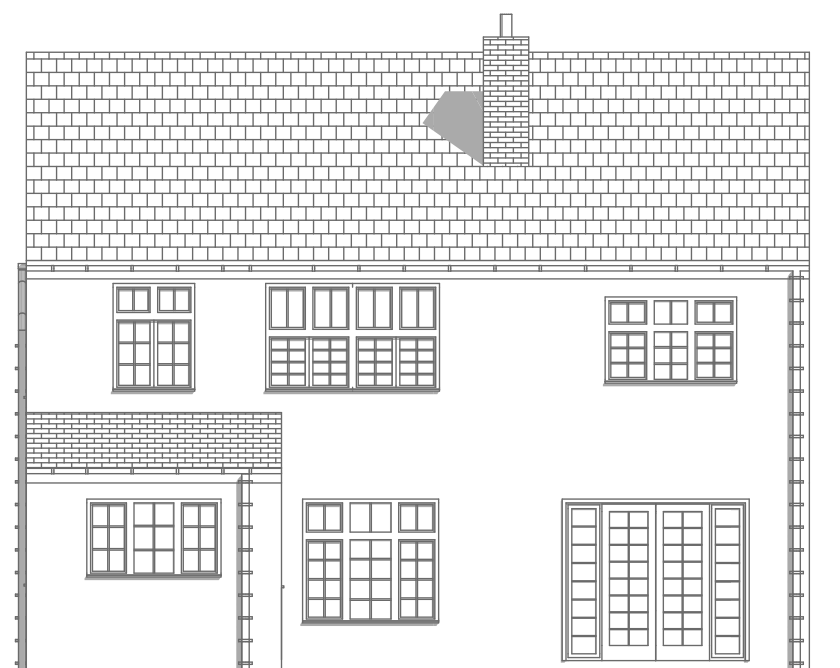


Existing Rear (N) Elevation
Scale 1:100

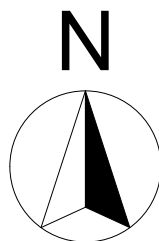

Scale 1:100 @ A1



Scale 1:50 @ A1

 

LK
ARCHITECTURE
Ltd

Client
Mr Muniwarge
No.172 Roby Road, Liverpool
L36 4HH

Project
Proposed Single Storey Rear & Loft
Conversion With a Rear Dormer
Extension

Drawing Title
Existing Plans & Elevations

Date
November 2024

Drawing Scale
Various @ A1

Drawing Number
1651_01_01 Existing