





Proposed Front Elevation.
(1:50)

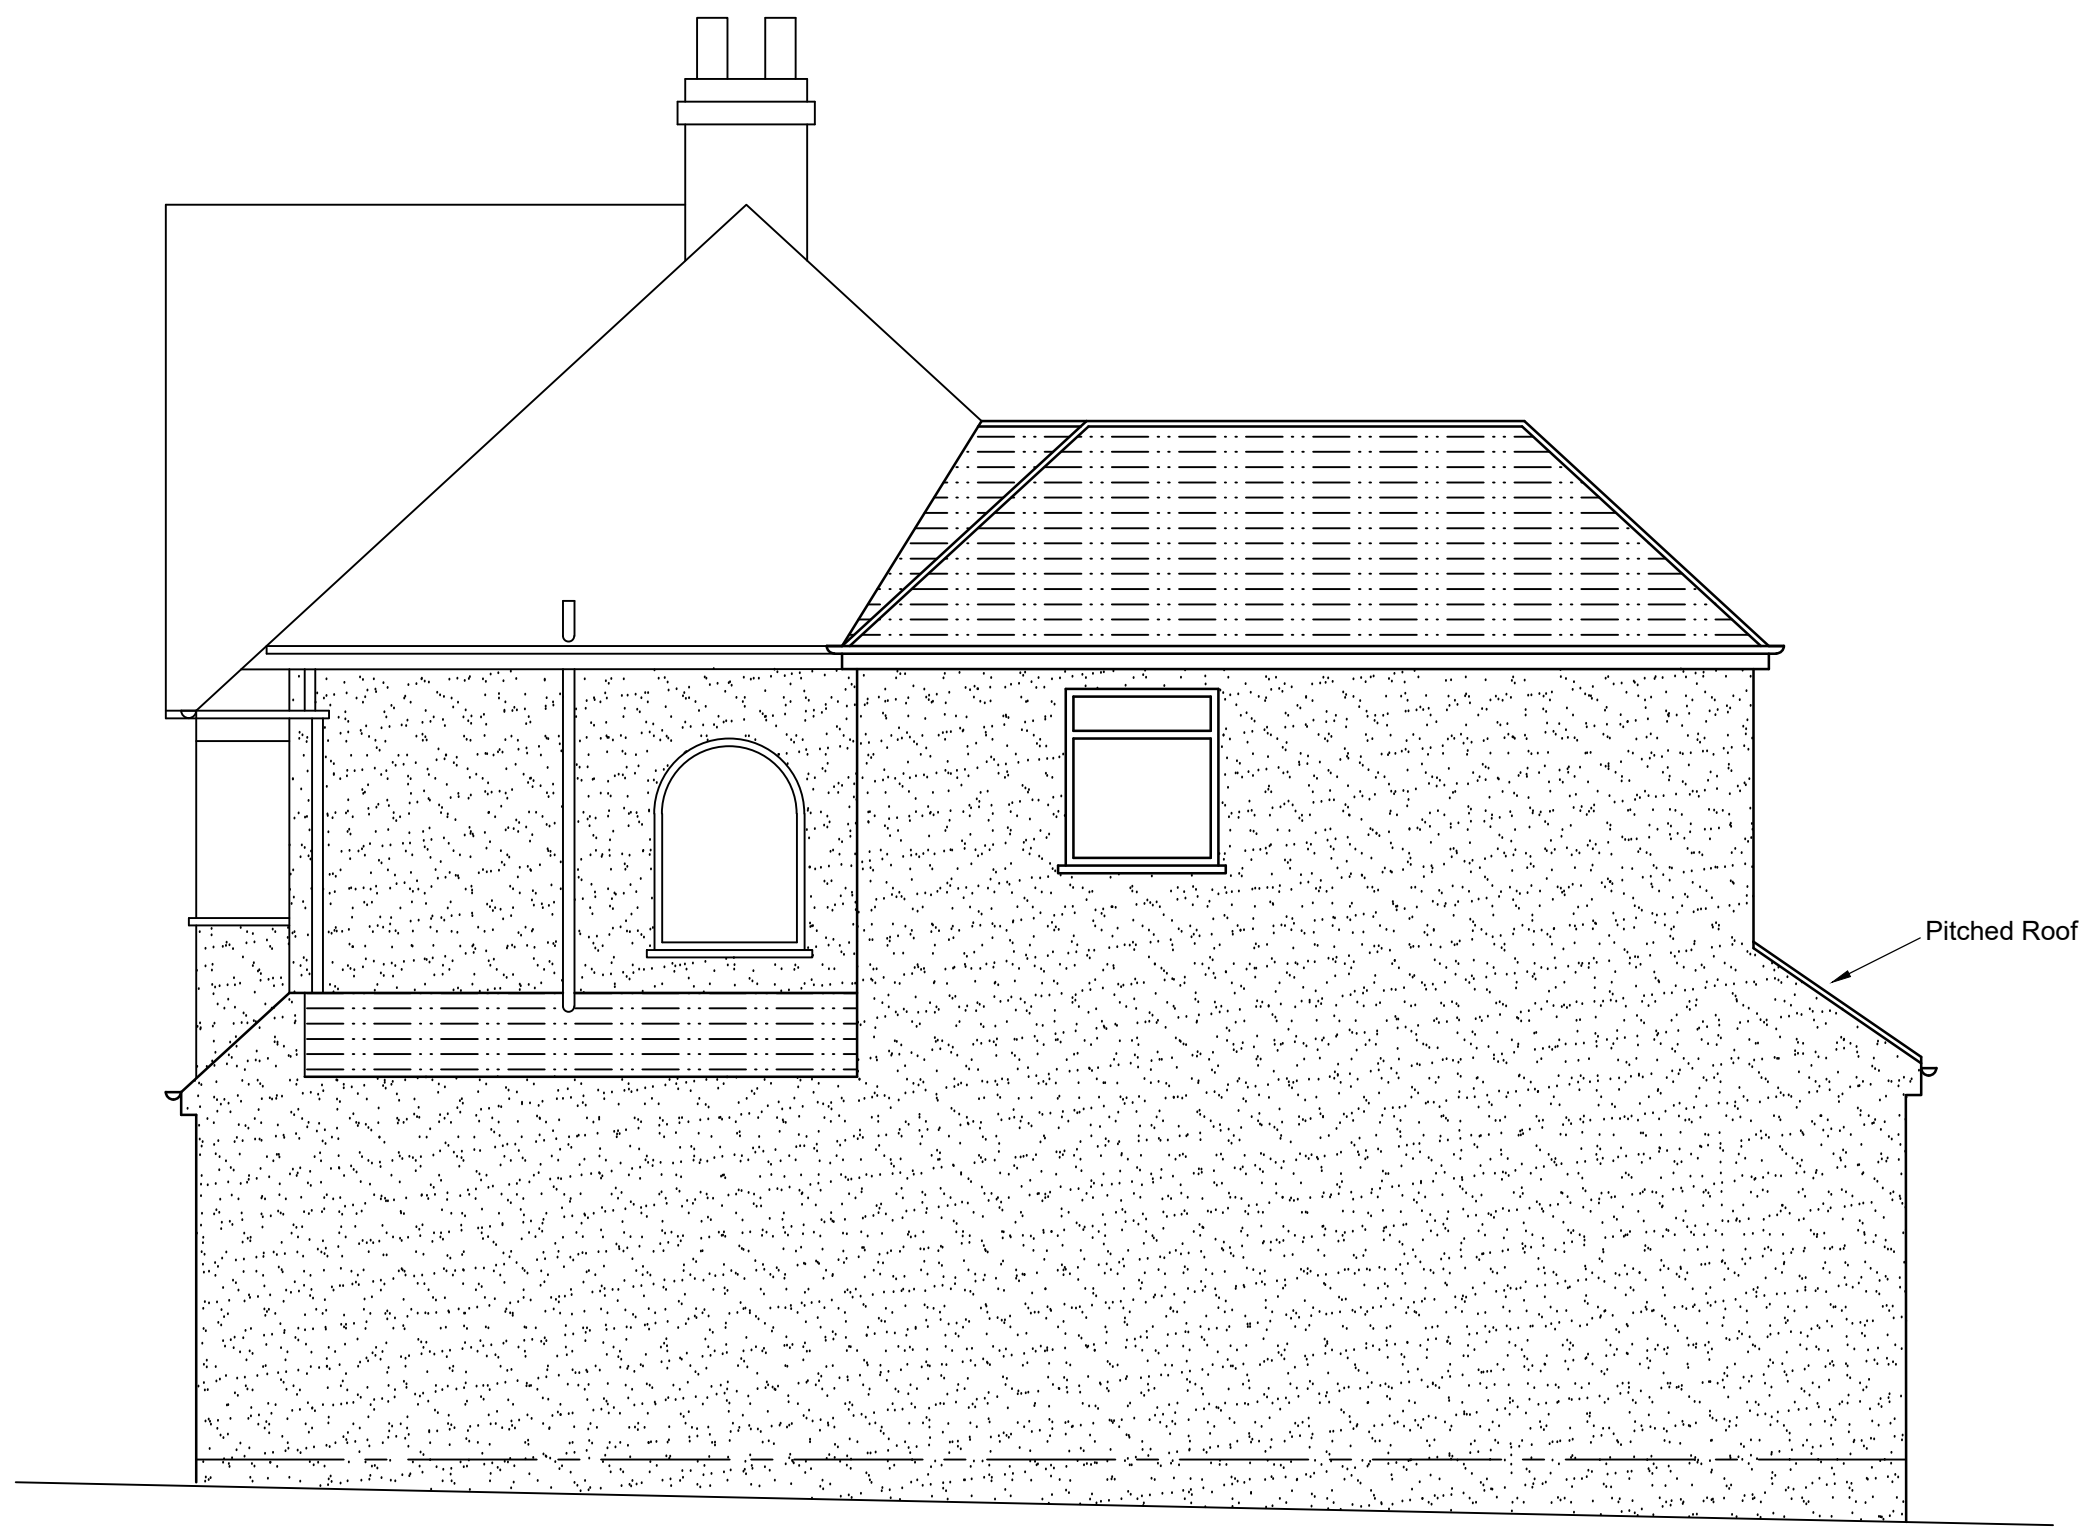

Proposed Side Elevation.
(1:50)



Proposed Rear Elevation.
(1:50)

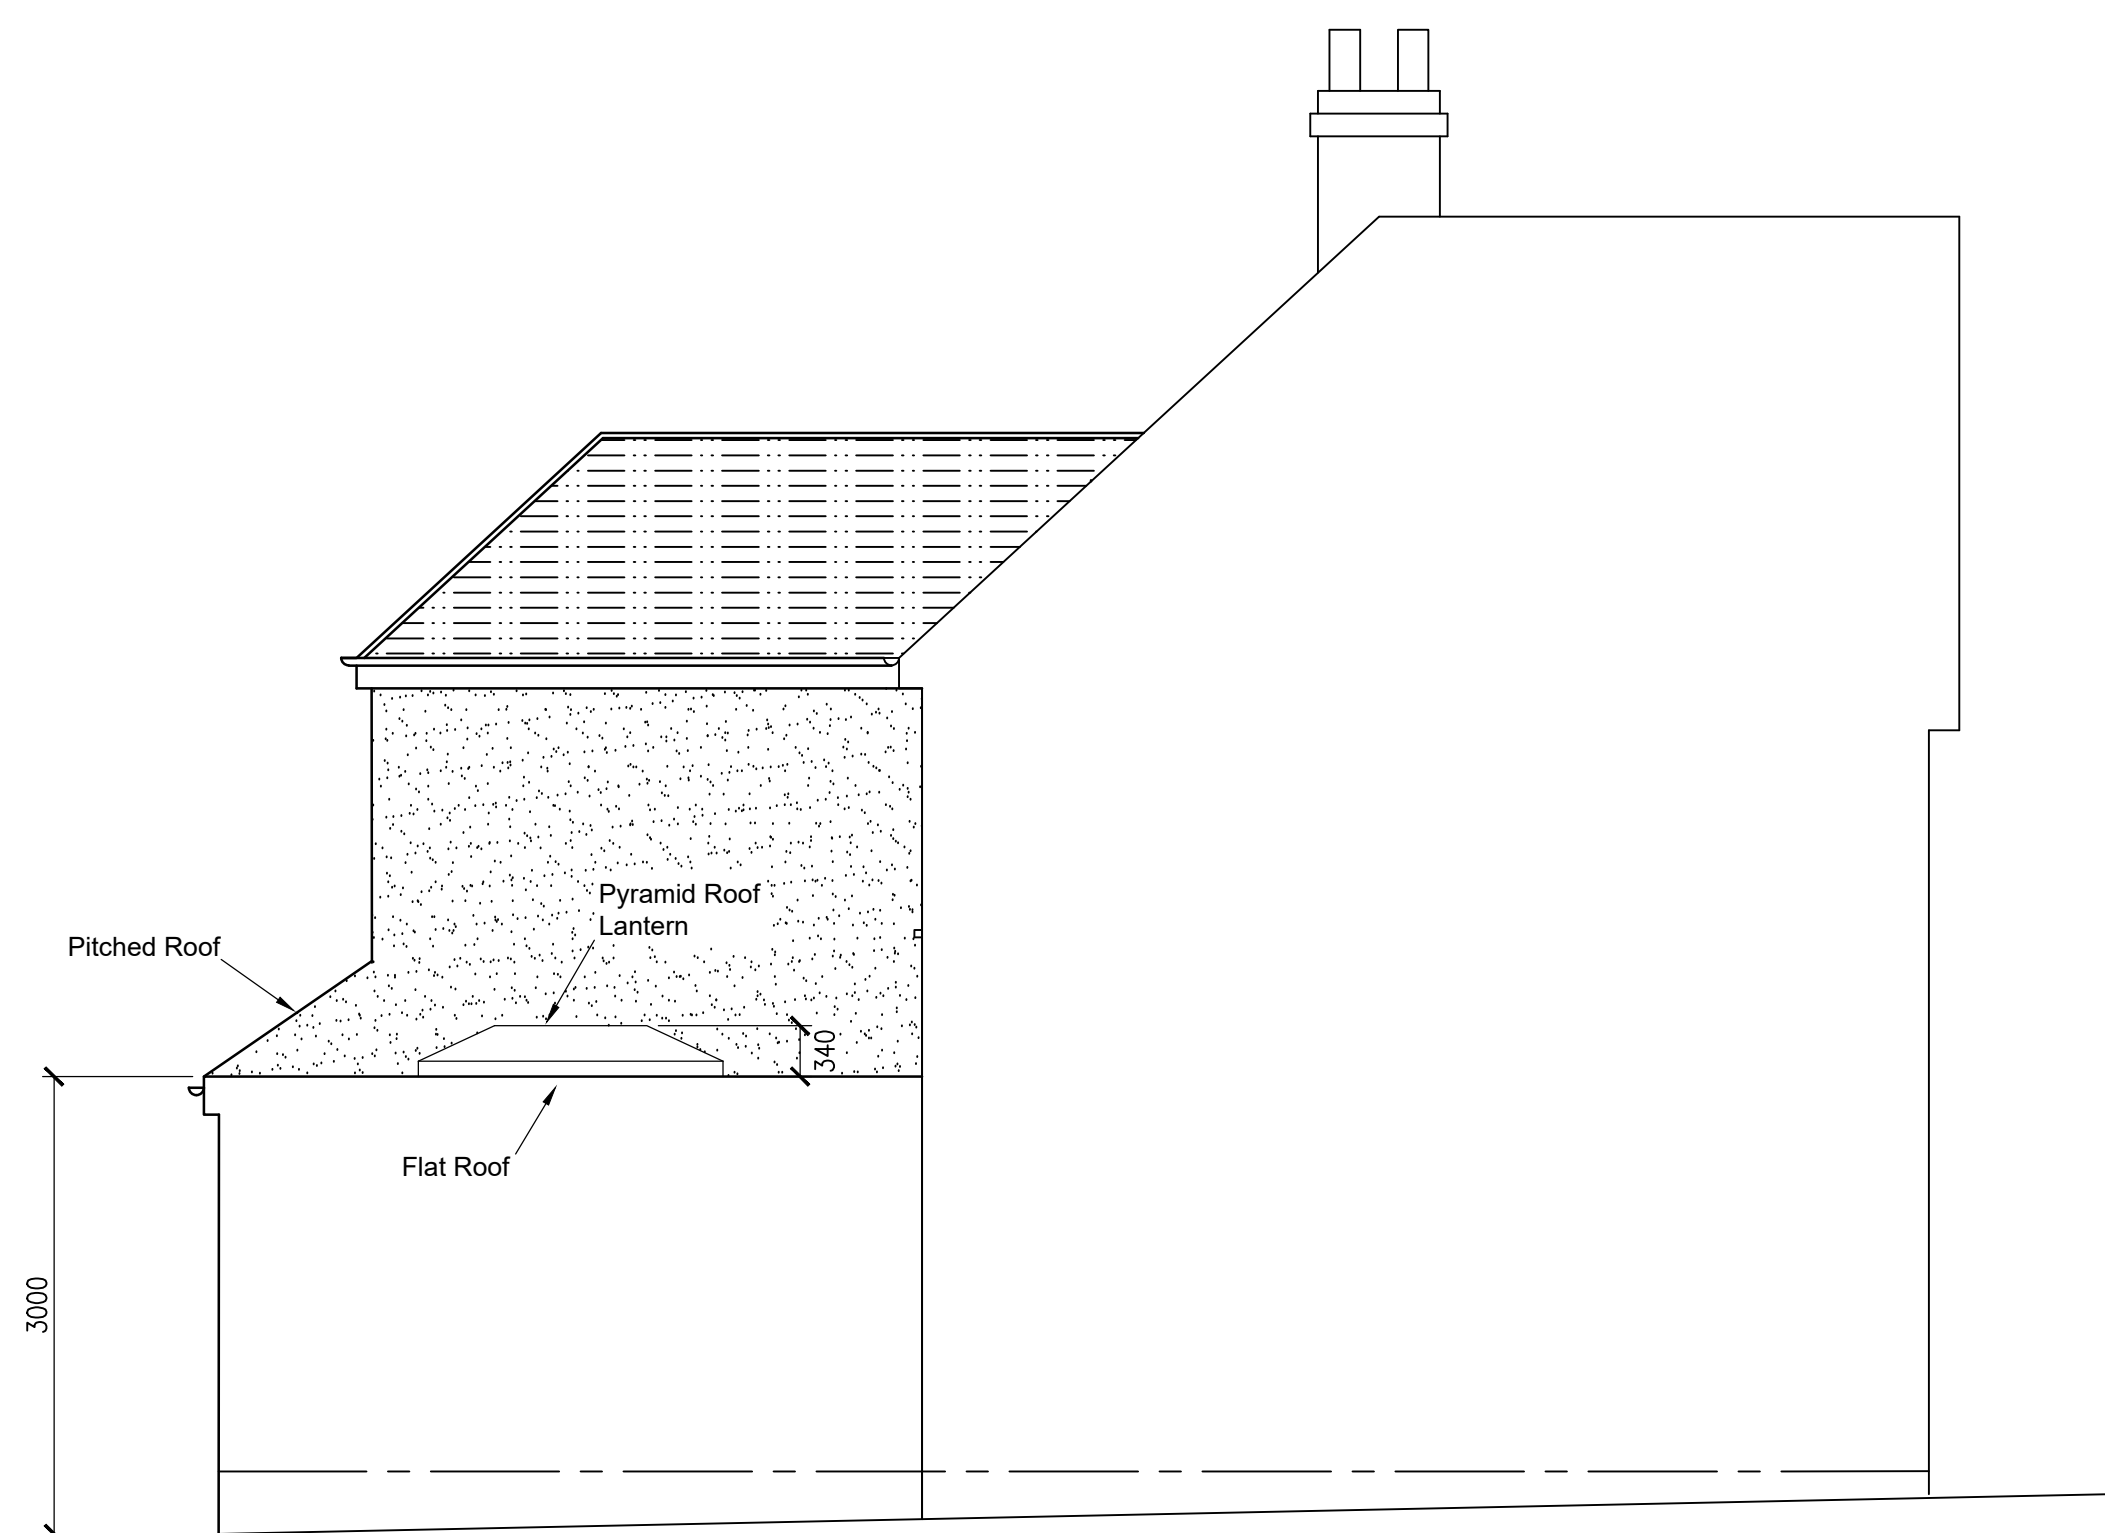

Proposed Side Elevation.
(1:50)

Finishes.

Roof Tiles: Grey profiled tiles to match existing

Fascia and soffit: 19mm plywood painted White

Rainwater goods: 110 Dia White half round uPVC Gutter with 68 Dia uPVC down pipes

Walls: Brickwork outerleaf to match existing.
All exposed brickwork to be 'K' rendered
Colour: Limestone White

Windows: White uPVC

Rear Extension Folding/ Sliding Doors: White uPVC

SCALE (METRES) - 1:50

0.5 0 1 2 3

Revision		
B	04.01.2023	Pitched roof over part of kitchen area changed to flat roof
A	25.10.2022	Rear first floor extension reduced to 3.0m
CLIENT	MR W CAVE & MISS J WHITEHEAD	
PROJECT	47 BOWRING PARK AVE, LIVERPOOL, L16 2NH SIDE AND REAR EXTENSION	
DRG. TITLE	PROPOSED ELEVATIONS PLANNING	
Scale: As shown @ A1		Date: 01.09.2022
Drawing Number		Rev
A 104		B