




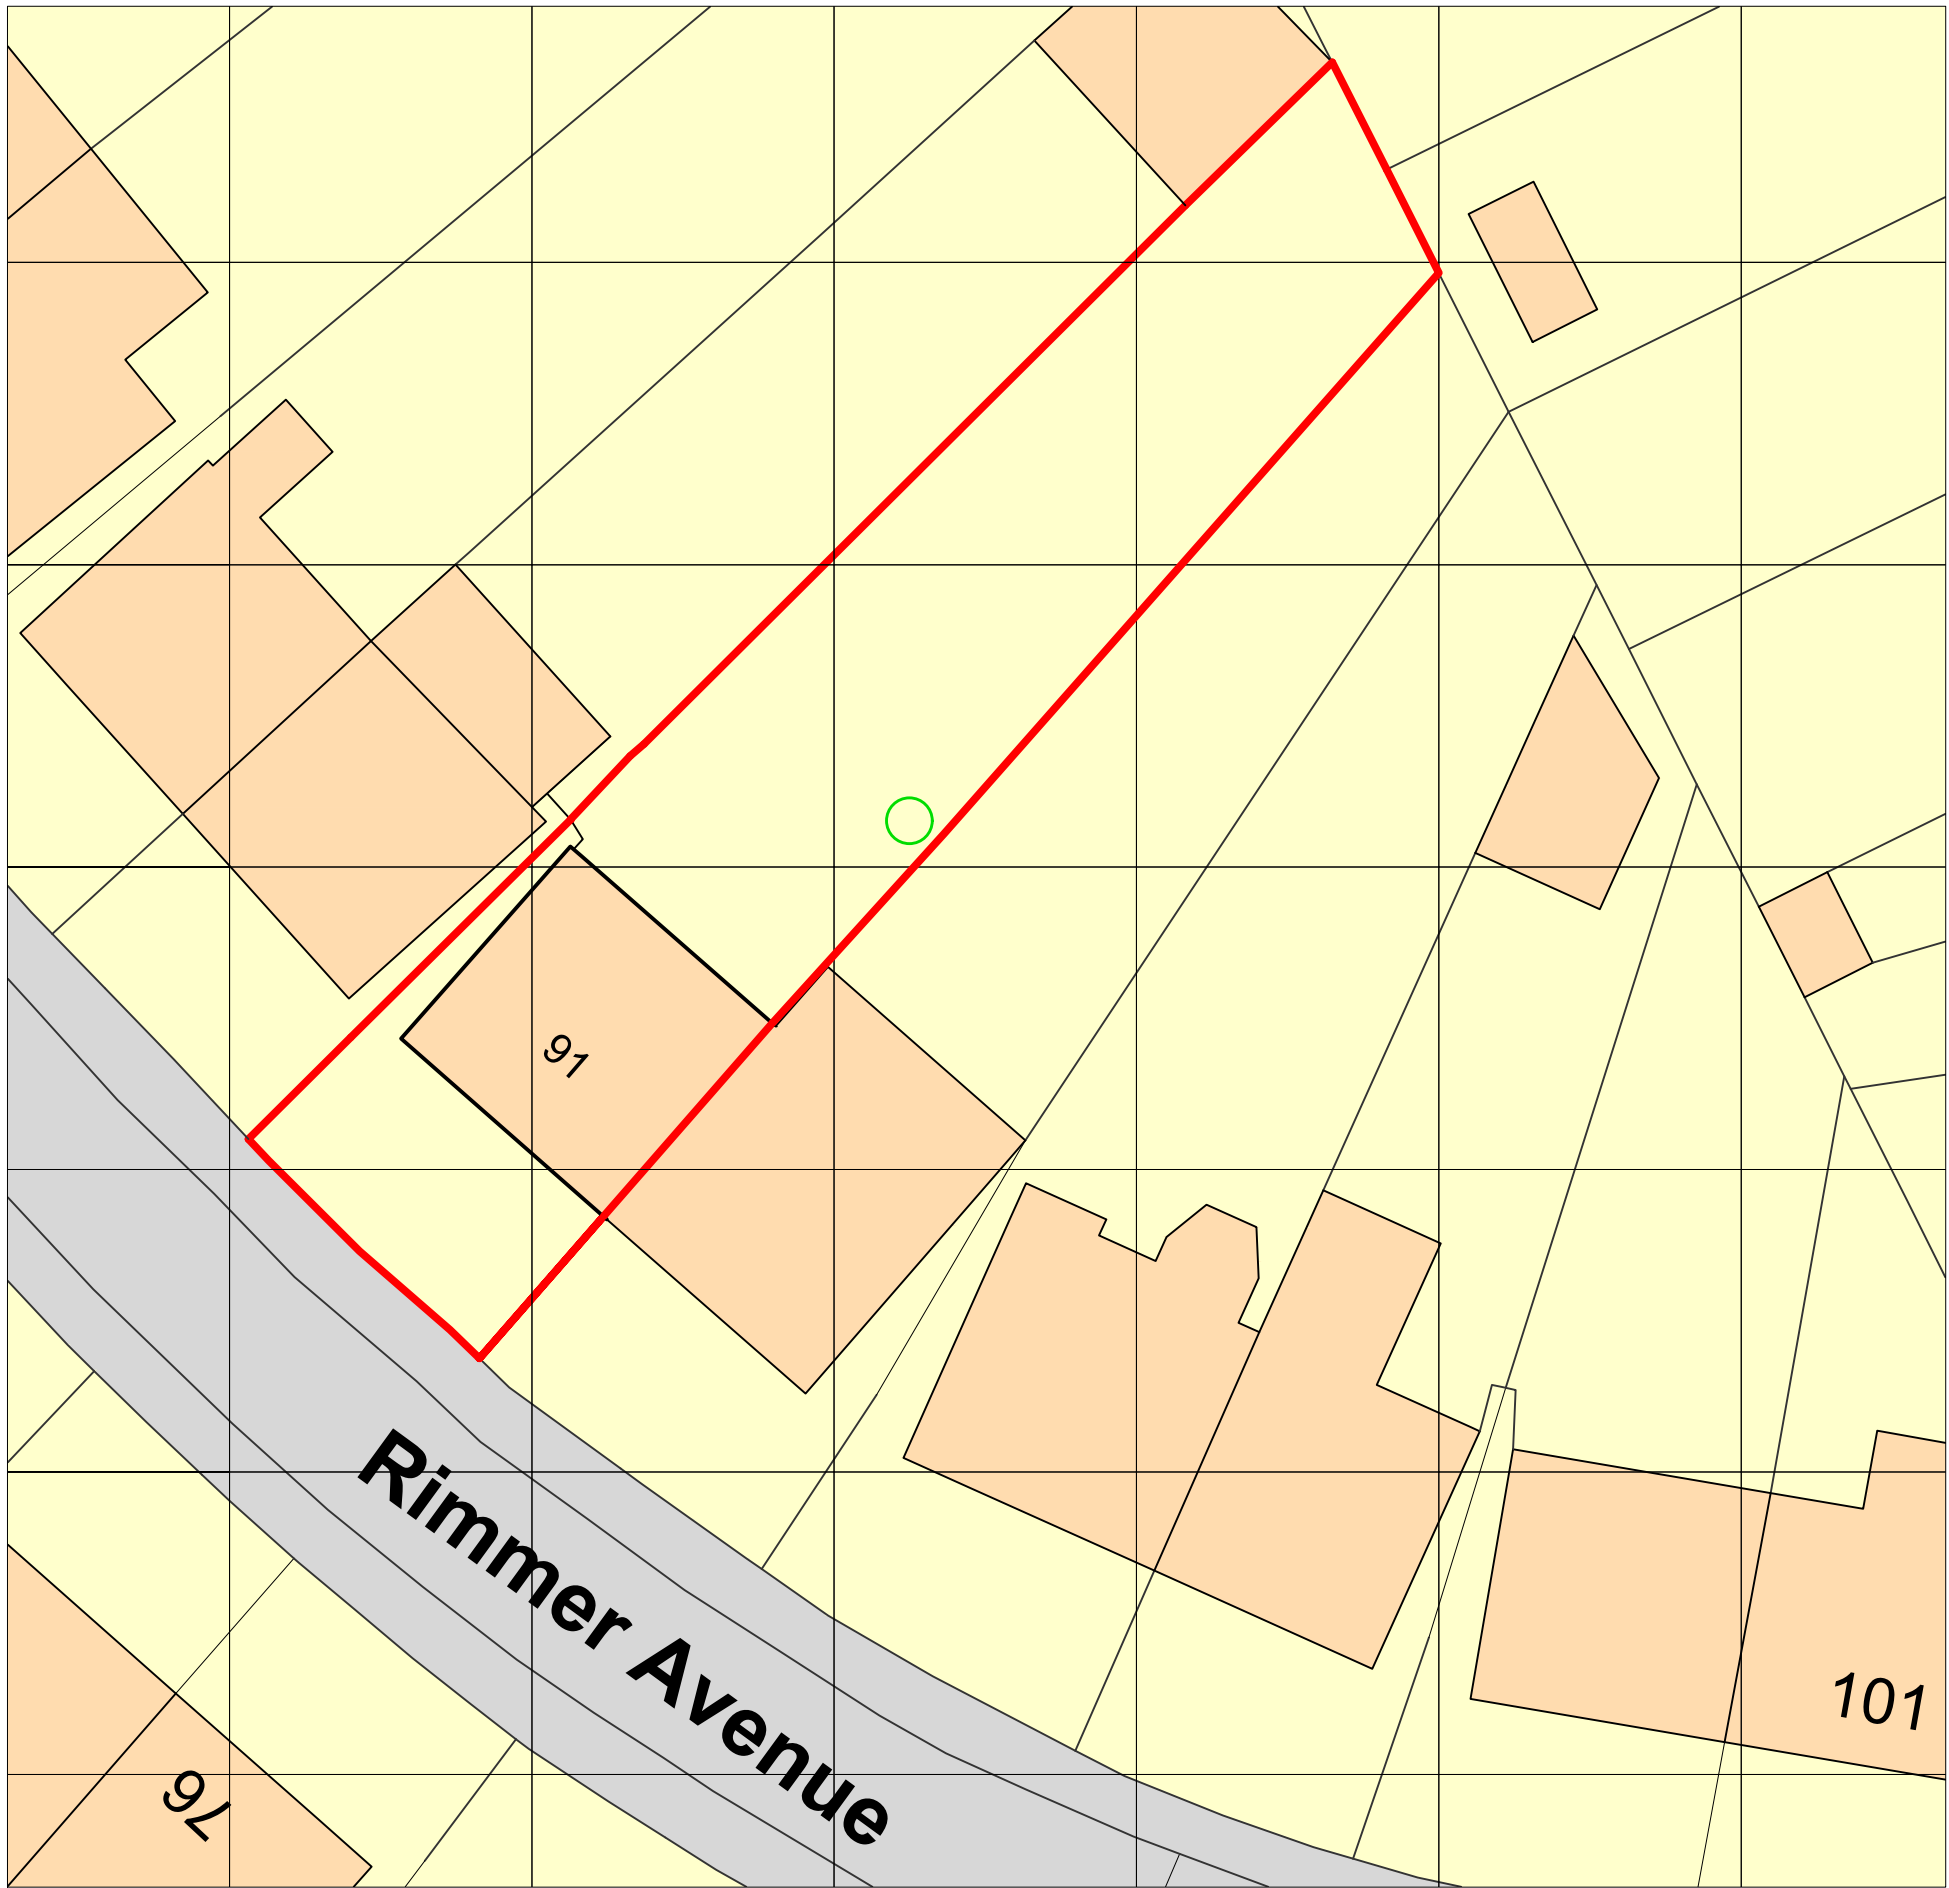


Existing Site Plan

(Scale 1:250)

 

Scale Bar

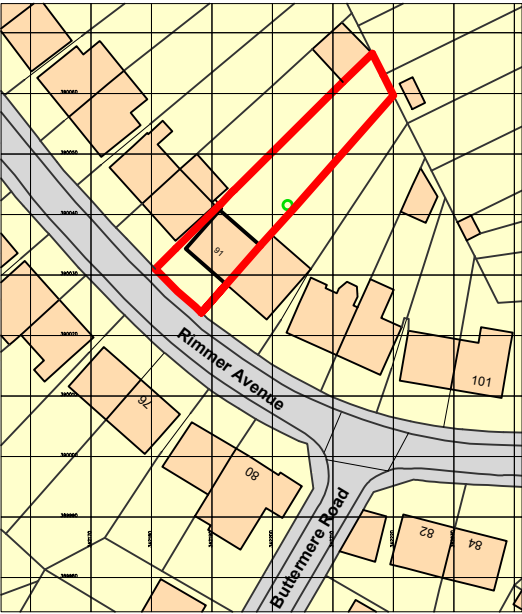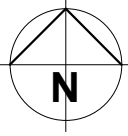

Ordnance Survey, (c) Crown Copyright 2024.
All rights reserved. Licence number 100022432

Location Plan

(Scale 1:1250)

ISSUED

Rev.	Date	Description	Status	Rev. by
Project 91 Rimmer Avenue Liverpool L16 2NF				
Title Location & Existing Site Plan				
Client				
Drawn by M.M	Checked by	Drawing Number		Rev.
Scale As shown @A3	Date August 2024	091-001		P2