
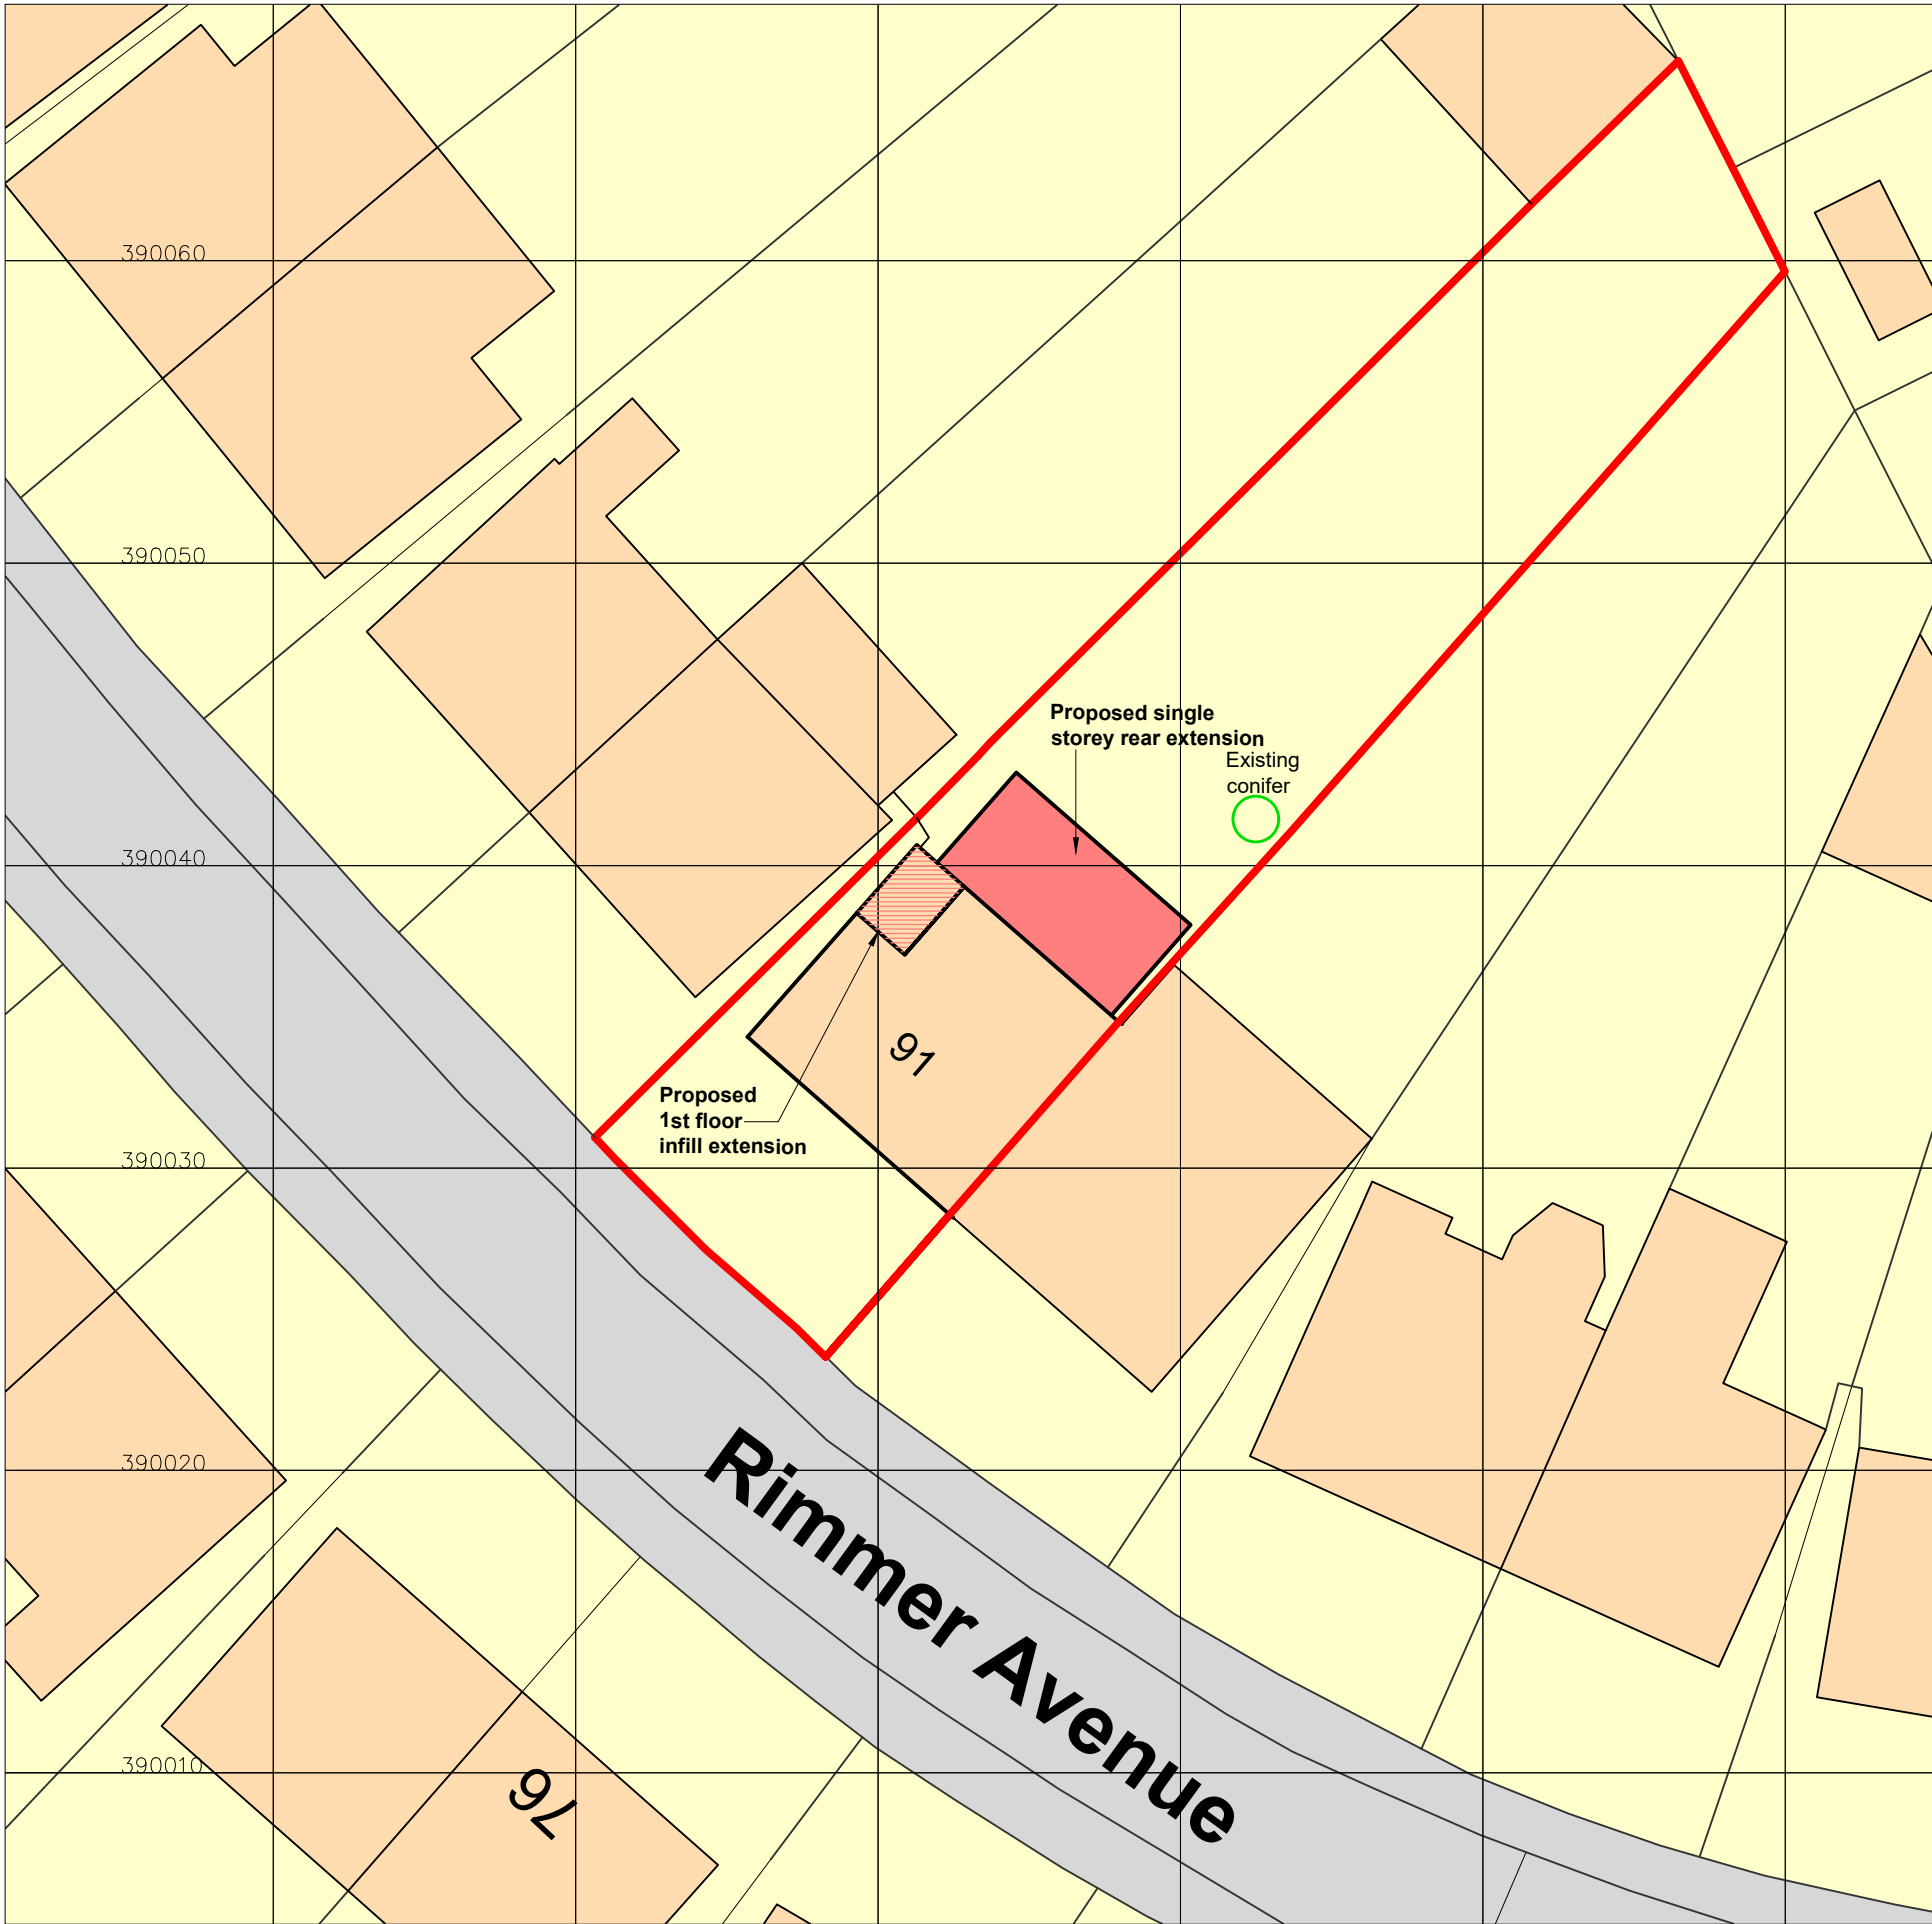


Proposed Site Plan

(Scale 1:250)

 

Scale Bar

ISSUED

Rev.	Date	Description	Status	Rev. by

Project	91 Rimmer Avenue Liverpool L16 2NF
---------	--

Title	Proposed Site Plan
-------	--------------------

Client	
--------	--

Drawn by M.M	Checked by	Drawing Number 091-002	Rev. P2
Scale 1:250 @ A3	Date August 2024		