



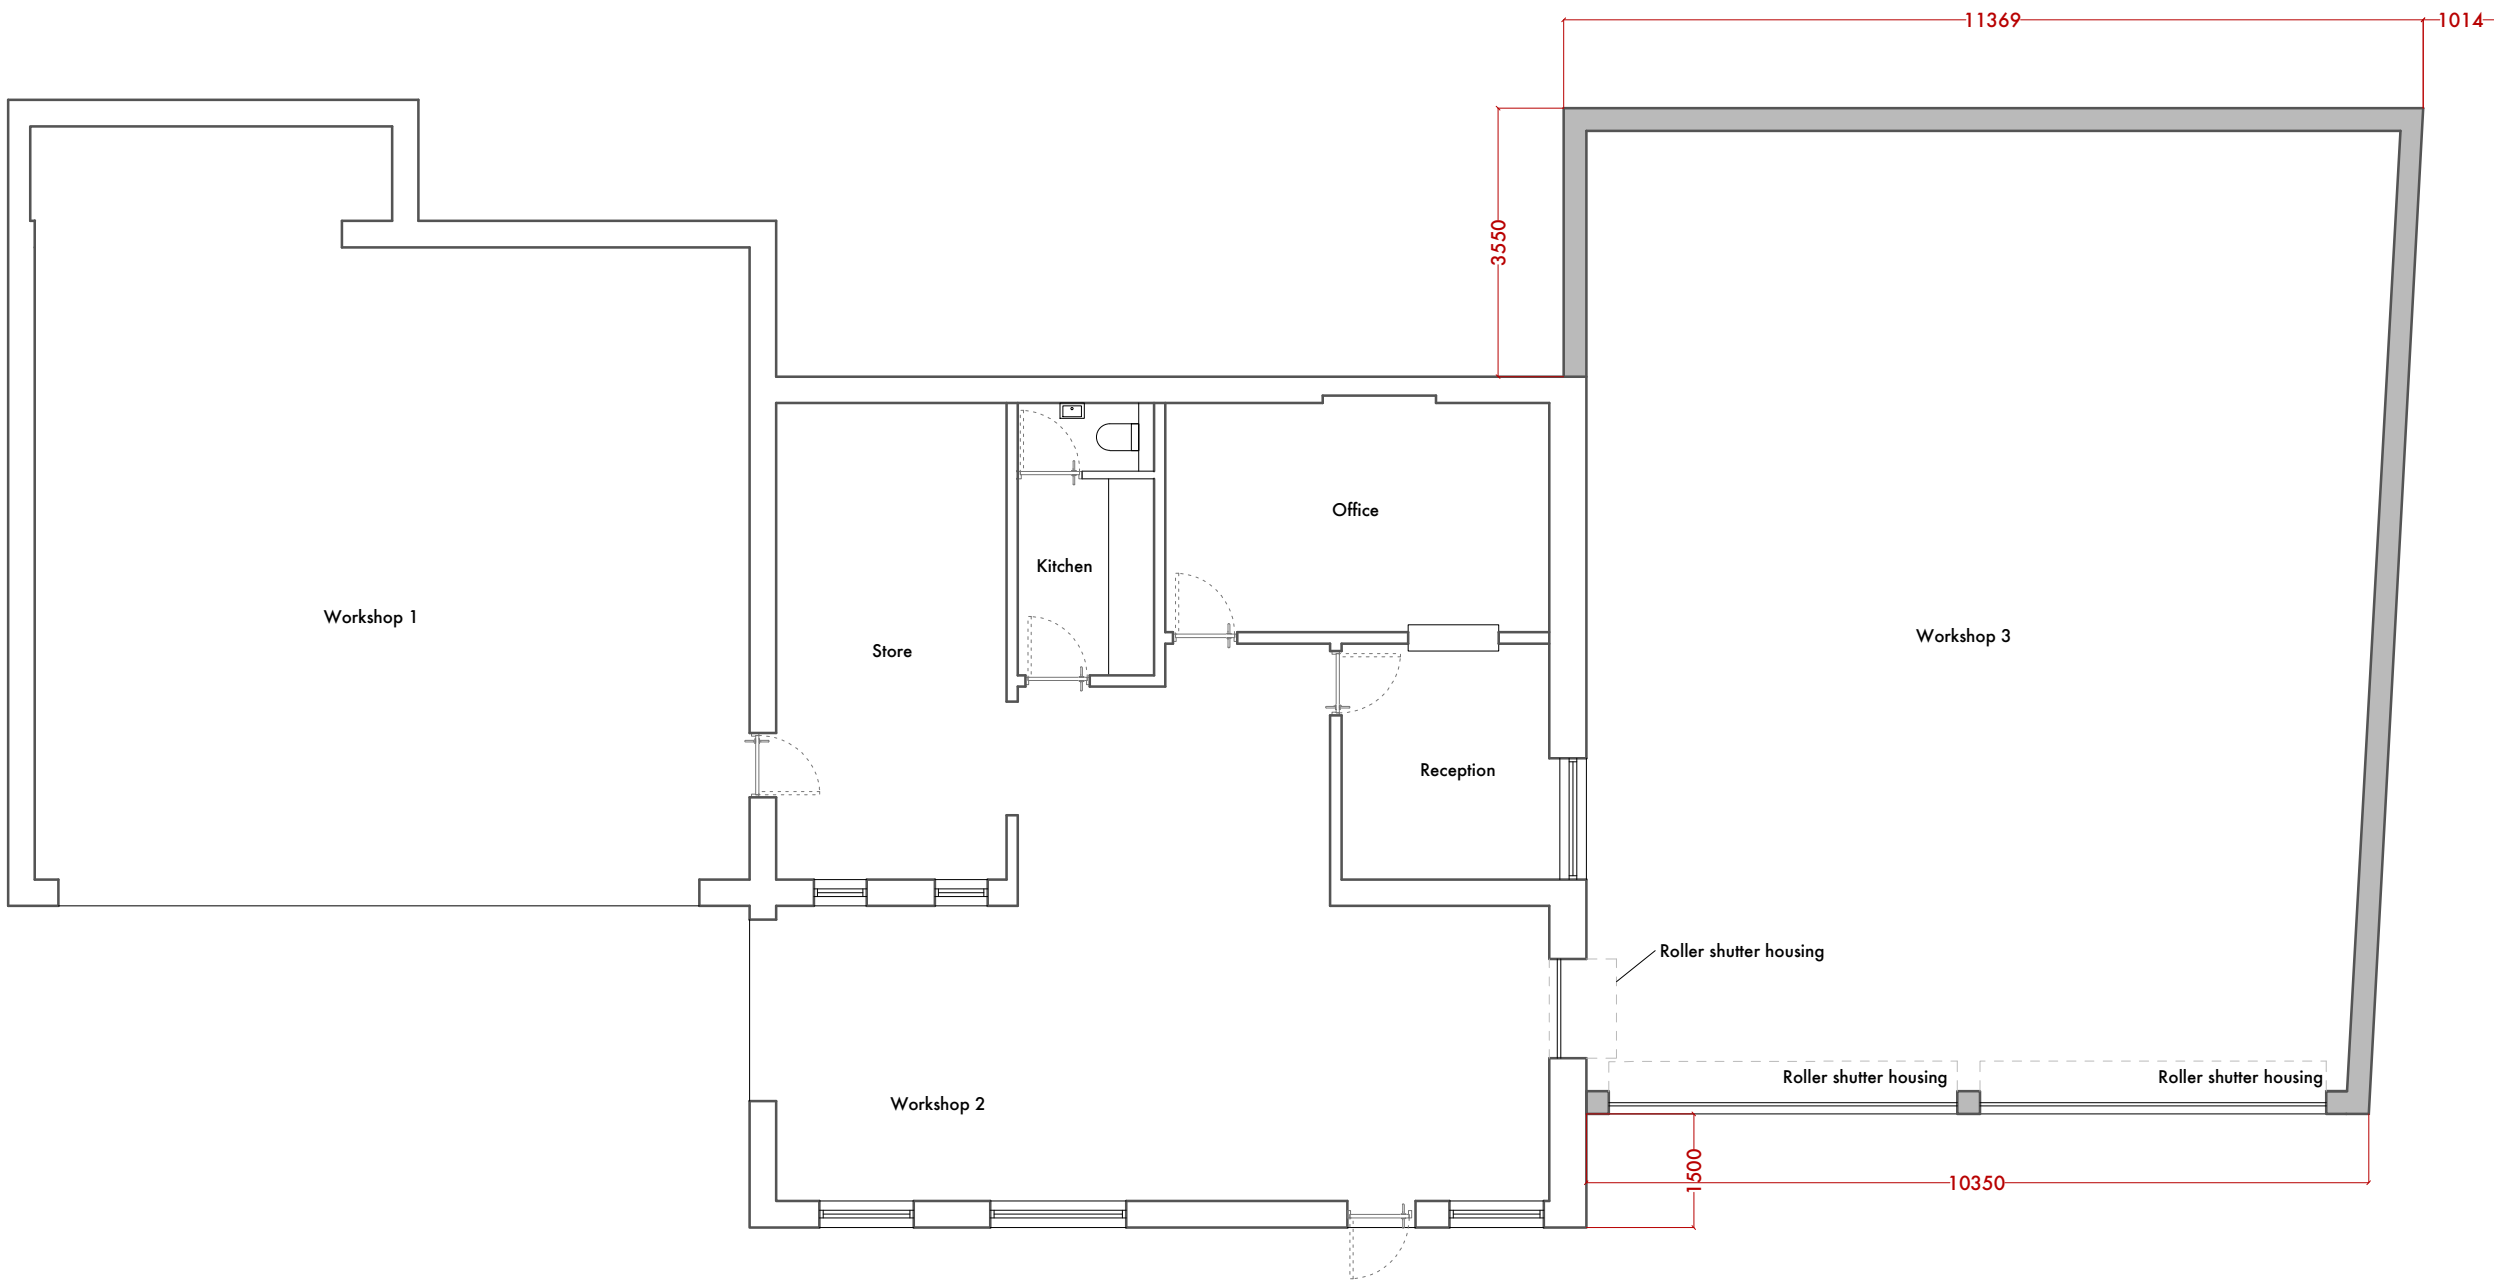

PROPOSED Floor Plan
(1:100 @ A3)

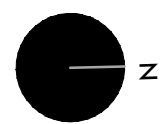

REVISION NOTES :		DATE OF REV/BY :
A- Dims added		03.09.24
DIAZ associates 5 CAVENDISH ROAD CROSBY LIVERPOOL L23 6XB TEL+FAX 0151 931 1339	JOB TITLE :	DWG. NO. :
	Rimmer Avenue Huyton Liverpool	711-05-A
	DWG TITLE :	SCALE :
	Proposed Floor Plan	1:1200 (@A3)
ANTHONY H. DIAZ B.A., DIP ARCH R.L.B.A. CHARTERED ARCHITECT & INTERIOR DESIGNER		DATE :
PLANNING REF :		
DC/2020/.....		