

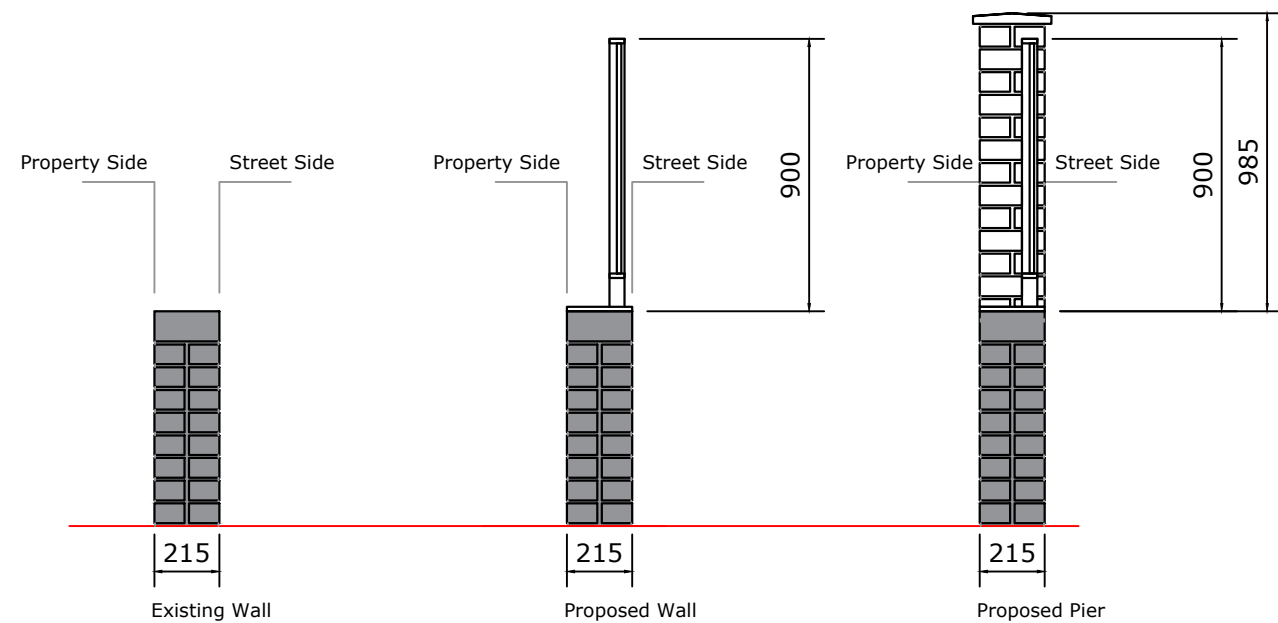


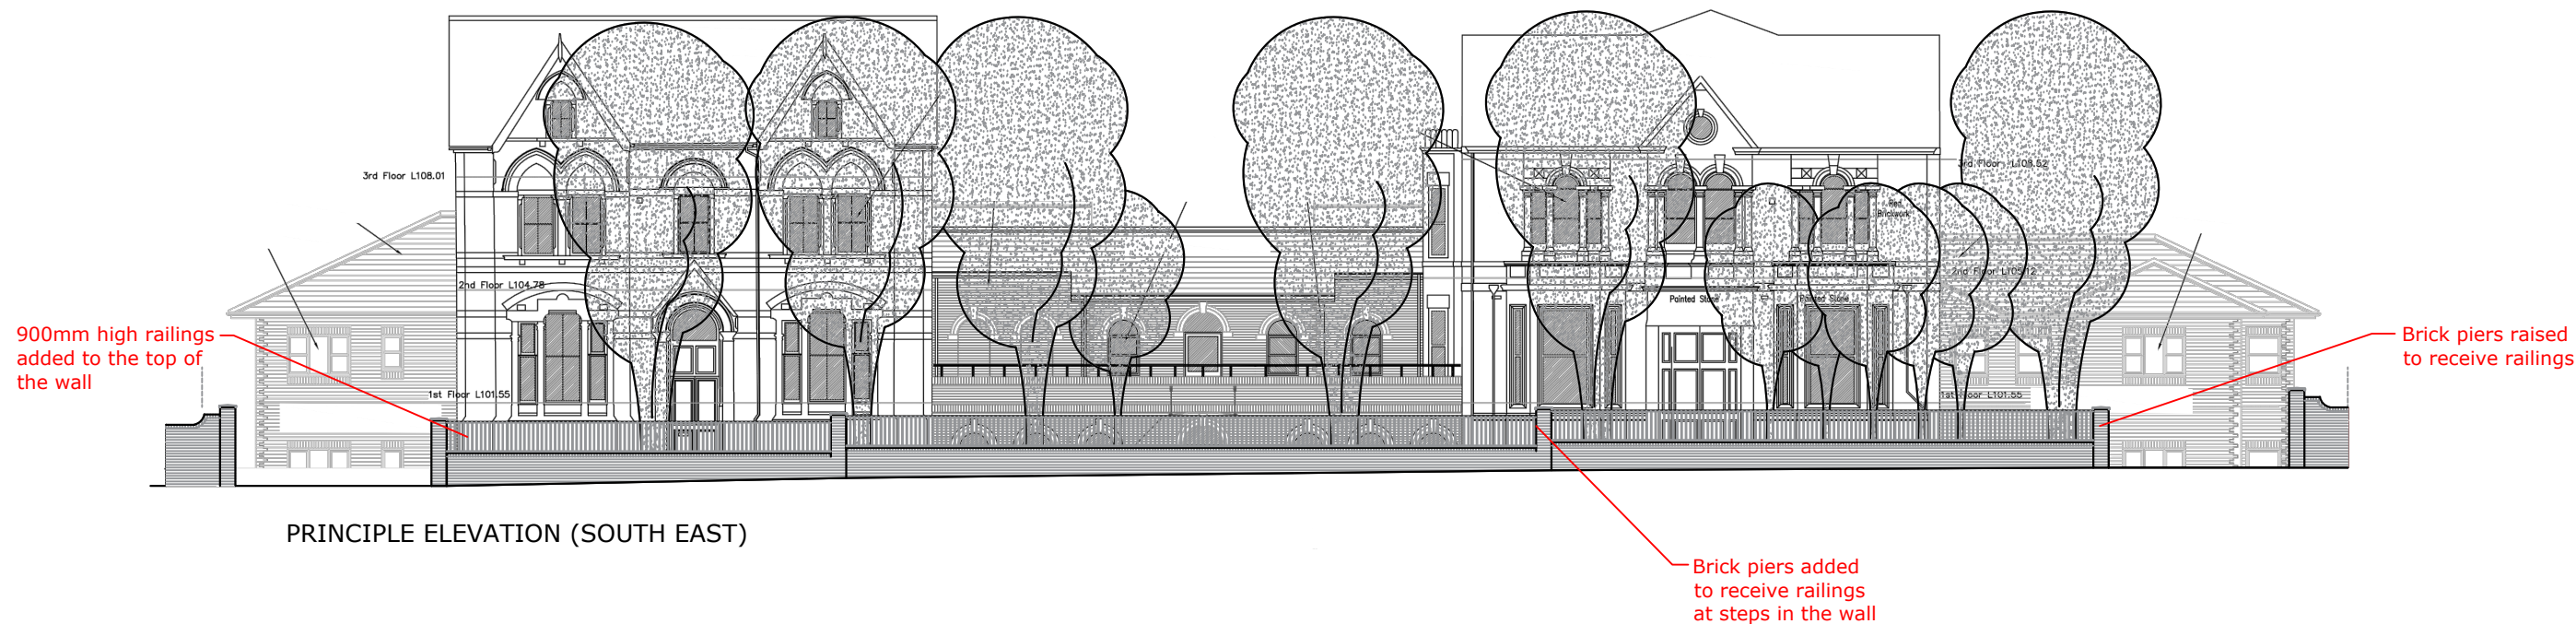

Wall Sections 1:25

 

1-200 Scale Bar (metres)

CLIENT:
ELYSIUM HEALTHCARE
 PROJECT:
VICTORIA GARDENS

© COPYRIGHT IN THIS DRAWING IS VESTED IN SHWILKINSON
 ARCHITECT & DESIGNER

DRAWING TITLE:
102 PRINCIPLE ELEVATION
 PROJECT NO: **21946** DATE: **MAR 23** SCALE: **1:200 @ A3**

NOTES: DO NOT SCALE, USE FIGURED DIMENSIONS ONLY. ALL DIMENSIONS TO BE VERIFIED ON SITE
 PRIOR TO THE COMMENCEMENT OF ANY WORK OR THE PRODUCTION OF ANY SHOP DRAWING.
 ALL DISCREPANCIES TO BE REPORTED TO THE ARCHITECT.

SHWILKINSON
 ARCHITECTS LIMITED

WEBSITE: WWW.SHWILKINSON.CO.UK WEBSITE: 9 CHAPEL STREET, HORWICH, BOLTON, BL6 6BW
 EMAIL: SCOTT@SHWILKINSON.CO.UK
 TELEPHONE: 07809 373 066