






EXISTING FRONT ELEVATION 'A'
Scale 1:100

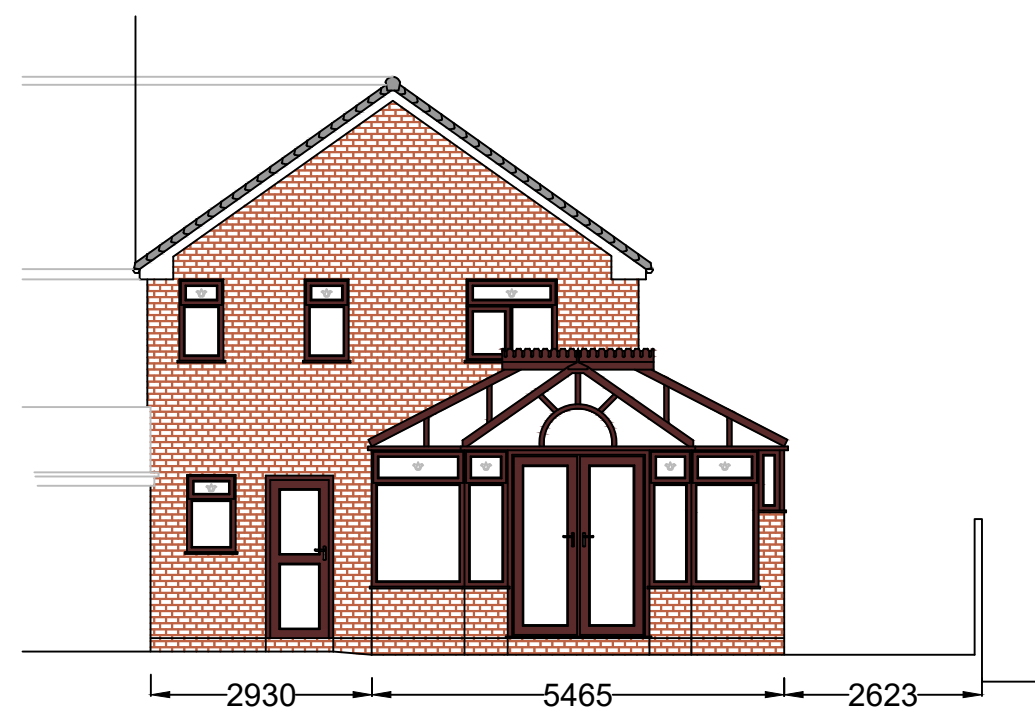

EXISTING REAR ELEVATION 'B'
Scale 1:100

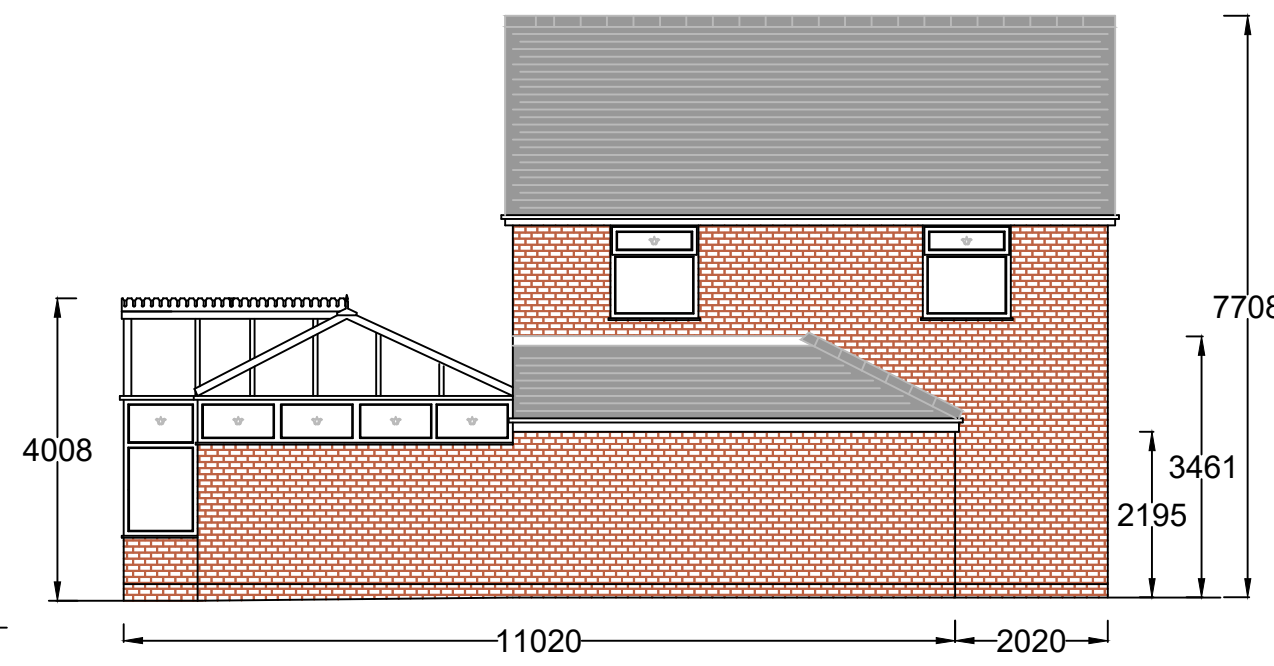

EXISTING SIDE ELEVATION 'C'
Scale 1:100

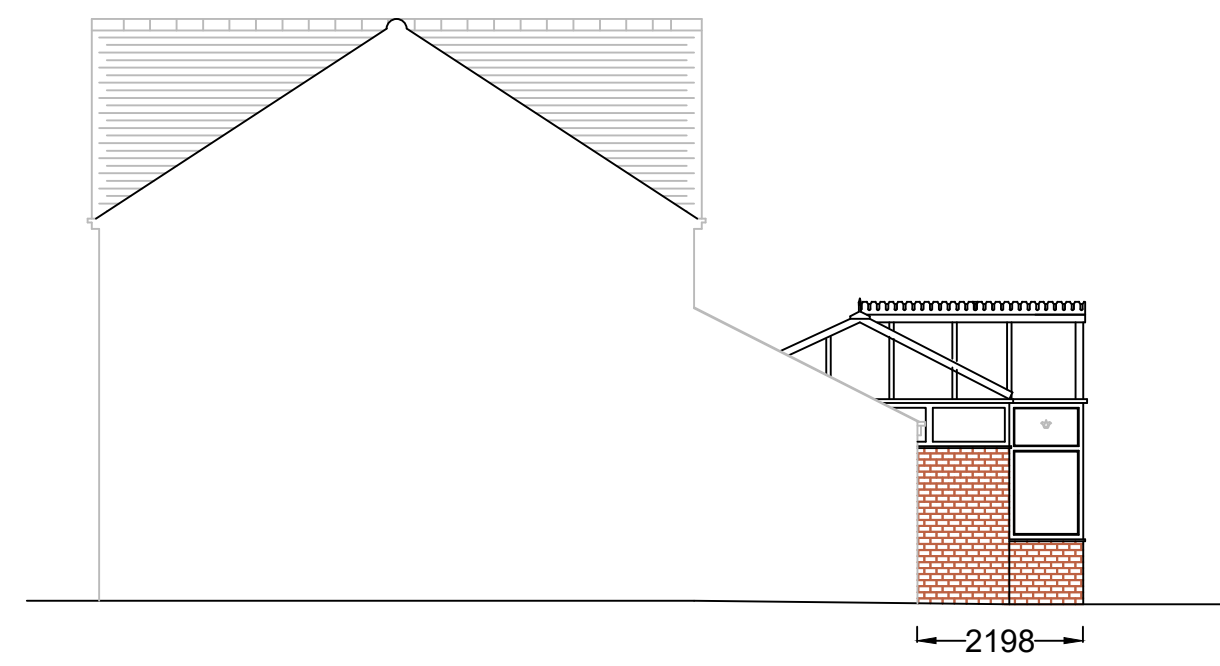


EXISTING SIDE ELEVATION 'D'
Scale 1:100




PROPOSED FRONT ELEVATION 'A'
Scale 1:100





PROPOSED REAR ELEVATION 'B'
Scale 1:100

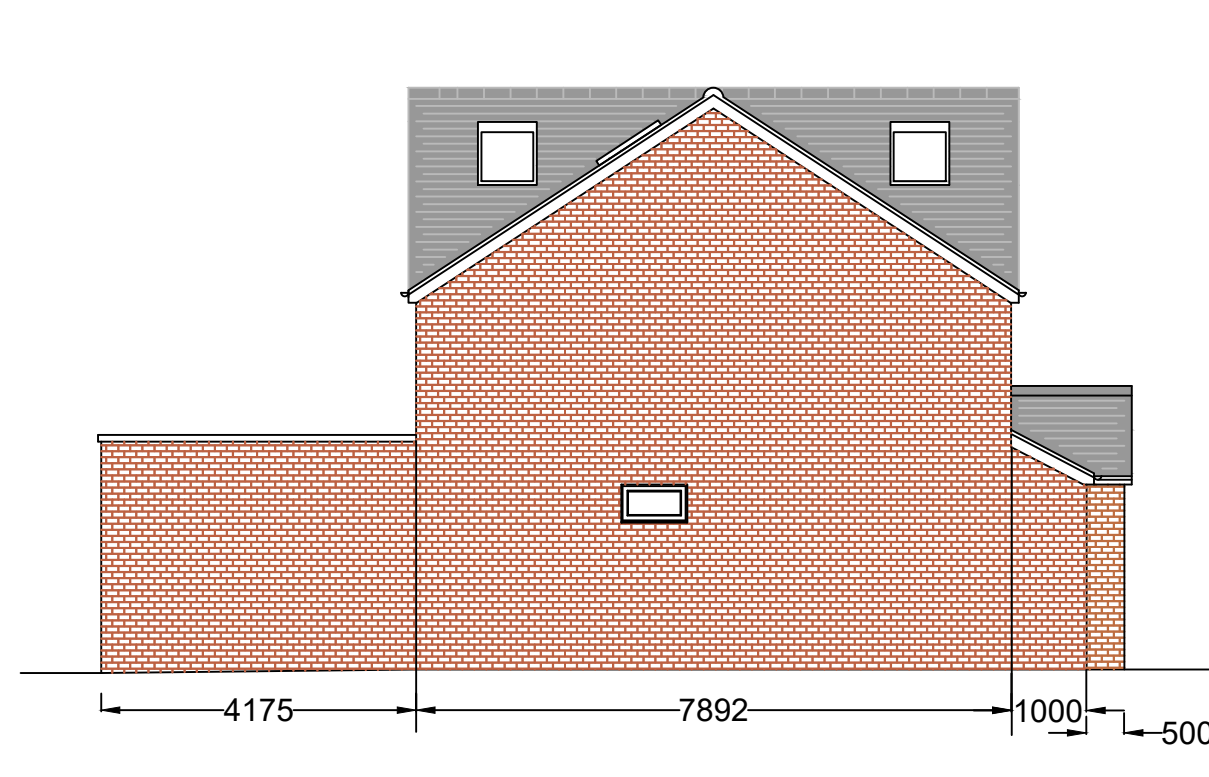


PROPOSED SIDE ELEVATION 'C'
Scale 1:100

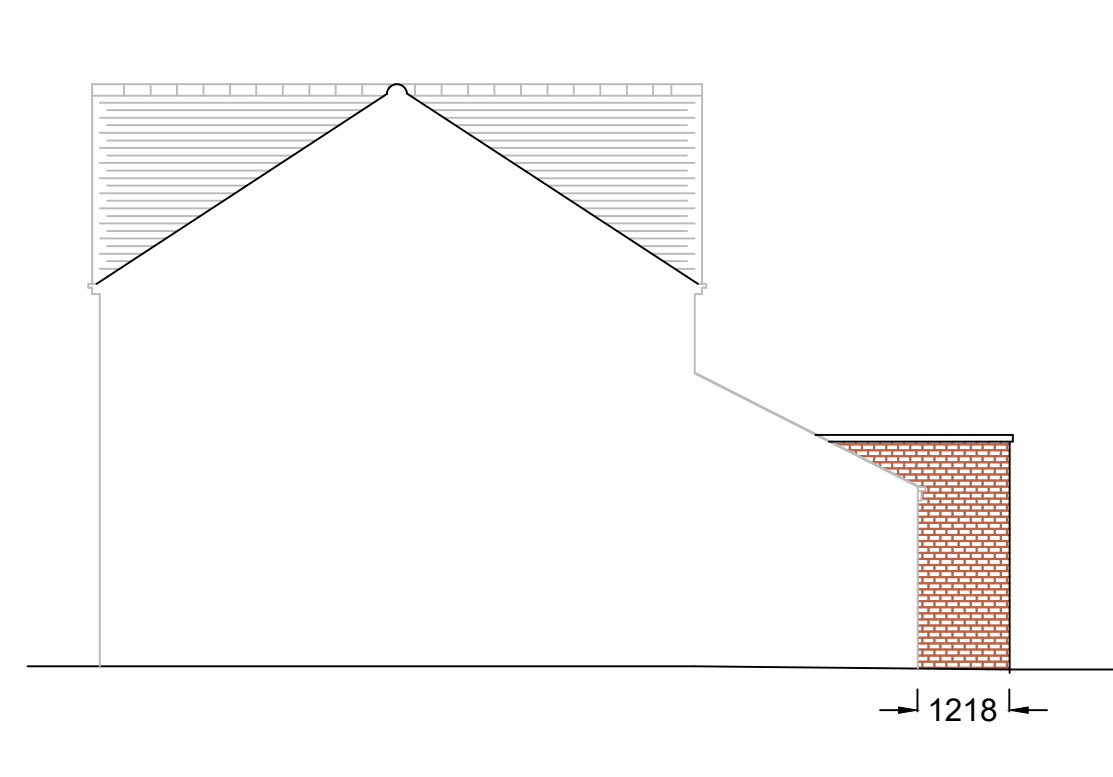


PROPOSED SIDE ELEVATION 'D'
Scale 1:100

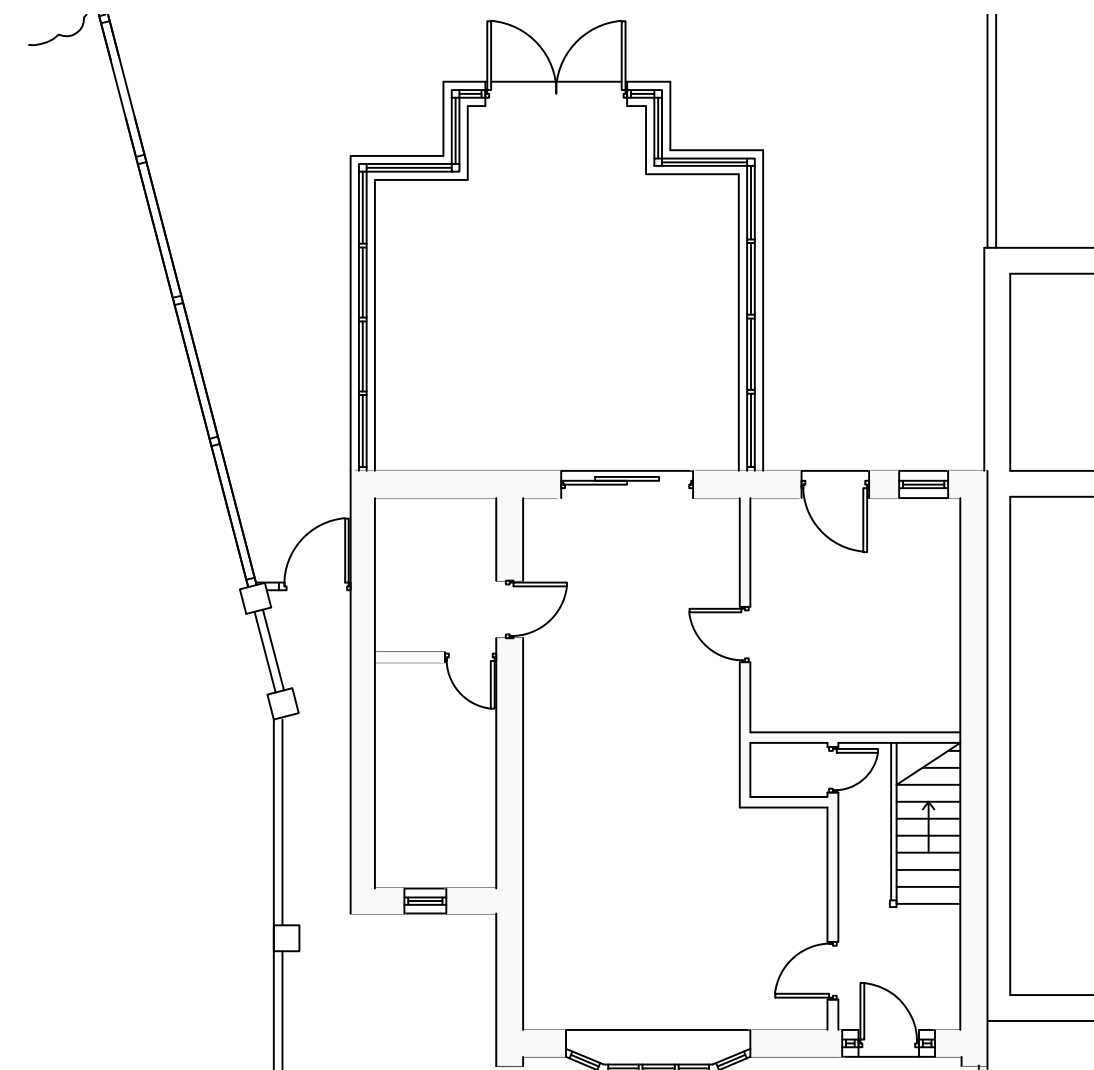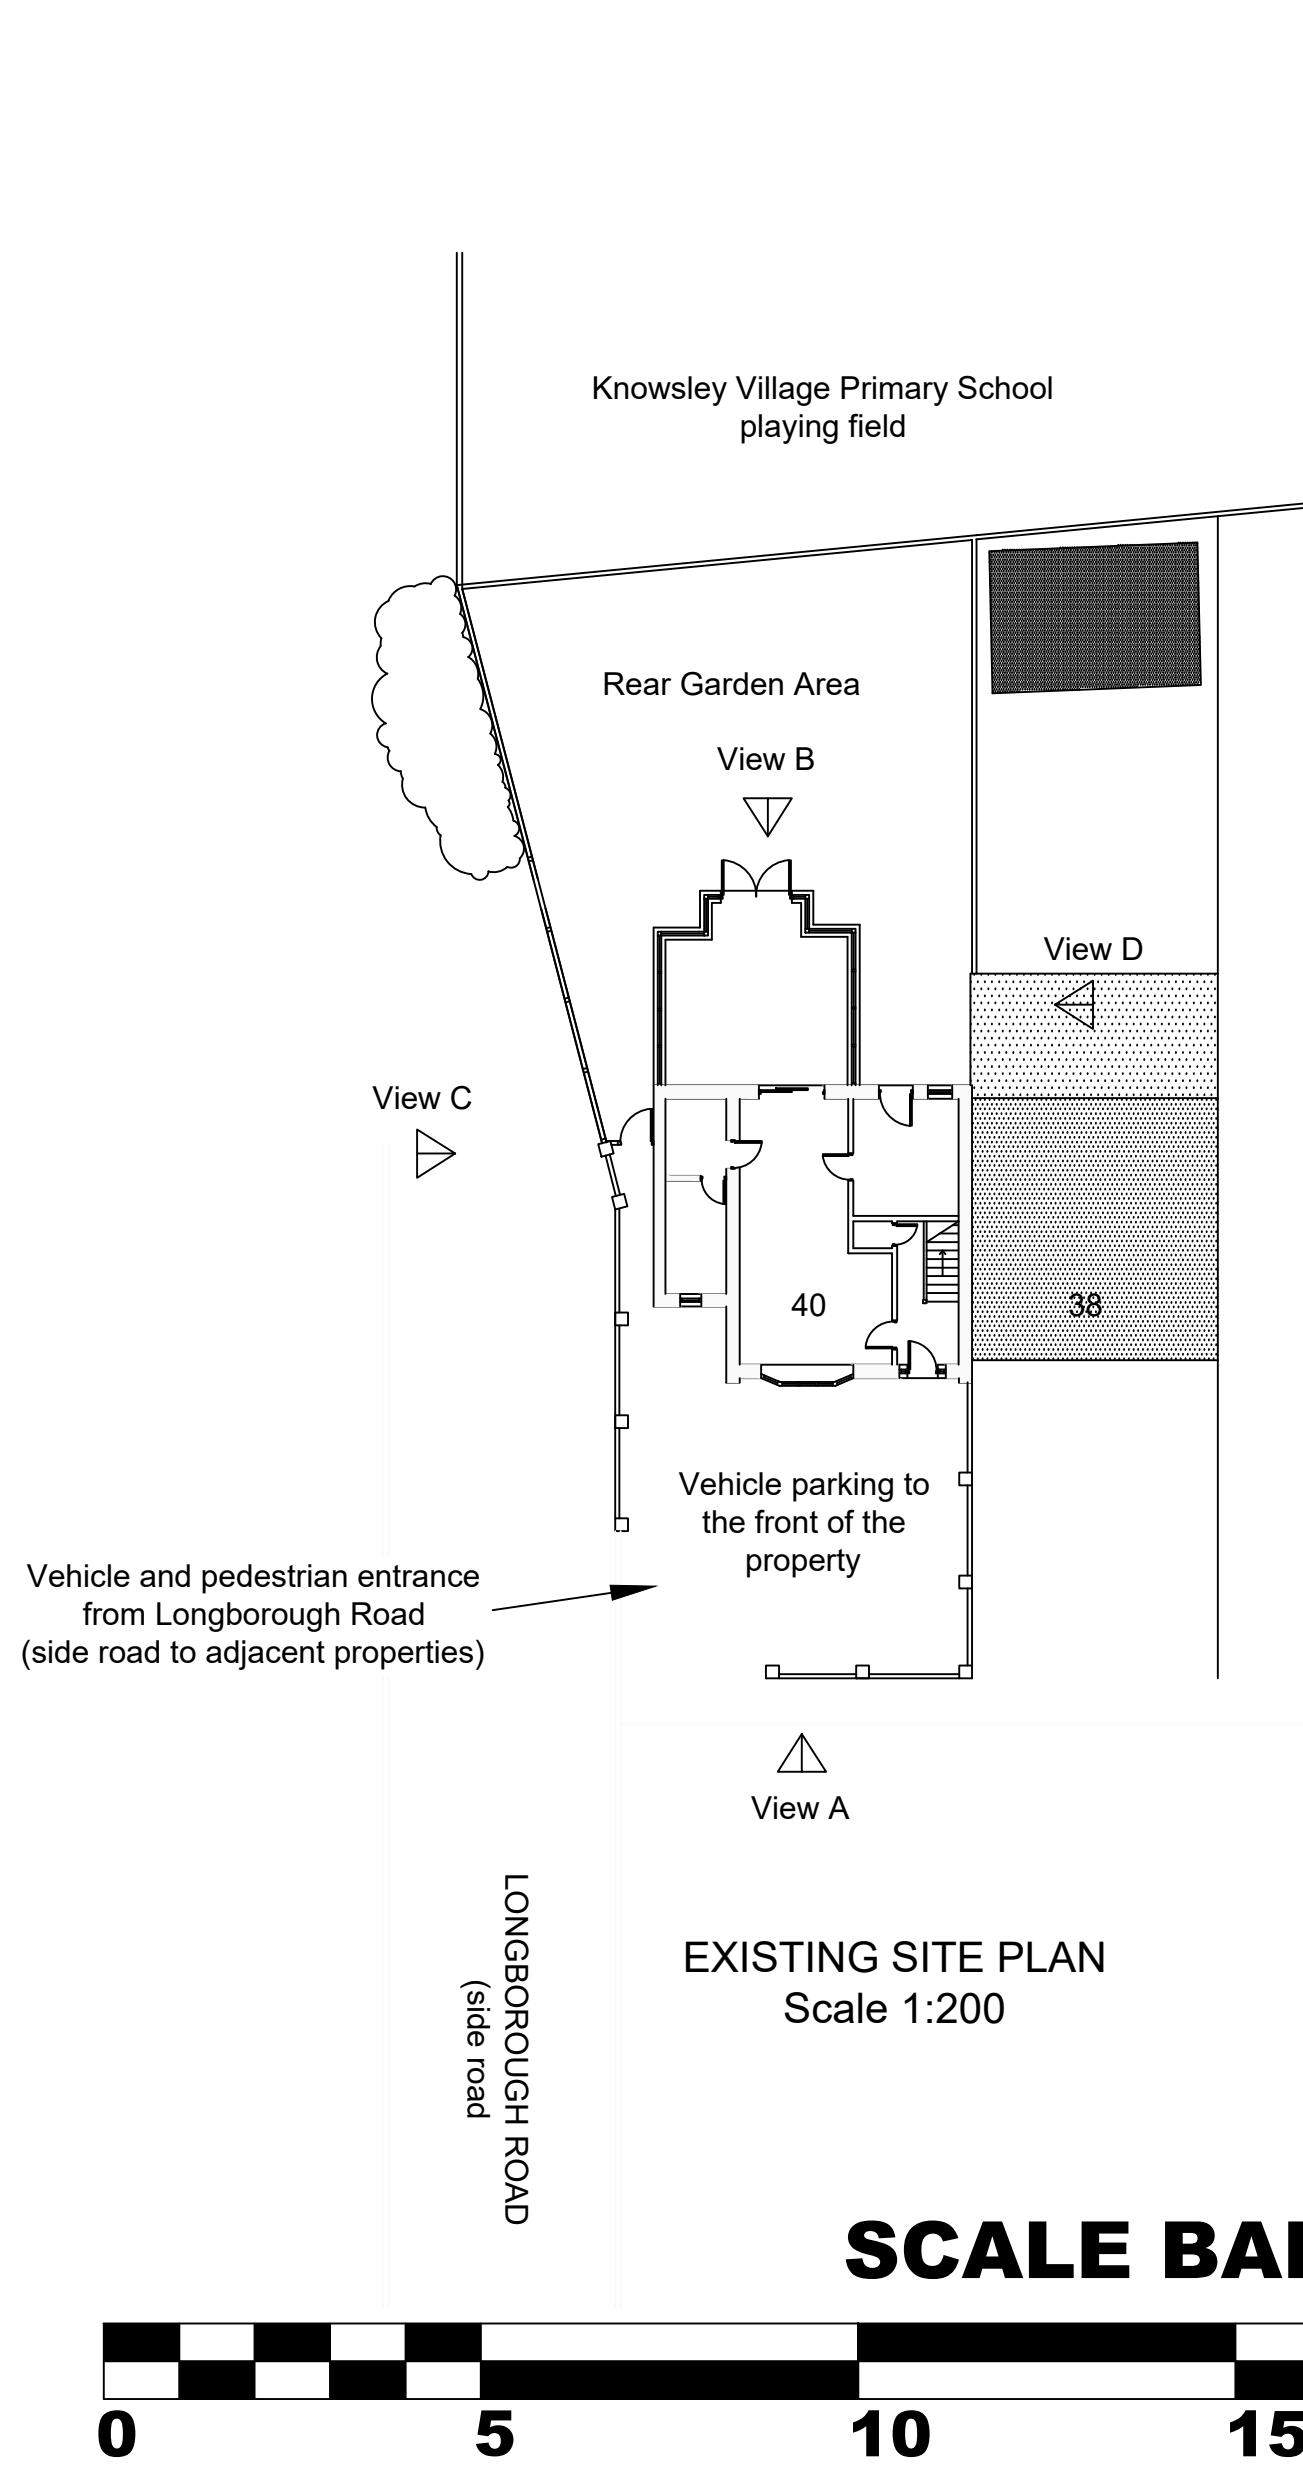


EXISTING GROUND FLOOR PLAN
Scale 1:100

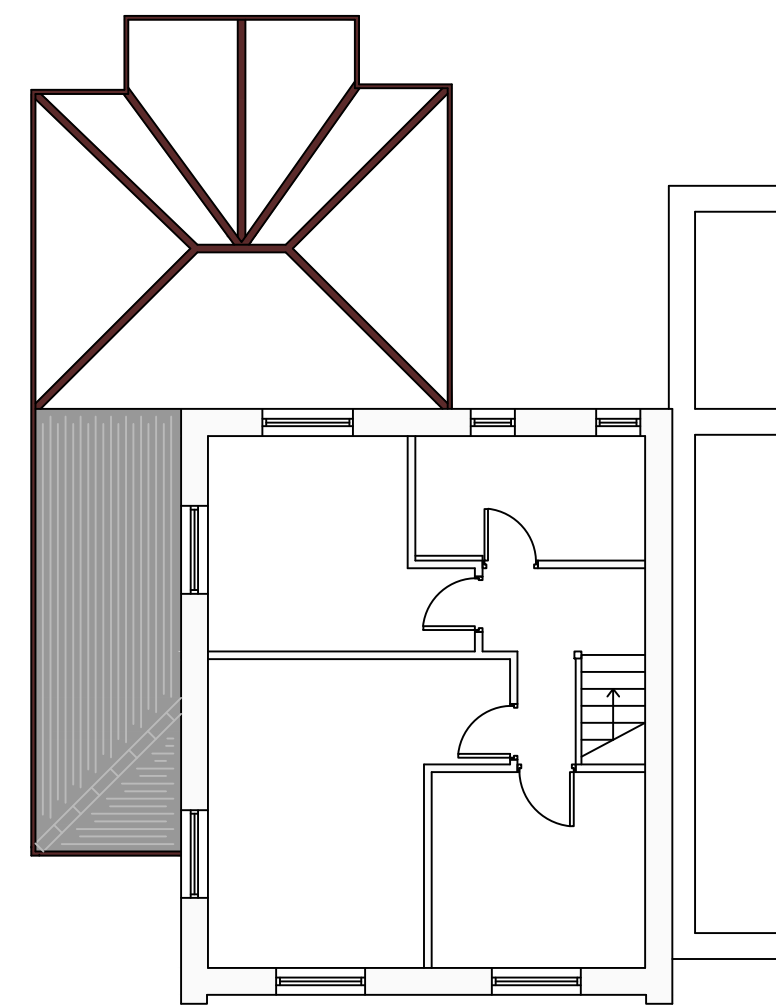


EXISTING FIRST FLOOR PLAN
Scale 1:100

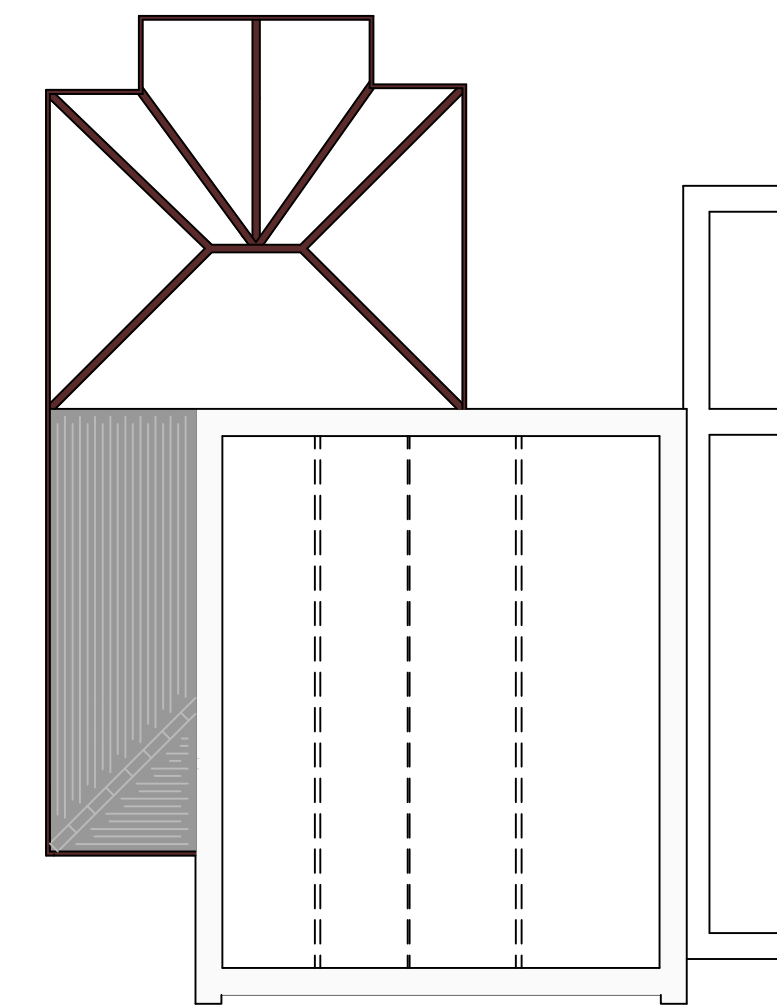


EXISTING SECOND FLOOR PLAN
Scale 1:100

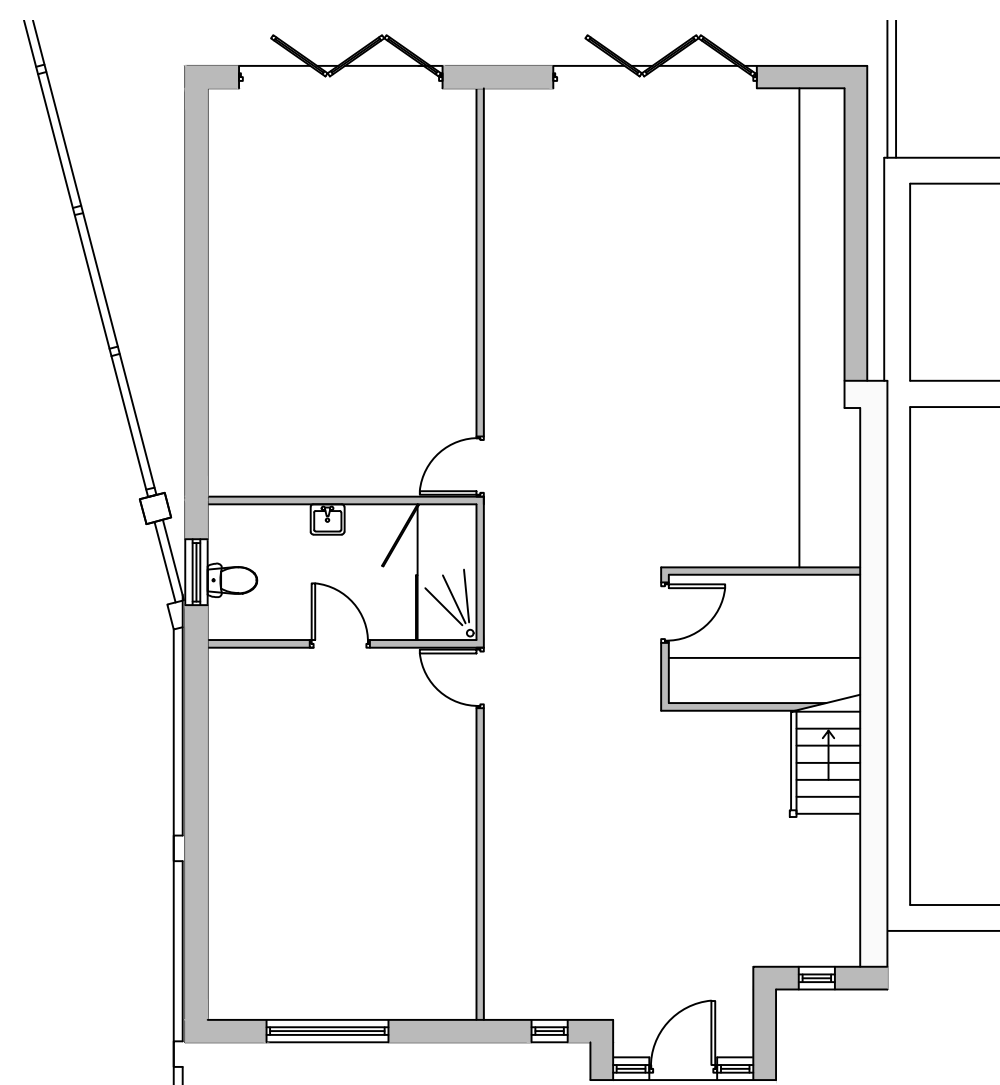

PROPOSED GROUND FLOOR PLAN
Scale 1:100

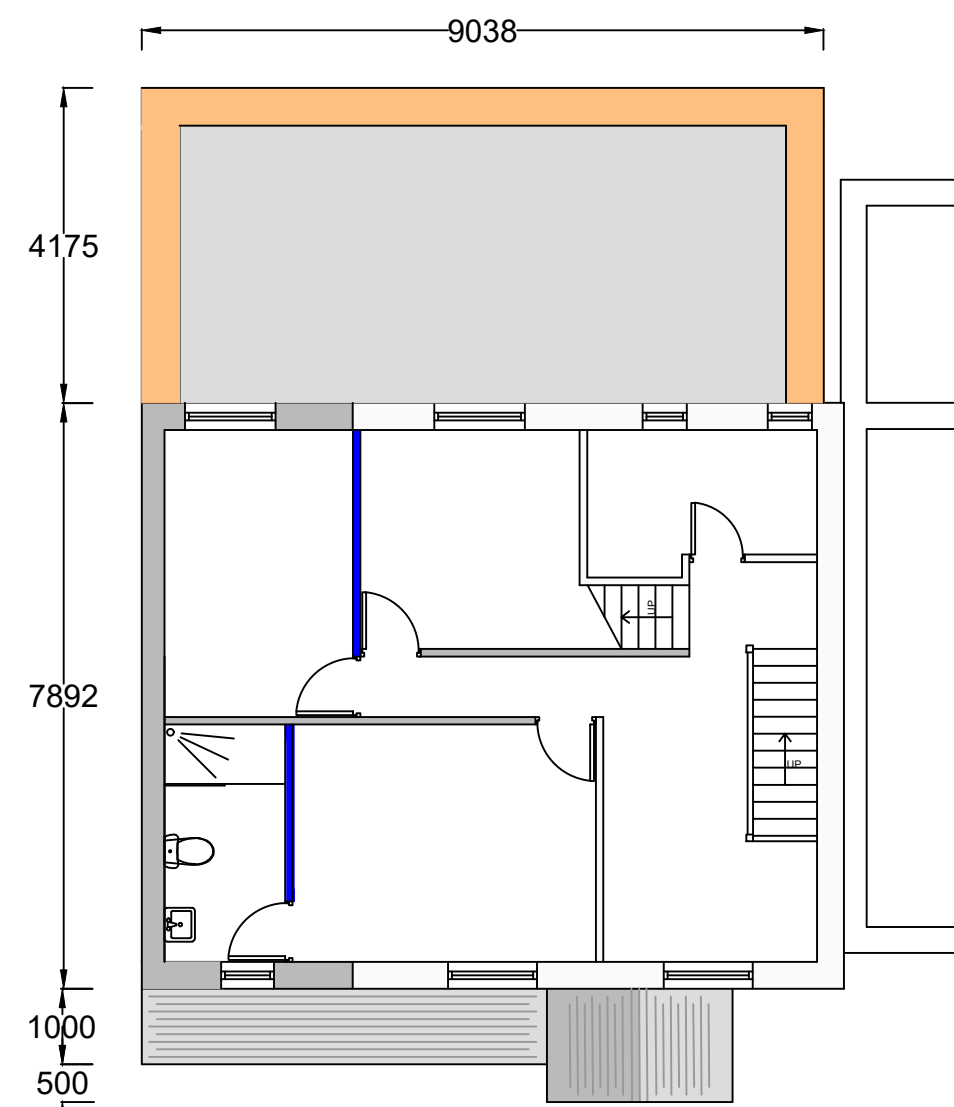

PROPOSED FIRST FLOOR PLAN
Scale 1:100

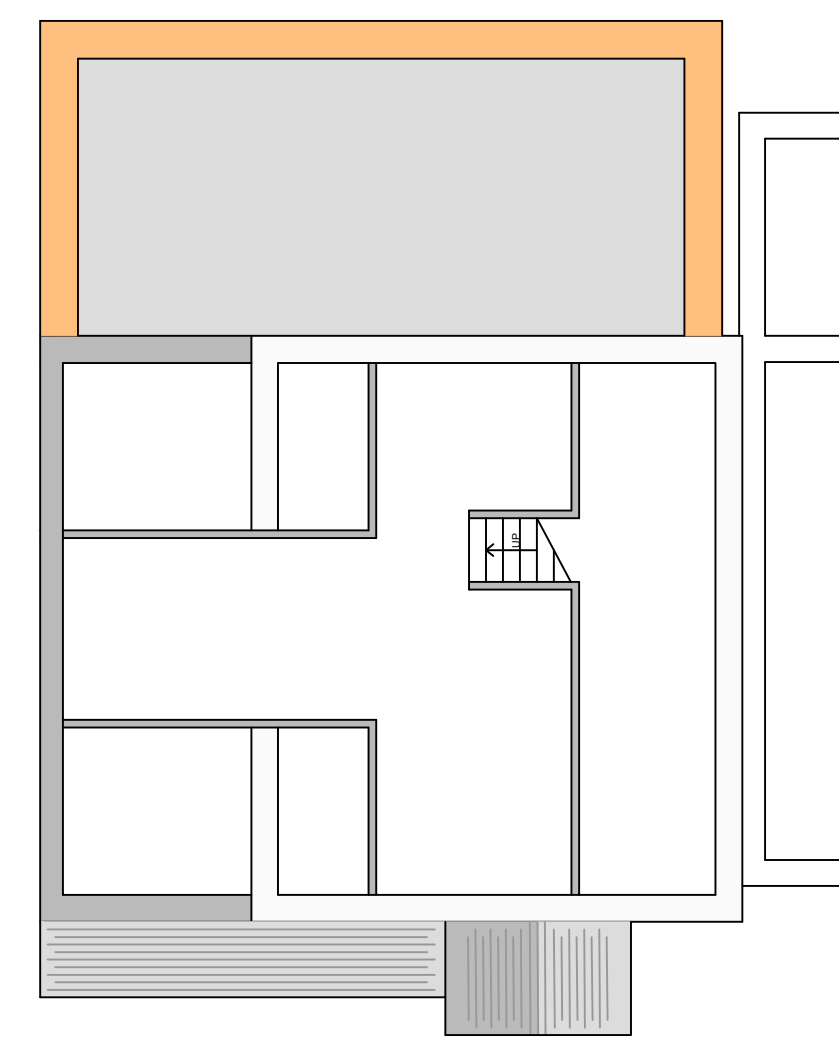

PROPOSED SECOND FLOOR PLAN
Scale 1:100

NOTES
This document and its design content is the property of Inscope Project Consultants and is not to be used, redistributed or copied without the express consent of Inscope Project Consultants. It shall be read in conjunction with all other associated project information including models, schedules of work, specifications and related consultant documents. Do not scale from this drawing - all dimensions to be checked on site. Immediately report any discrepancies or omissions on this document to the Originator. If in doubt ASK.

The contractor is to check and verify all building and site dimensions, sewer invert levels at connection points before work commences.

The contractor is to comply in all respects with the current building regulations and relevant standards, whether specifically stated on these drawings or not.

Date	Title	Revision

Client Name and Address
Title
Mr Robbie Williams
40 Longborough Road
Knowsley Village
Liverpool
L34 0ED

Project Name and Site Address
Title
Development Work at 40
Longborough Road, Knowsley
Village, Liverpool, L34 0ED

Title
Two storey extension to the
side and single storey extension
to the rear with ground floor
extended frontage with porch

Date	Ref
30/03/2022	RWPL - 01
Scale	
As Shown.	
Drawn By	Checked By
J Pascoe	S Pascoe

inscope
on time, on budget

Inscope Project Consultants
First Floor, PPSI,
Sellers Street,
Preston, PR1 5EU

t. 01772 591431
e. info@inscopegroup.co.uk
www.inscopegroup.co.uk