

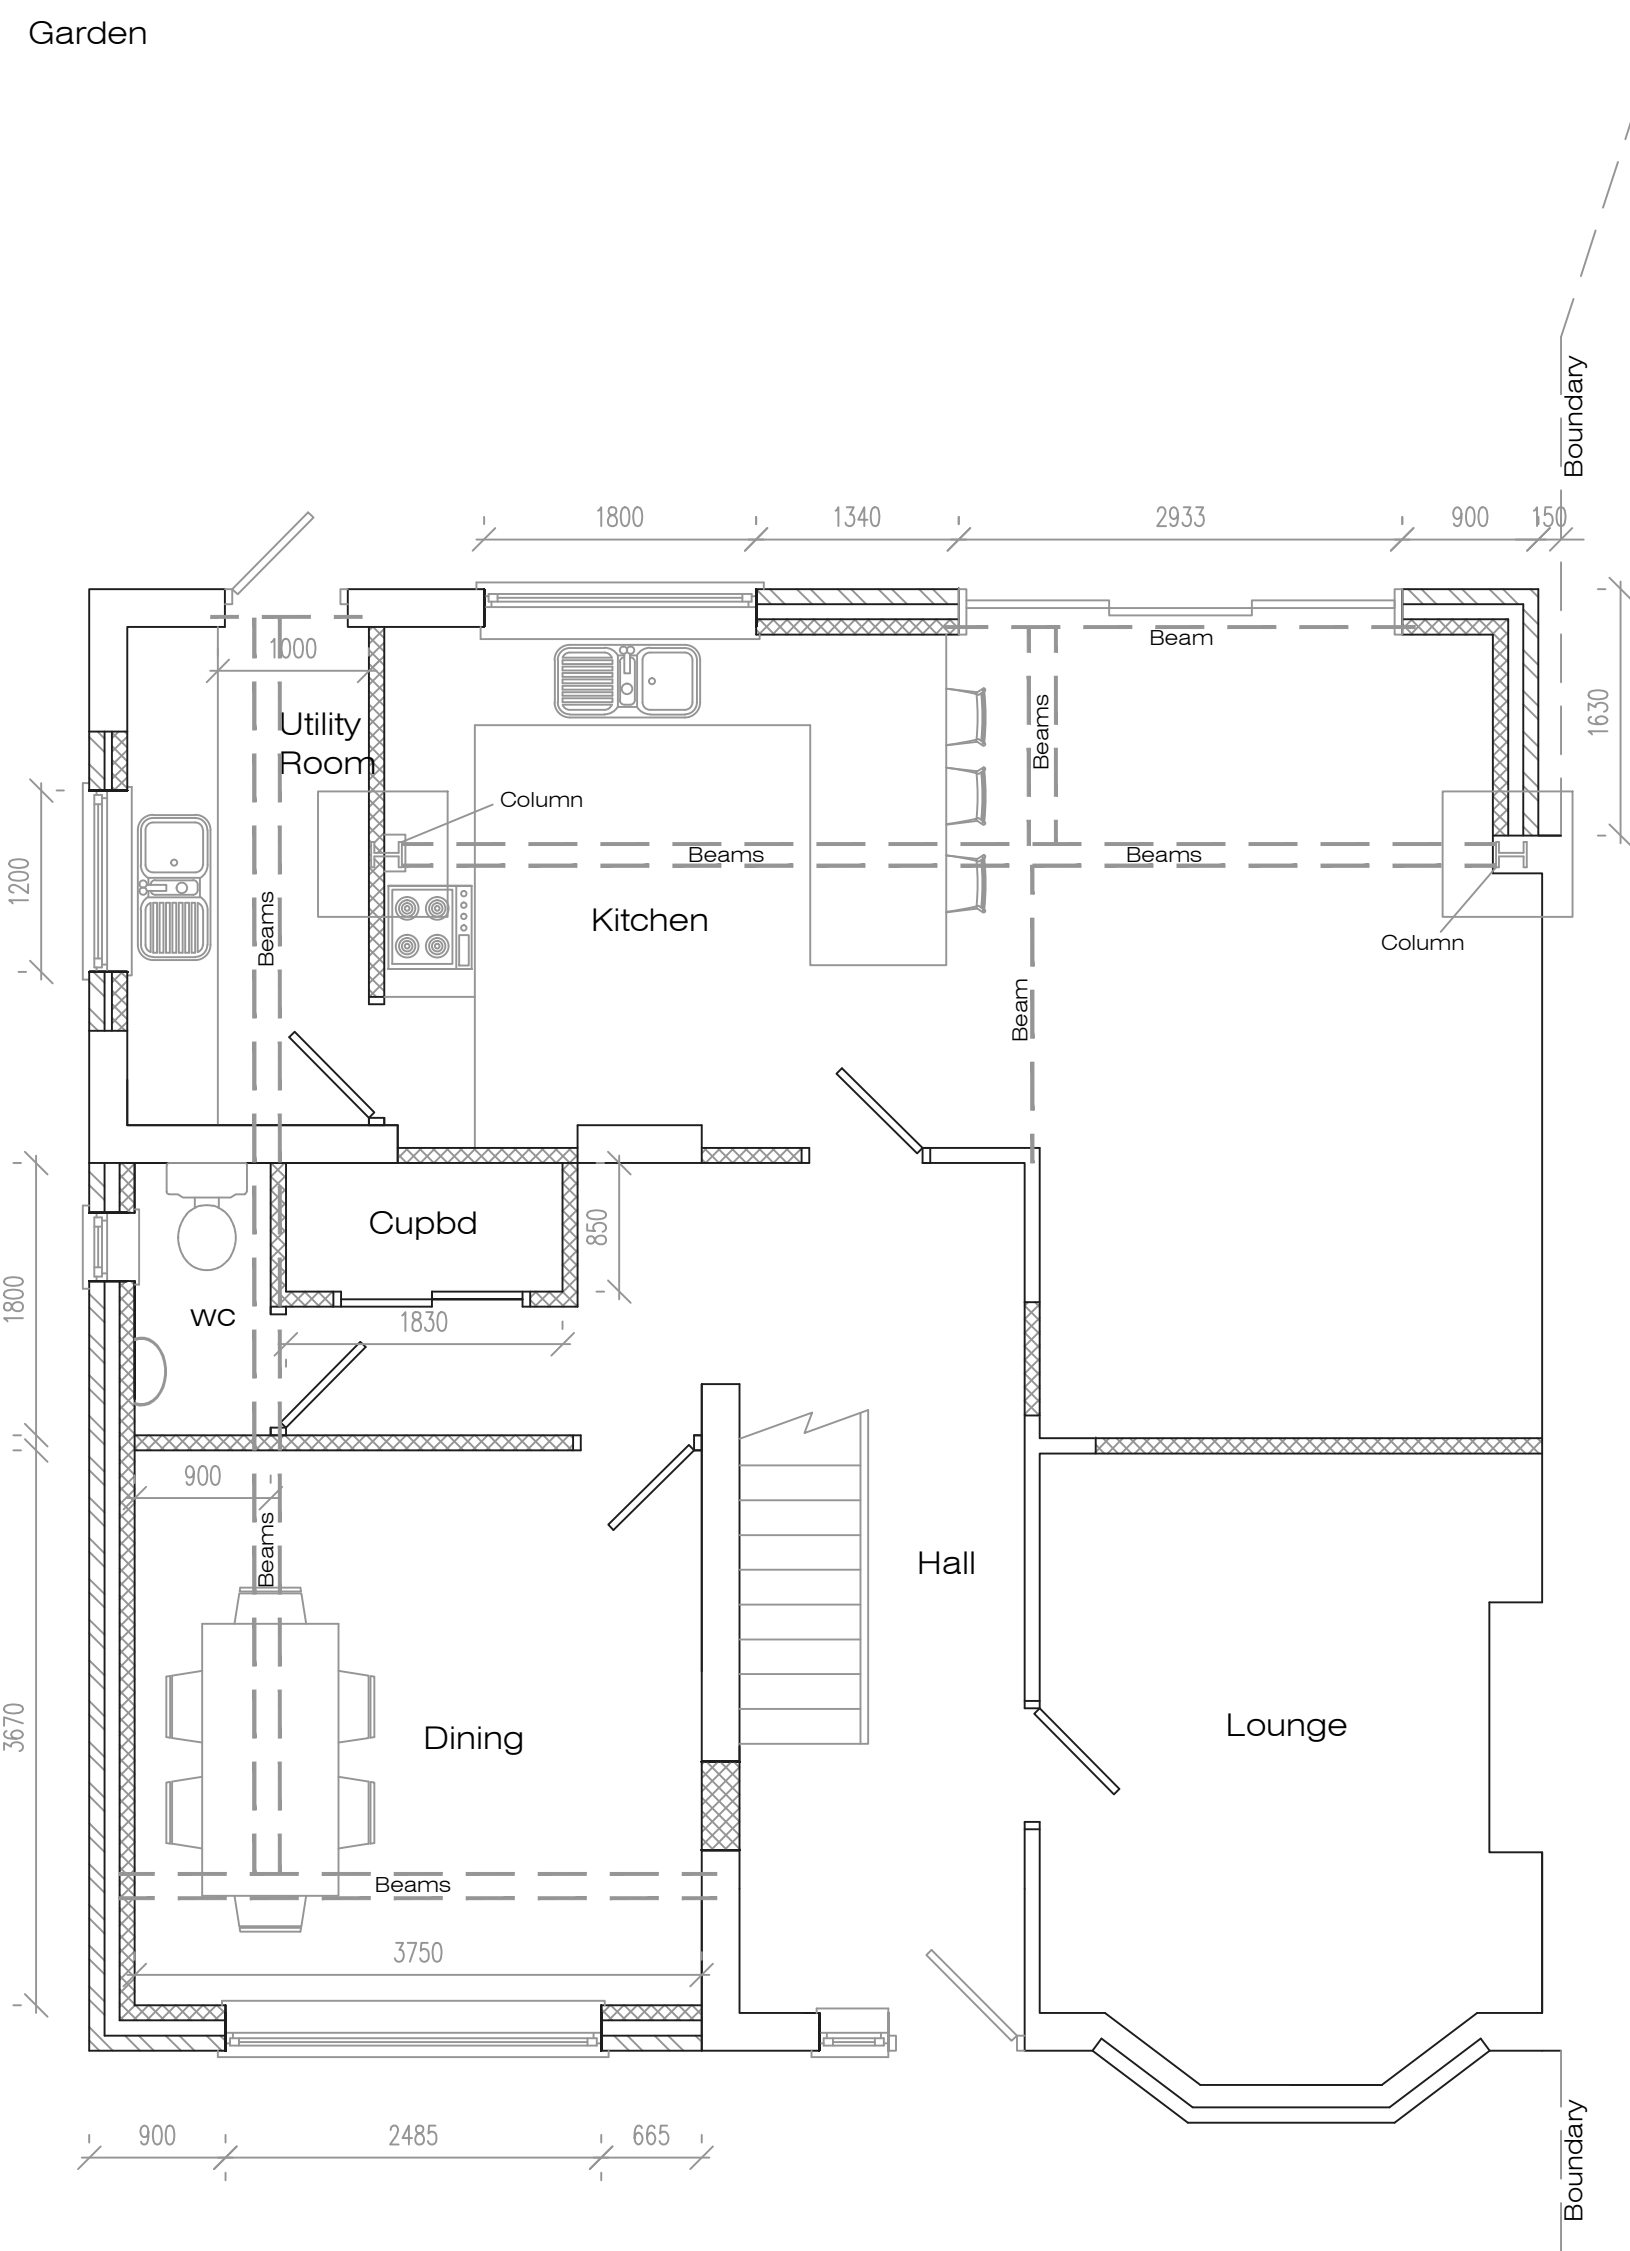


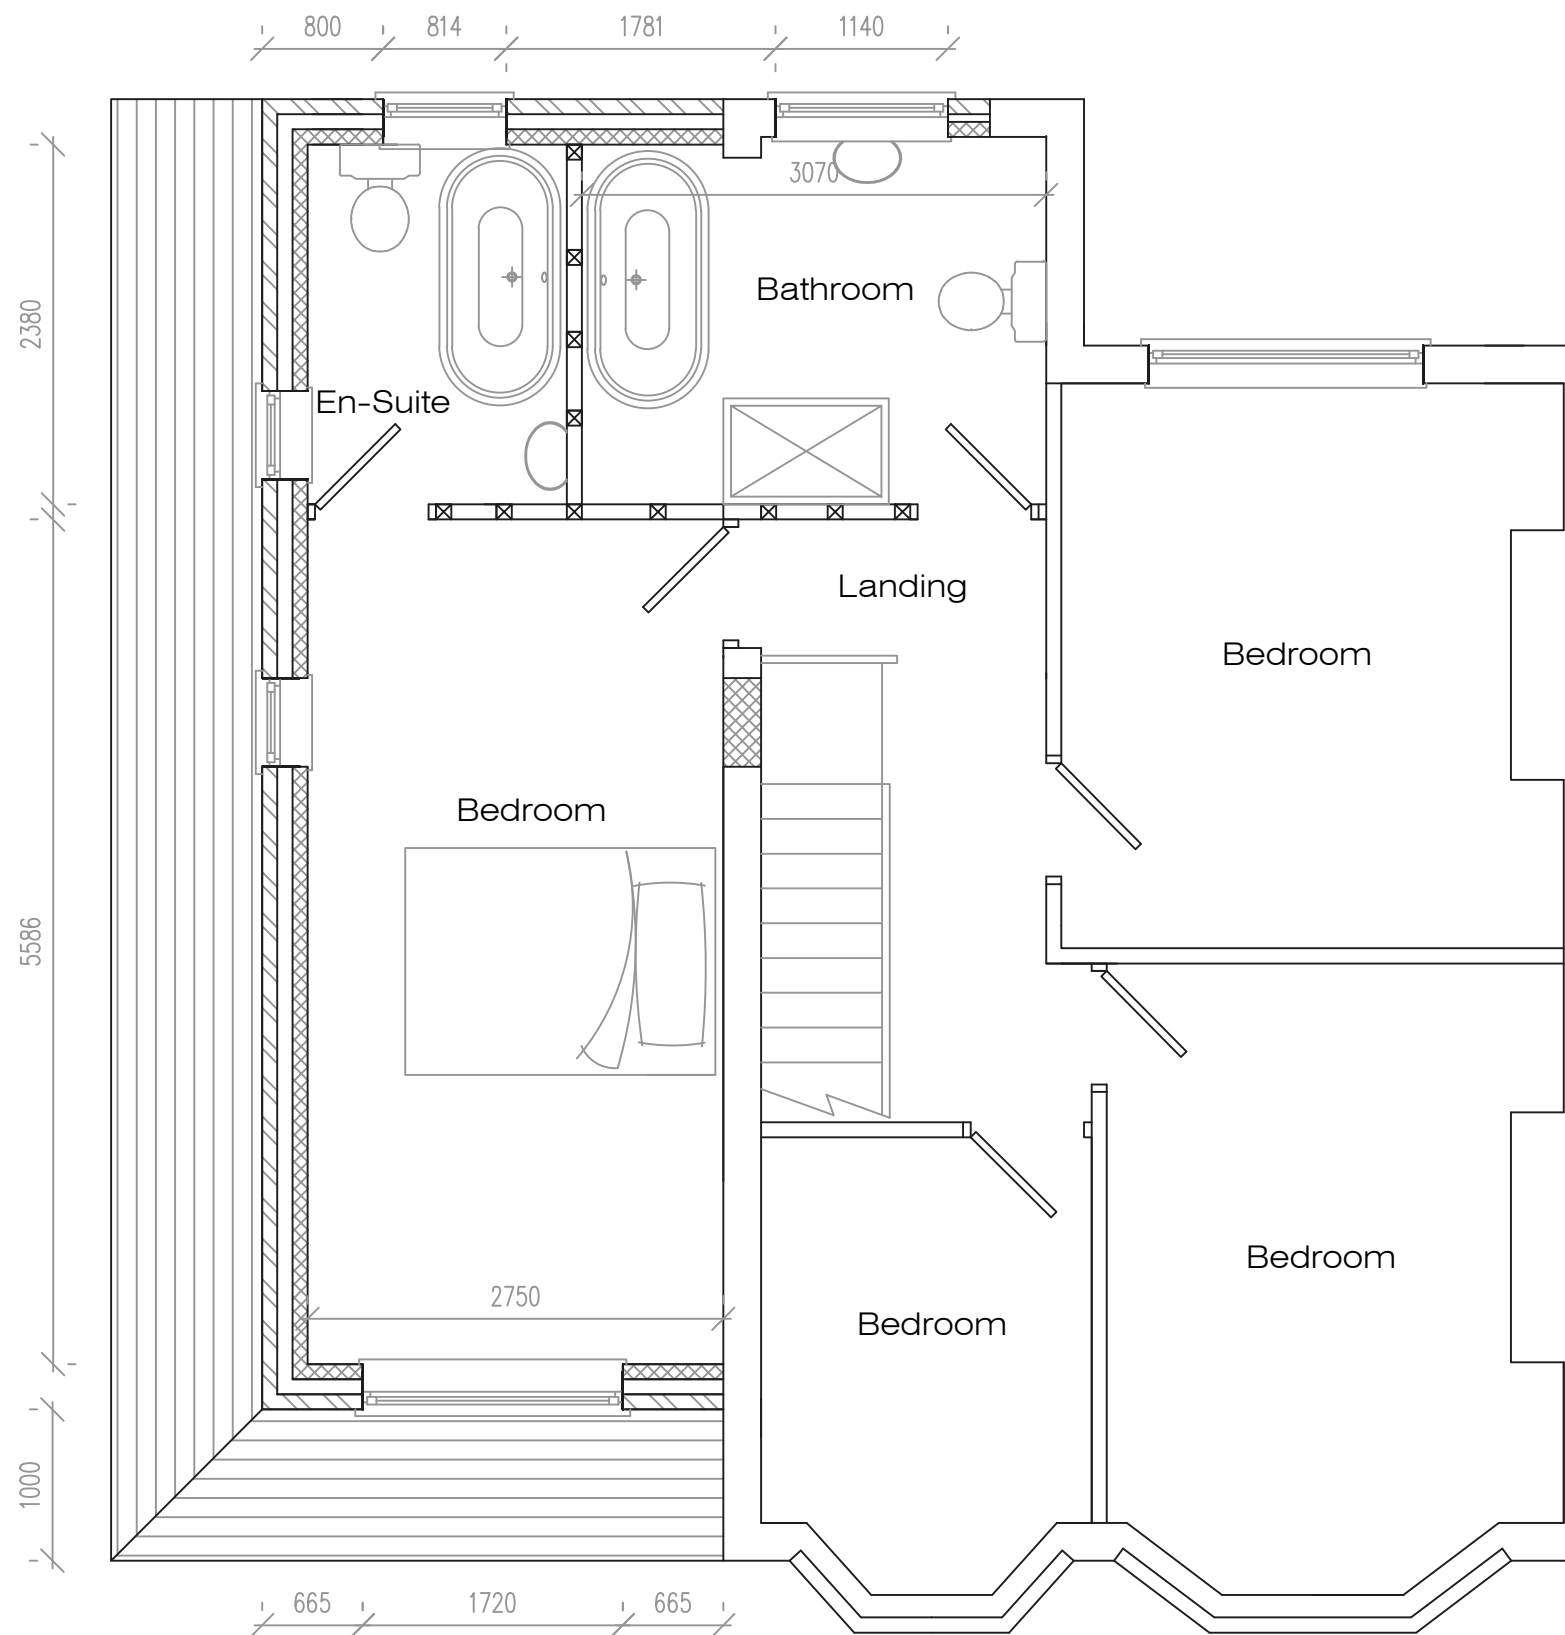


Proposed Ground Floor Plan

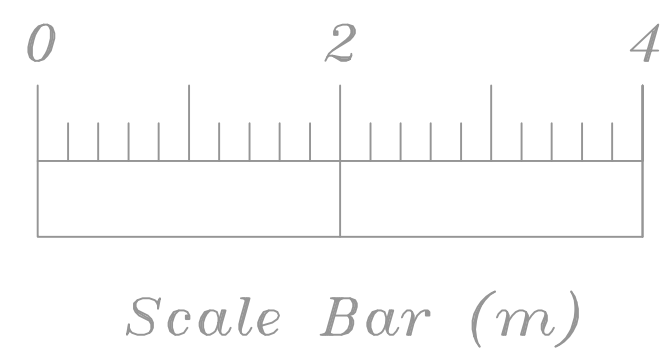


Proposed First Floor Plan


Standard Details 1:20

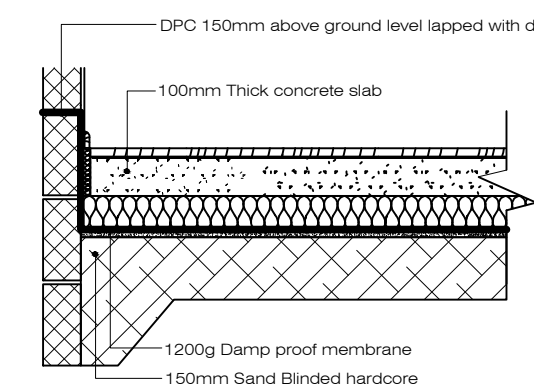

Solid Ground Floor

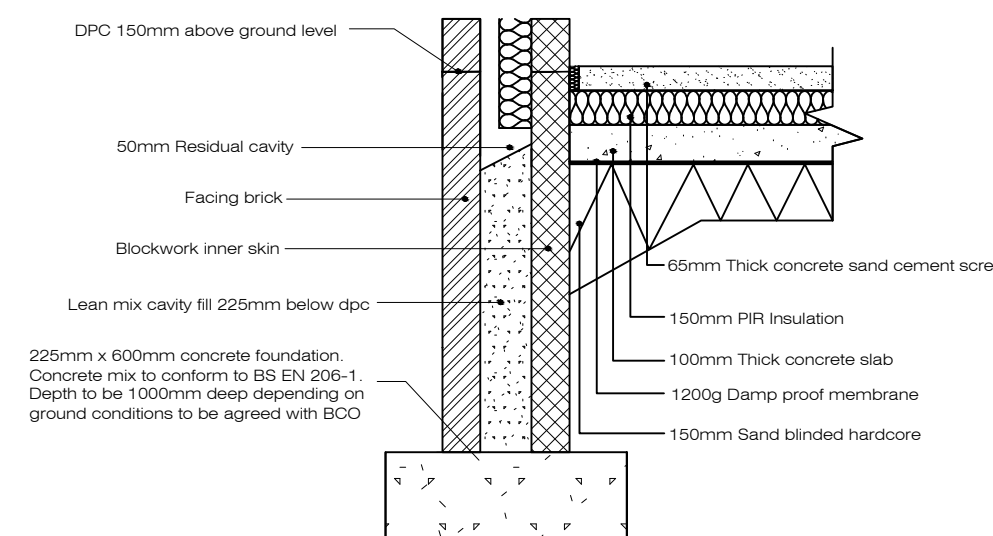

Strip Foundation

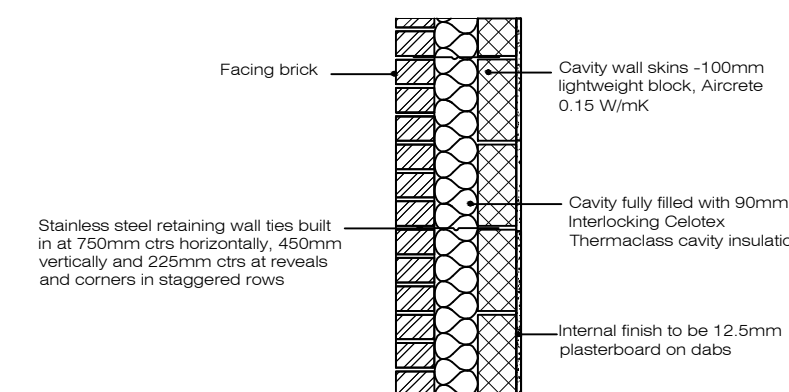

Full Fill Cavity Wall

Address 8 Blacklow Brow, L36				
Job Title Two storey side and single storey rear extensions				
Drawing title Proposed Plans				
Chkd	Appvd	date	scale	Dwg No.
		Feb '25	1:50/1:100/1:20	A1 002