





ORIGINAL FRONT ELEVATION
scale 1:100



ORIGINAL SIDE ELEVATION
scale 1:100

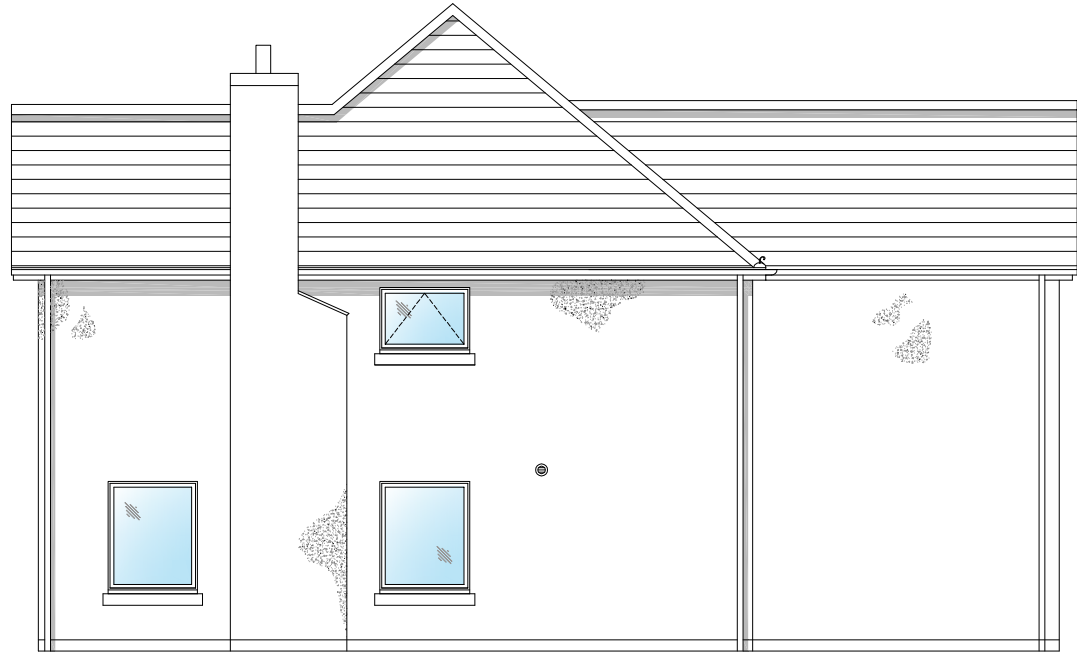


ORIGINAL REAR ELEVATION
scale 1:100

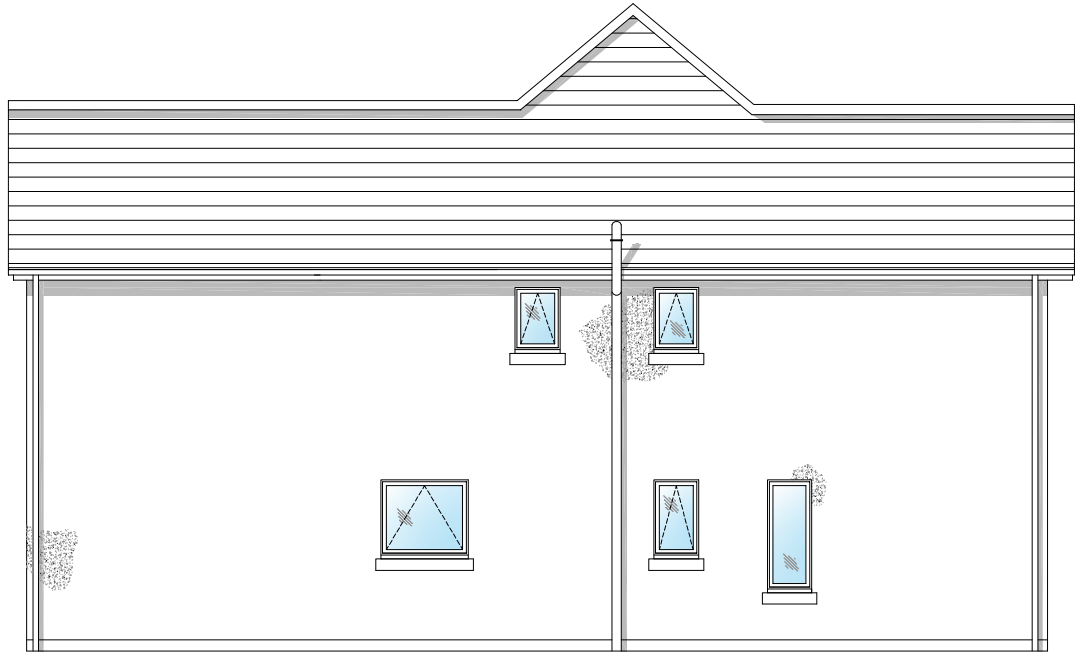


ORIGINAL OPP^I SIDE ELEVATION
scale 1:100




EXISTING FRONT ELEVATION
scale 1:100

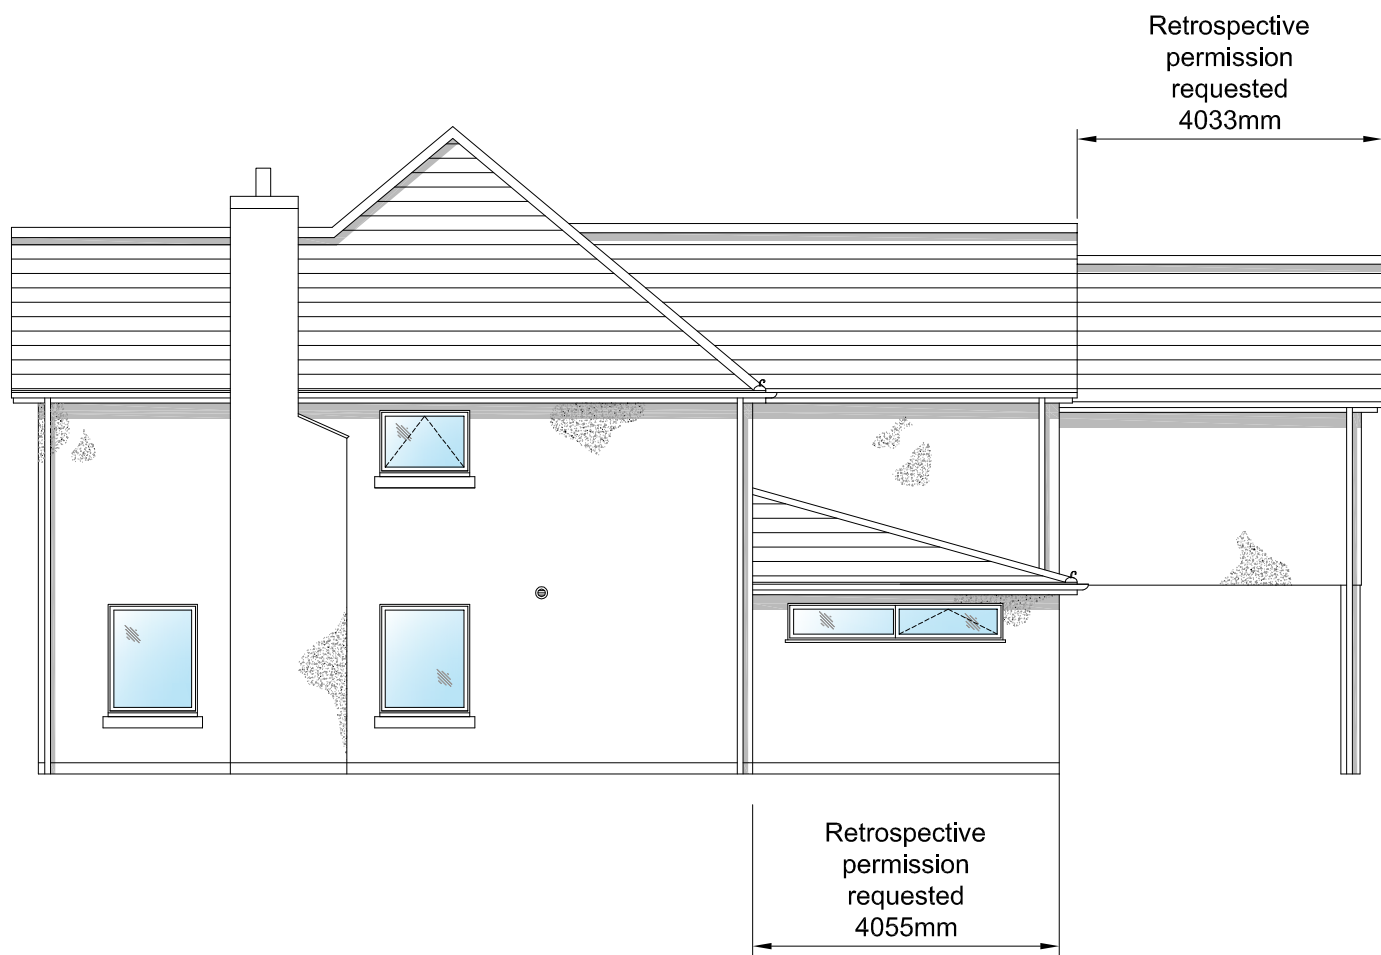


EXISTING SIDE ELEVATION
scale 1:100

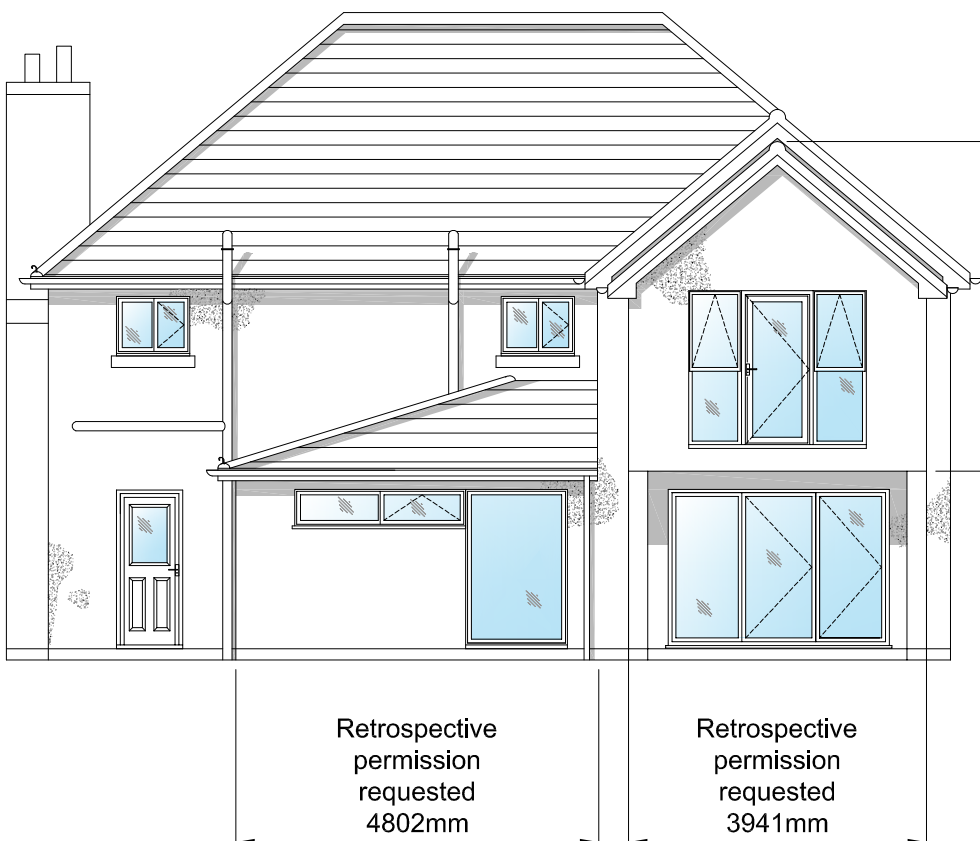

EXISTING REAR ELEVATION
scale 1:100

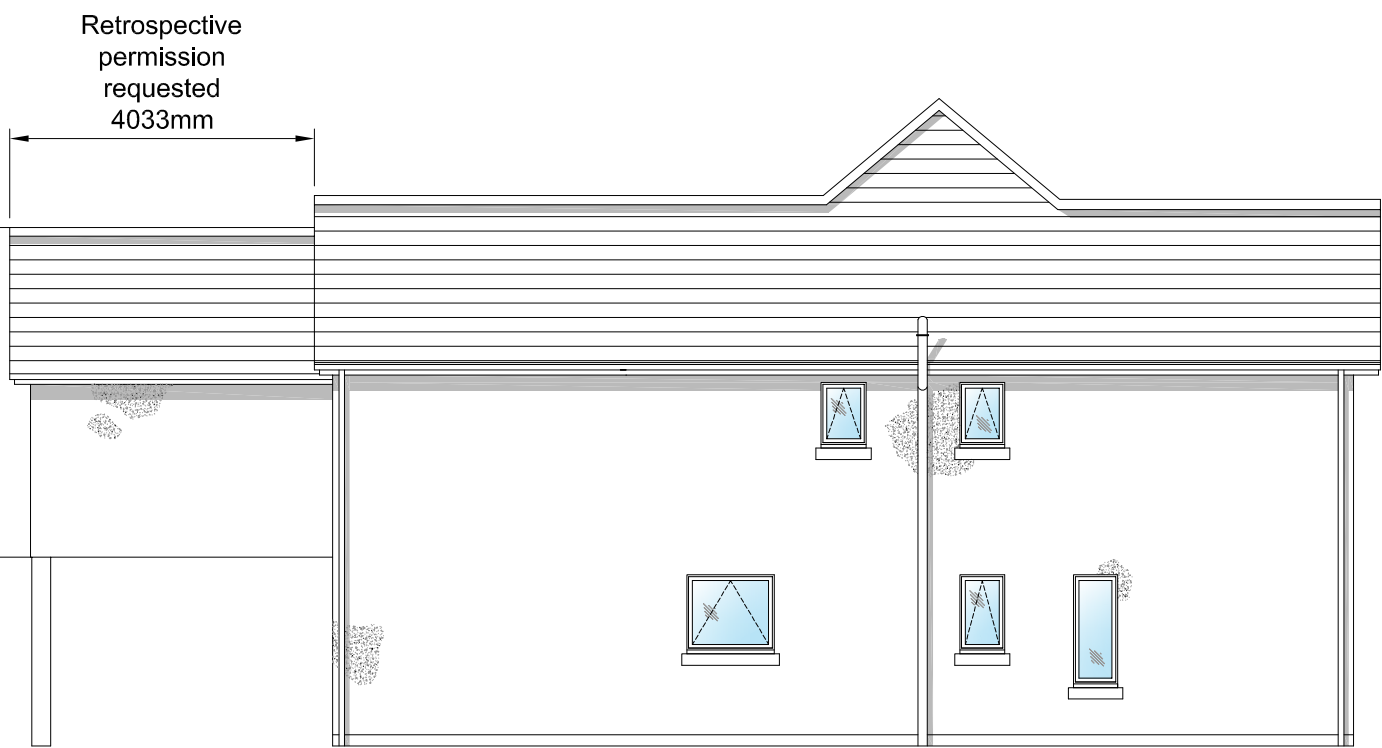

EXISTING OPP^I SIDE ELEVATION
scale 1:100

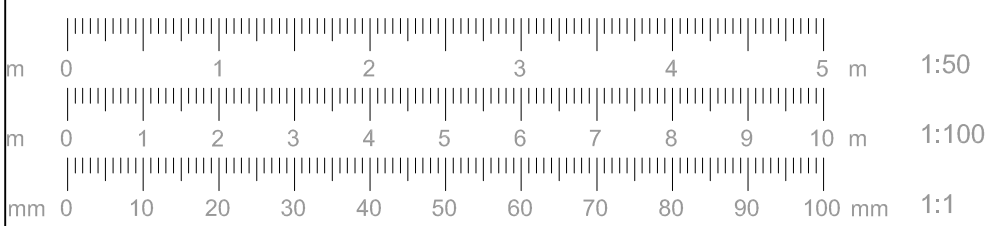

DWG No. WA8 4PH/2/05	
TITLE ELEVATIONS SHOWING UNAUTHORISED DEVELOPMENT	
PROJECT Proposed Development to 2 Stockswell Road Knowsley WA8 4PH	
CLIENT Mr. S. Liptrott	
DATE	04/02/2025
SCALE AT A1 AS SHOWN	
PRO-TECH ARCHITECTURE WWW.PRO-TECHARCHITECTURE.CO.UK CONTACT : LEE ROWLEY B.ENG.(HONS) 0151-420-7895 07967836028 20 ELSTREE COURT WIDNES, WA8 3EP INFO@PRO-TECHARCHITECTURE.CO.UK FOLLOW US ON FACEBOOK @PROTECHARCHITECTURELTD	