




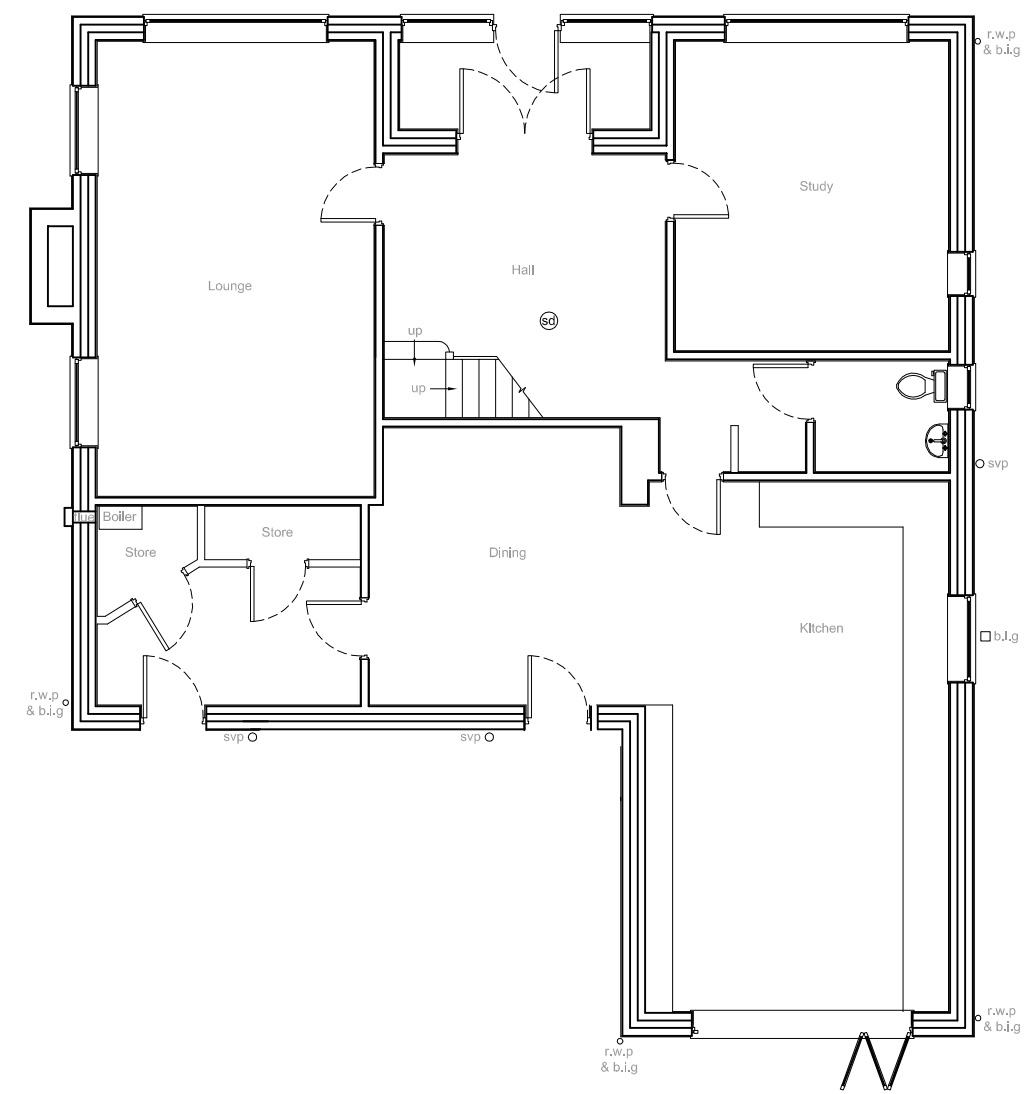


ORIGINAL GROUND FLOOR PLAN
scale 1:100

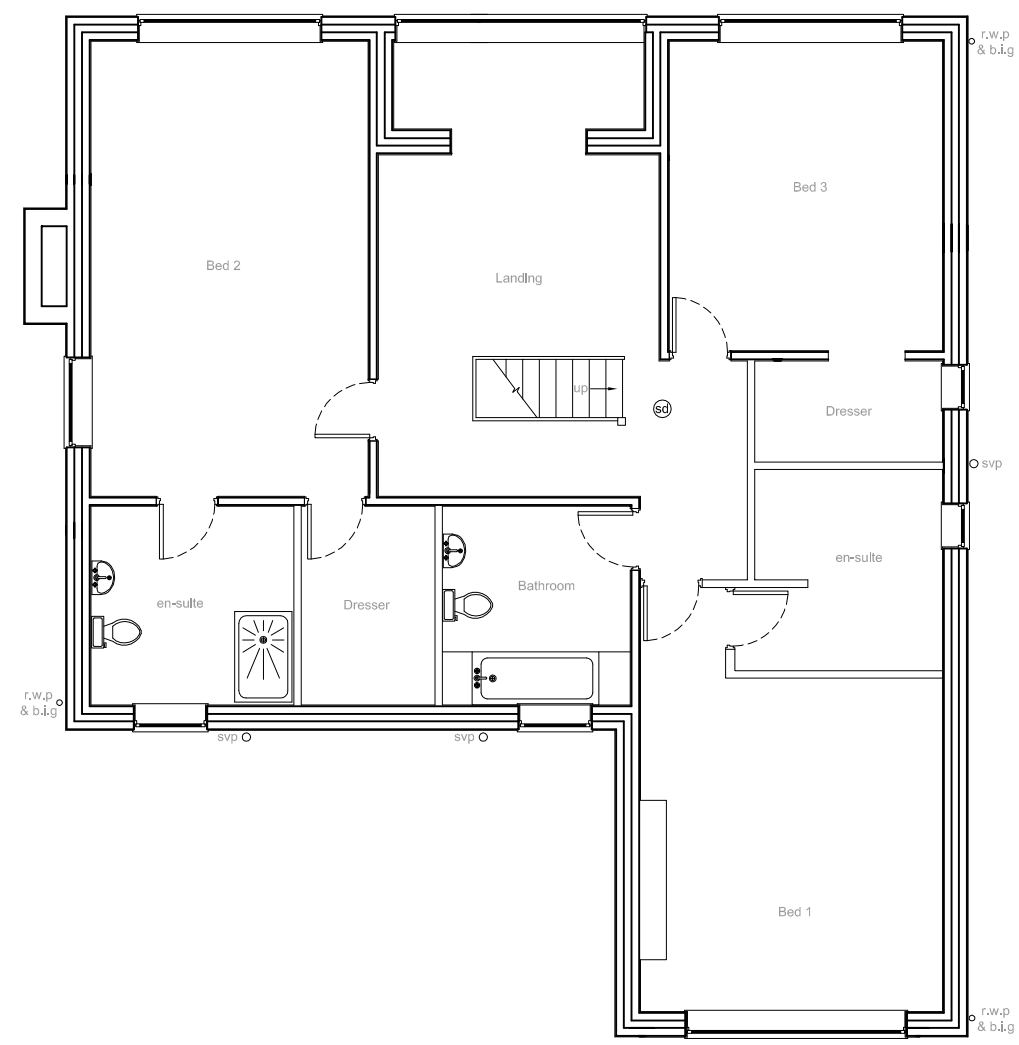


ORIGINAL FIRST FLOOR PLAN
scale 1:100

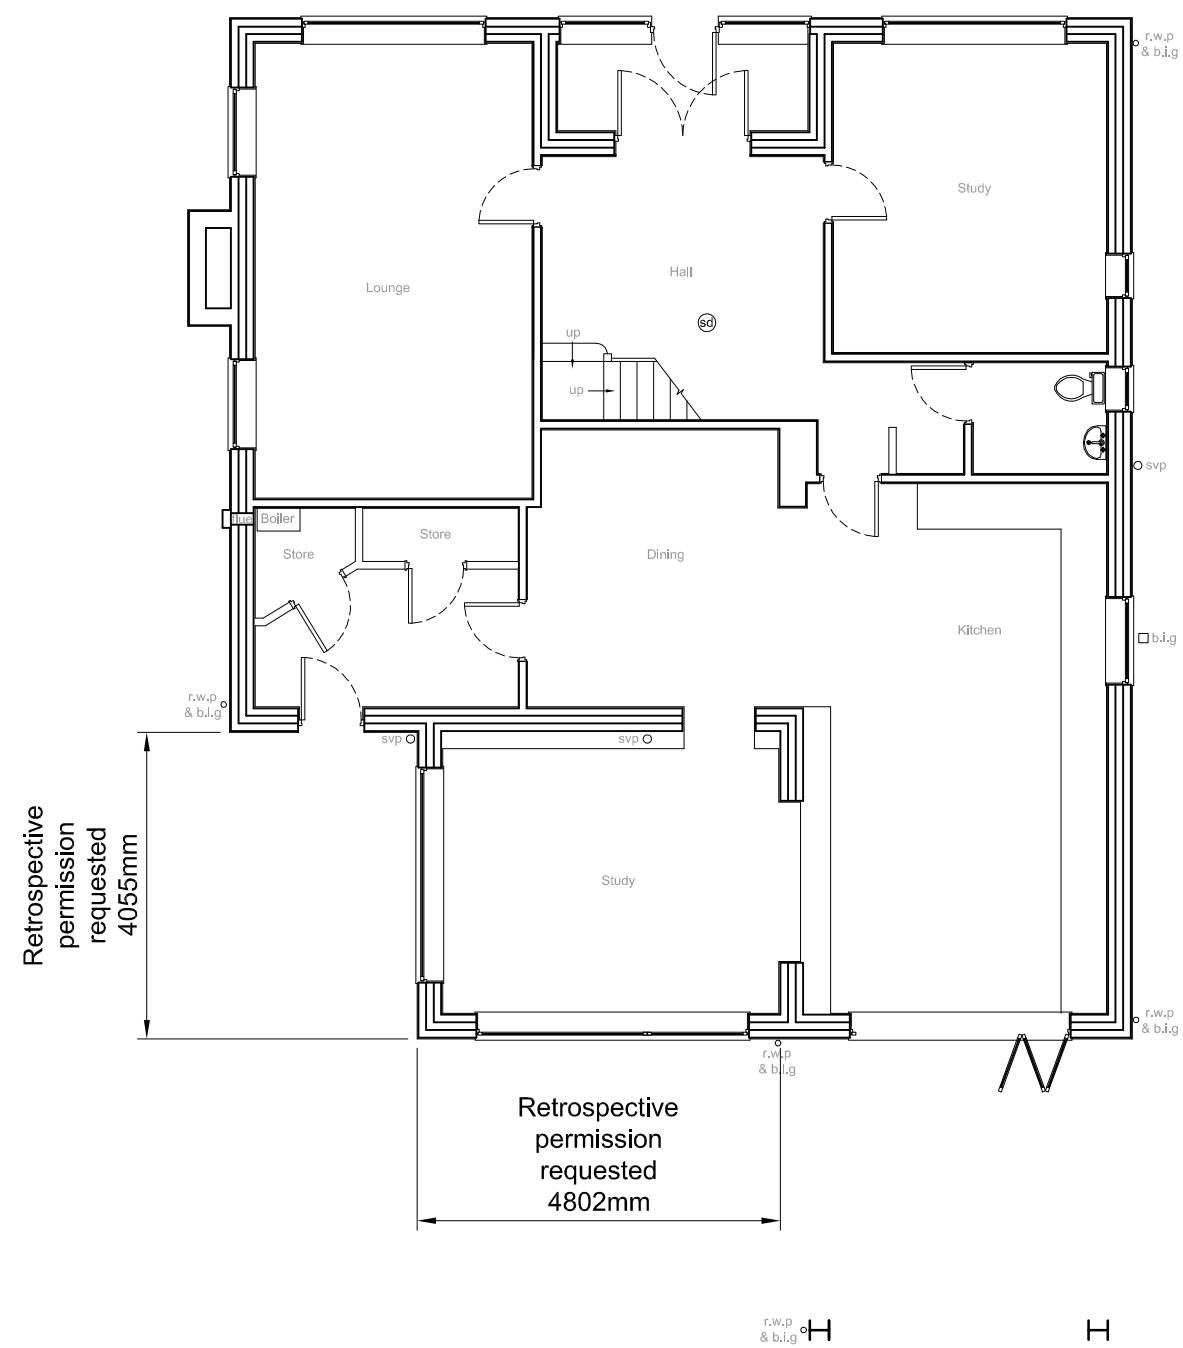

EXISTING GROUND FLOOR PLAN
scale 1:100

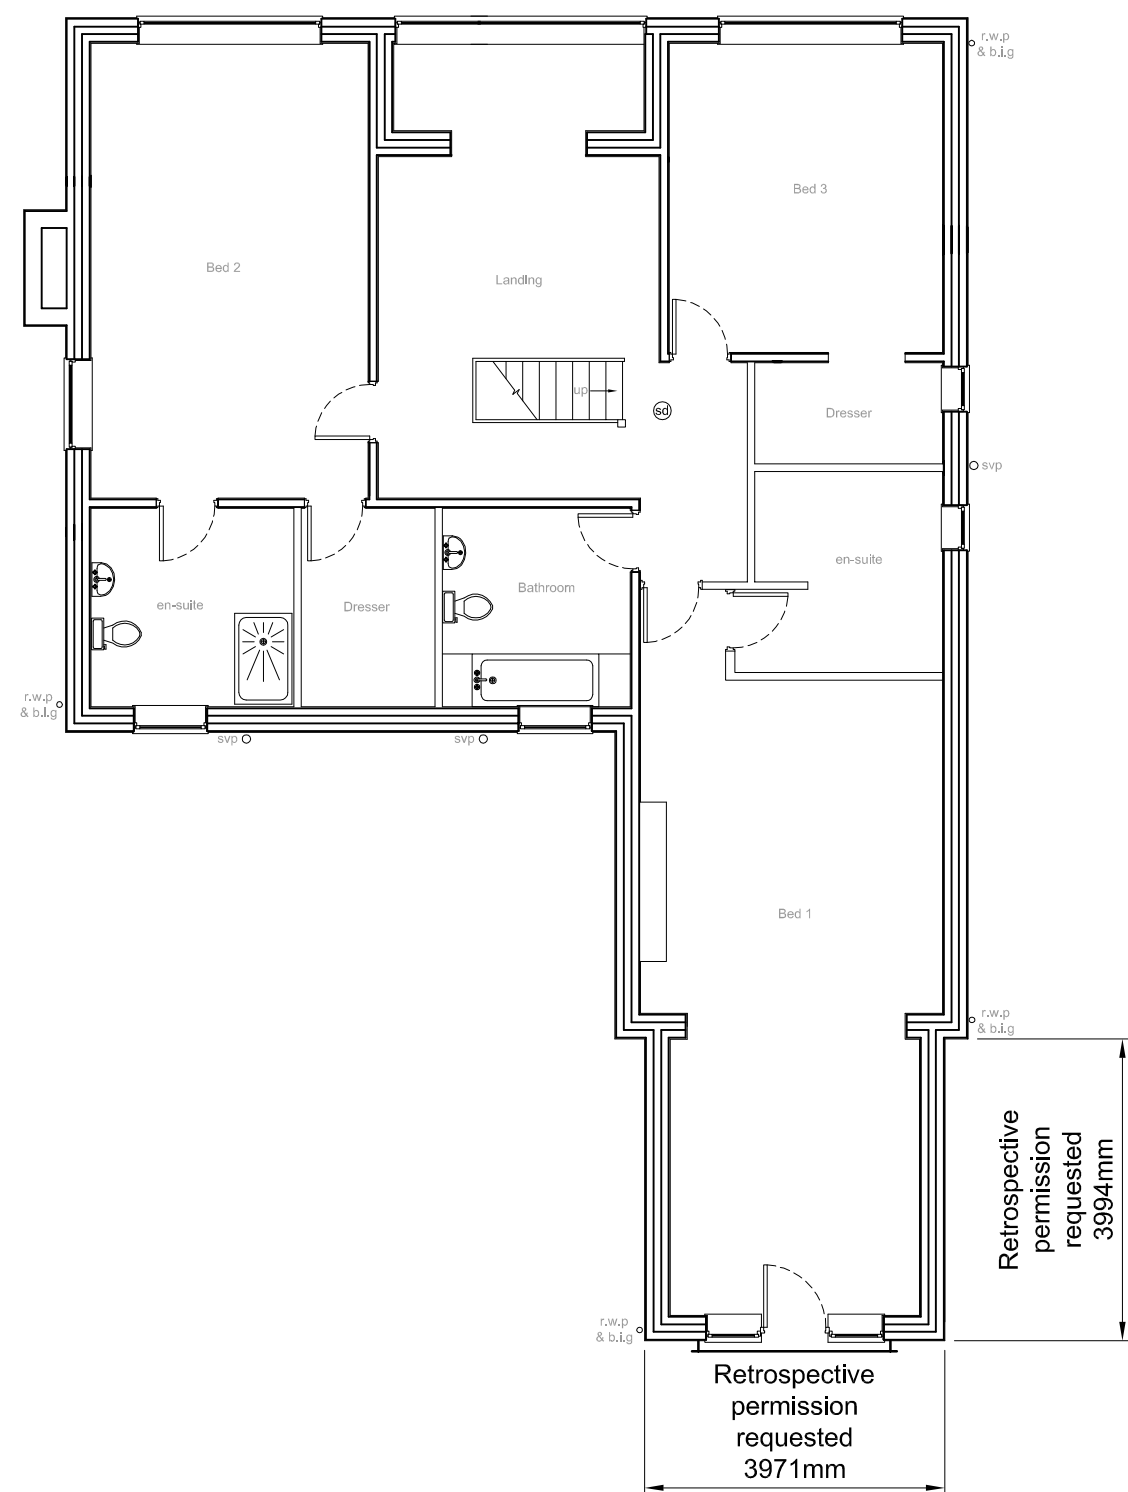

EXISTING FIRST FLOOR PLAN
scale 1:100

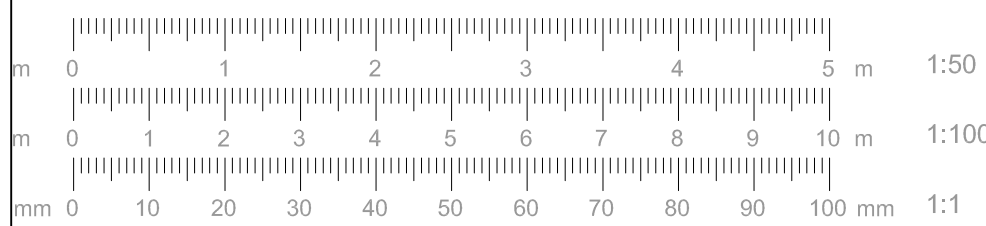

DWG No. WA8 4PH/2/06	
TITLE FLOOR PLANS SHOWING UNAUTHORISED DEVELOPMENT	
PROJECT Proposed Development to 2 Stockswell Road Knowsley WA8 4PH	
CLIENT Mr. S. Liptrott	
DATE	04/02/2025
SCALE AT A1 AS SHOWN	
PRO-TECH ARCHITECTURE WWW.PRO-TECHARCHITECTURE.CO.UK CONTACT : LEE ROWLEY B.Eng.(Hons) 0151-420-7895 07967836028 20 ELSTREE COURT WIDNES, WAB 3EP INFO@PRO-TECHARCHITECTURE.CO.UK FOLLOW US ON FACEBOOK @PROTECHARCHITECTURELTD	