


Drawings subject to relevant statutory approvals.
ALL DIMENSIONS TO BE CHECKED ON SITE BEFORE ANY WORK
IS COMMENCED. Work to figured dimensions only. © This drawing is
copyright of ABF STUDIO_{LTD} and may not be reproduced in any way
without their specific permission.

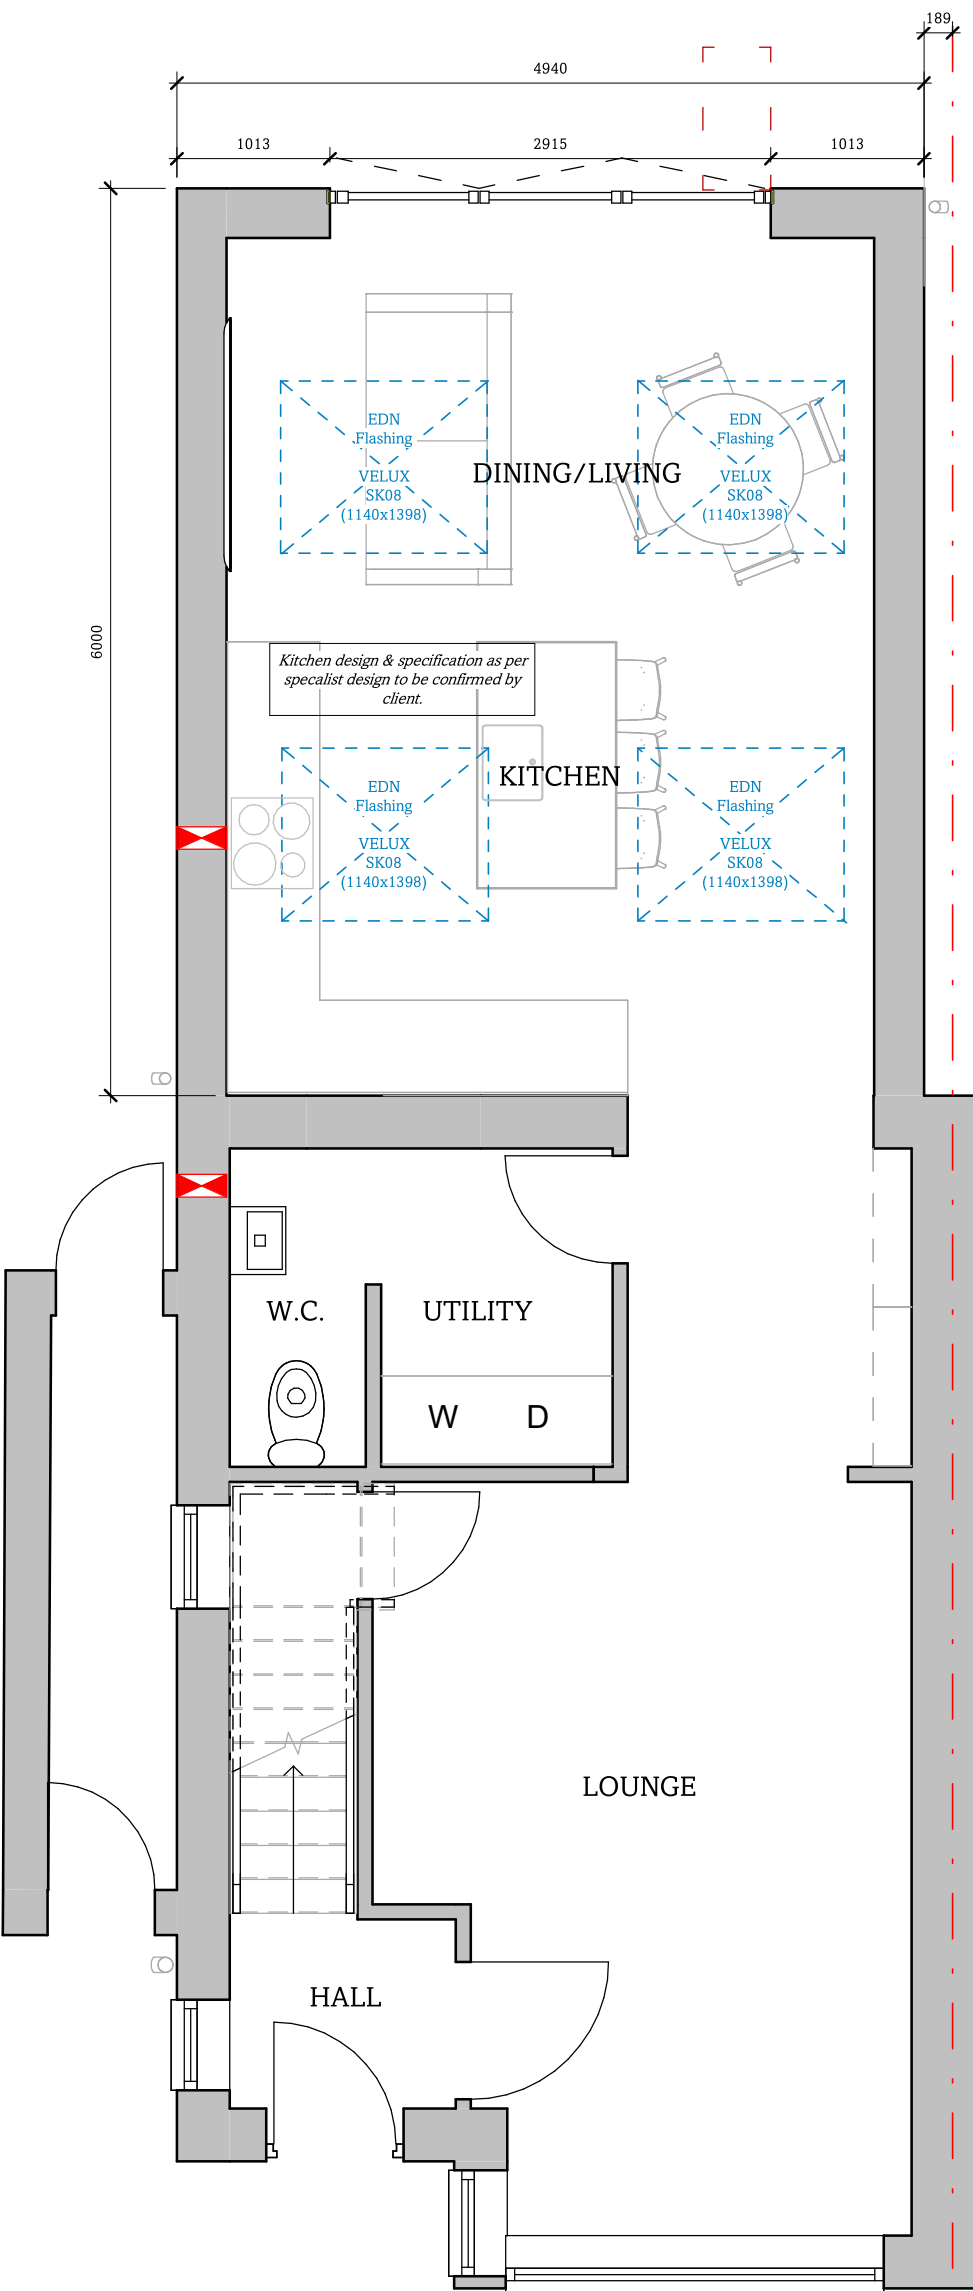

New roof tiles to primary dwelling.

FFL

Facing brickwork extension to best match primary dwelling.

White uPVC bifid doors

Glazed apex above bifid foods

New roof tiles, gutters, fascias and rainwater goods to extension to best match primary dwelling.

U/S Eaves 5250mm

FFL 3250mm

U/S Eaves 2220mm

FFL +/- 150mm

2168

0.00

1:100

U/S Eaves
5250mm

FFL
3250mm

U/S Eaves
2220mm

FFL
+/- 150mm

New Velux roof lights

New roof tiles, gutters, fascias and rainwater goods to extension. To best match exist primary dwelling.

Facing brickwork extension to best match primary dwelling.

6000

☒ Preliminary	☐ Tender	Client >	Project >	Drawing Title >	Scale >	Date >	Drawing No. >	Rev >
☐ For Approval	☐ Construction	Mark Farrell	17 Greystone Crescent L14 6UJ	Proposed Ground Floor Plan and Elevations	As indicated @ A3	Aug 24'	ABF-1158-03	D