





Existing Front Elevation
1:50 @ A1

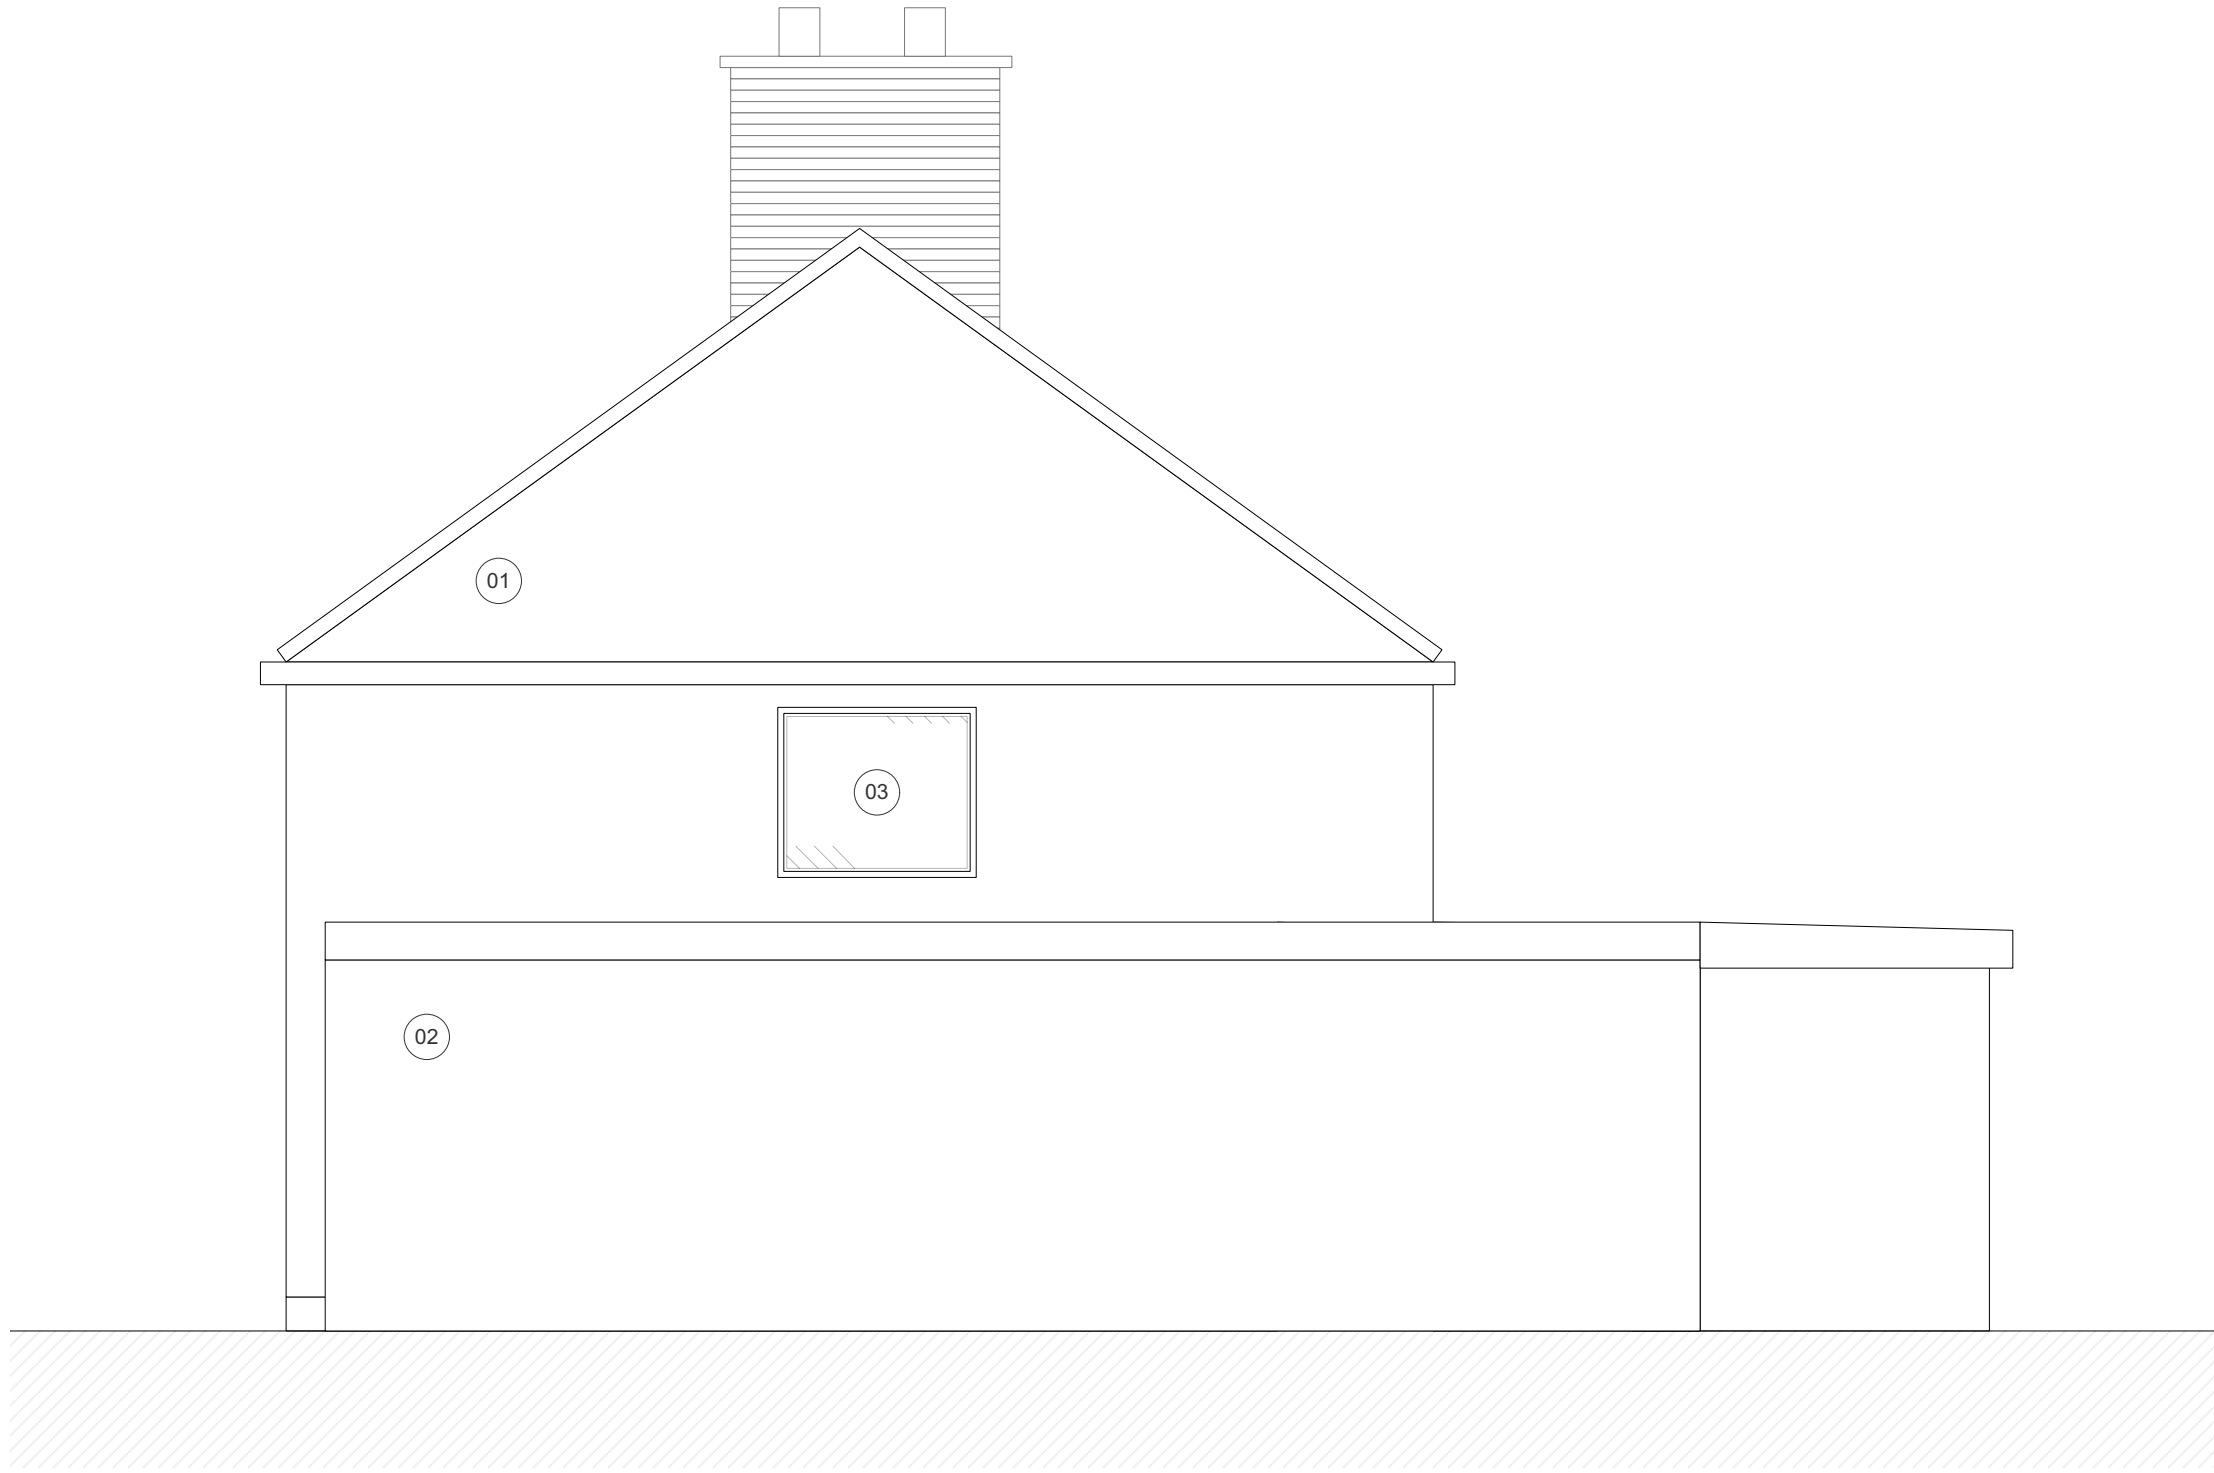


Existing Side Elevation
1:50 @ A1




Existing Rear Elevation
1:50 @ A1

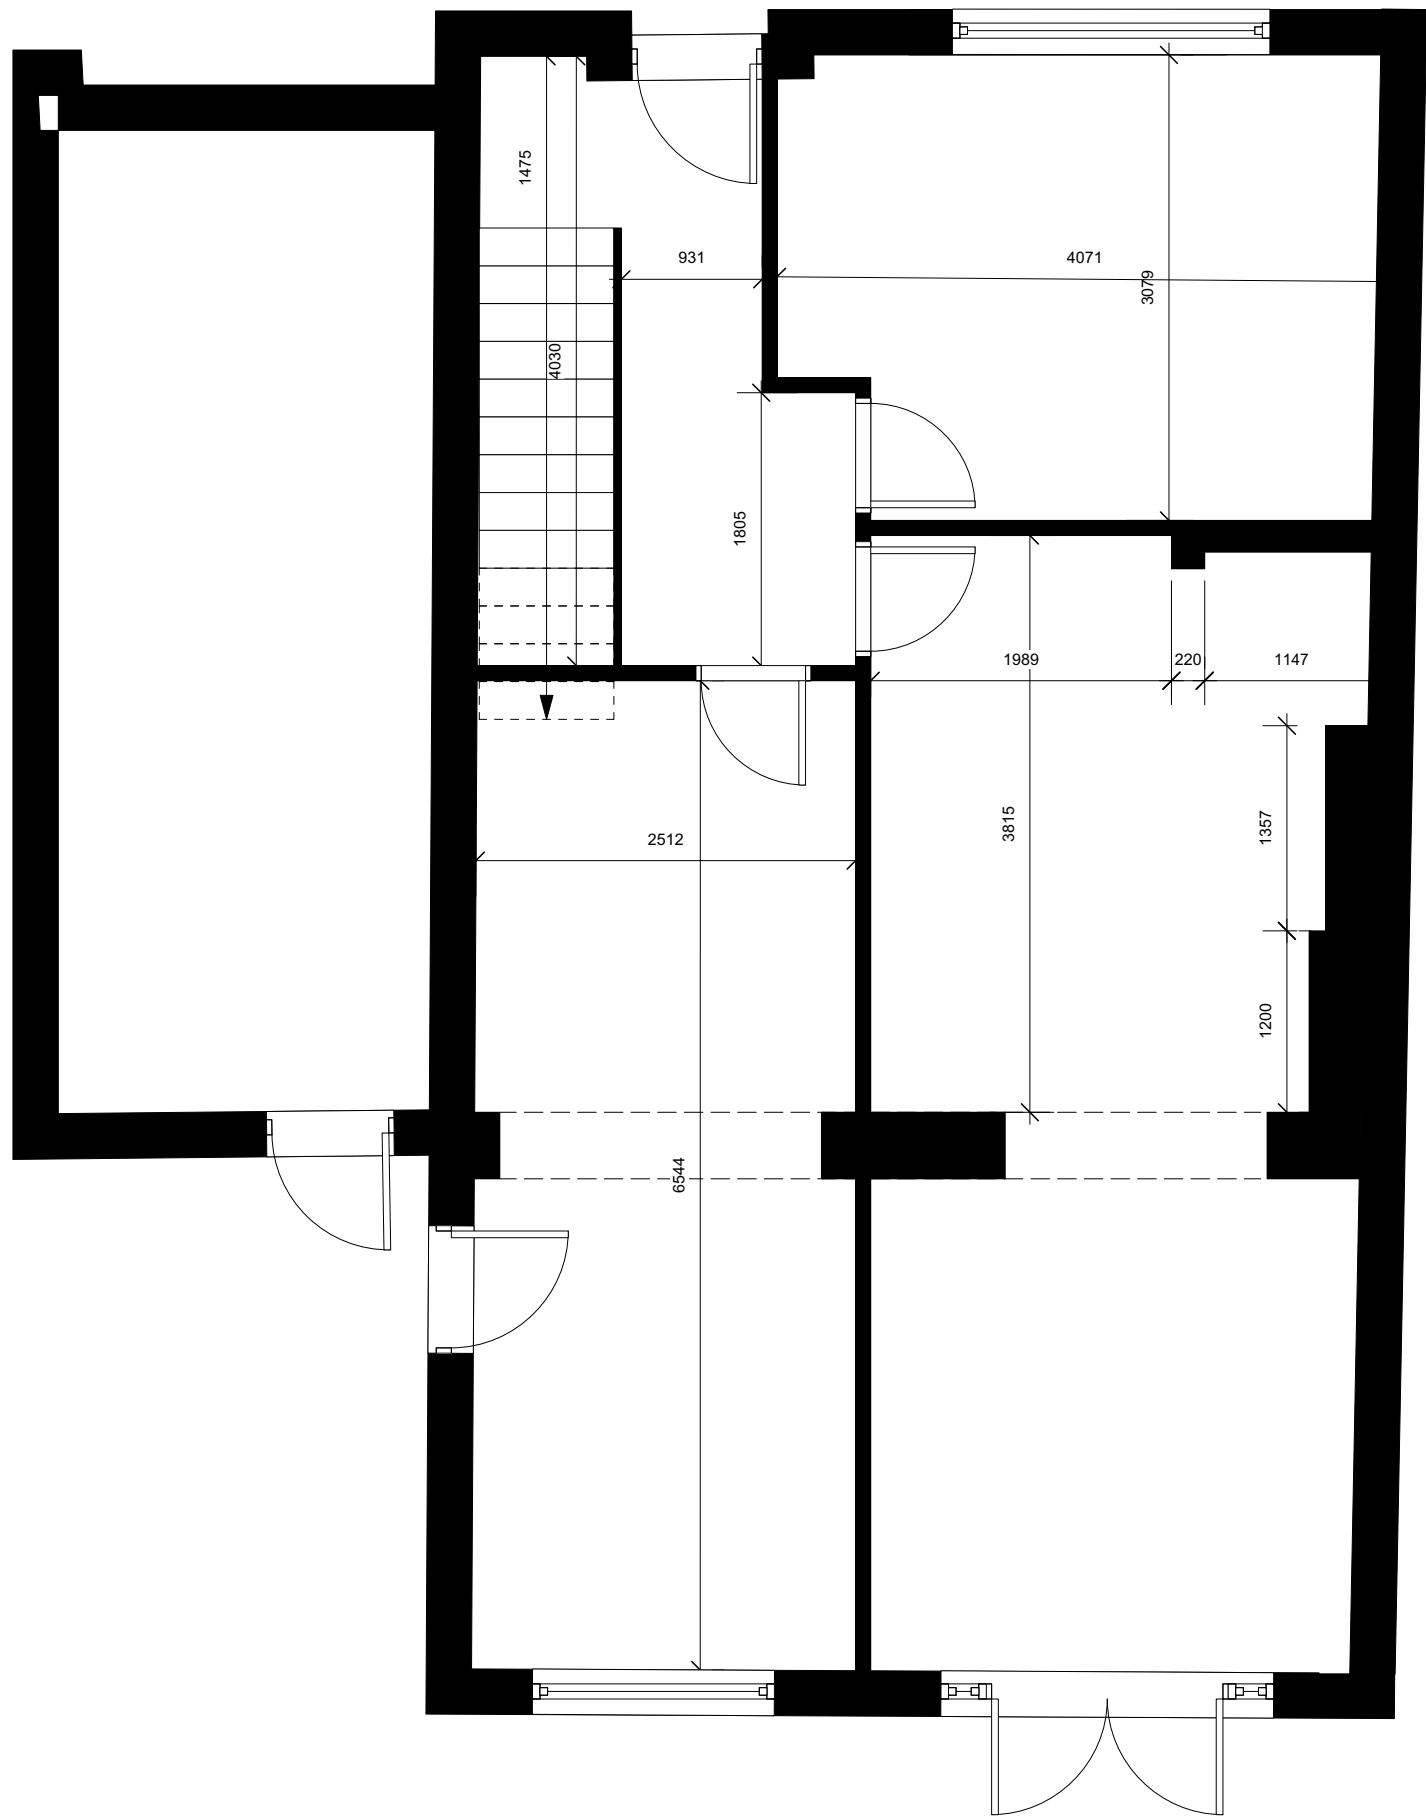

Existing Ground Floor Plan
1:50 @ A1

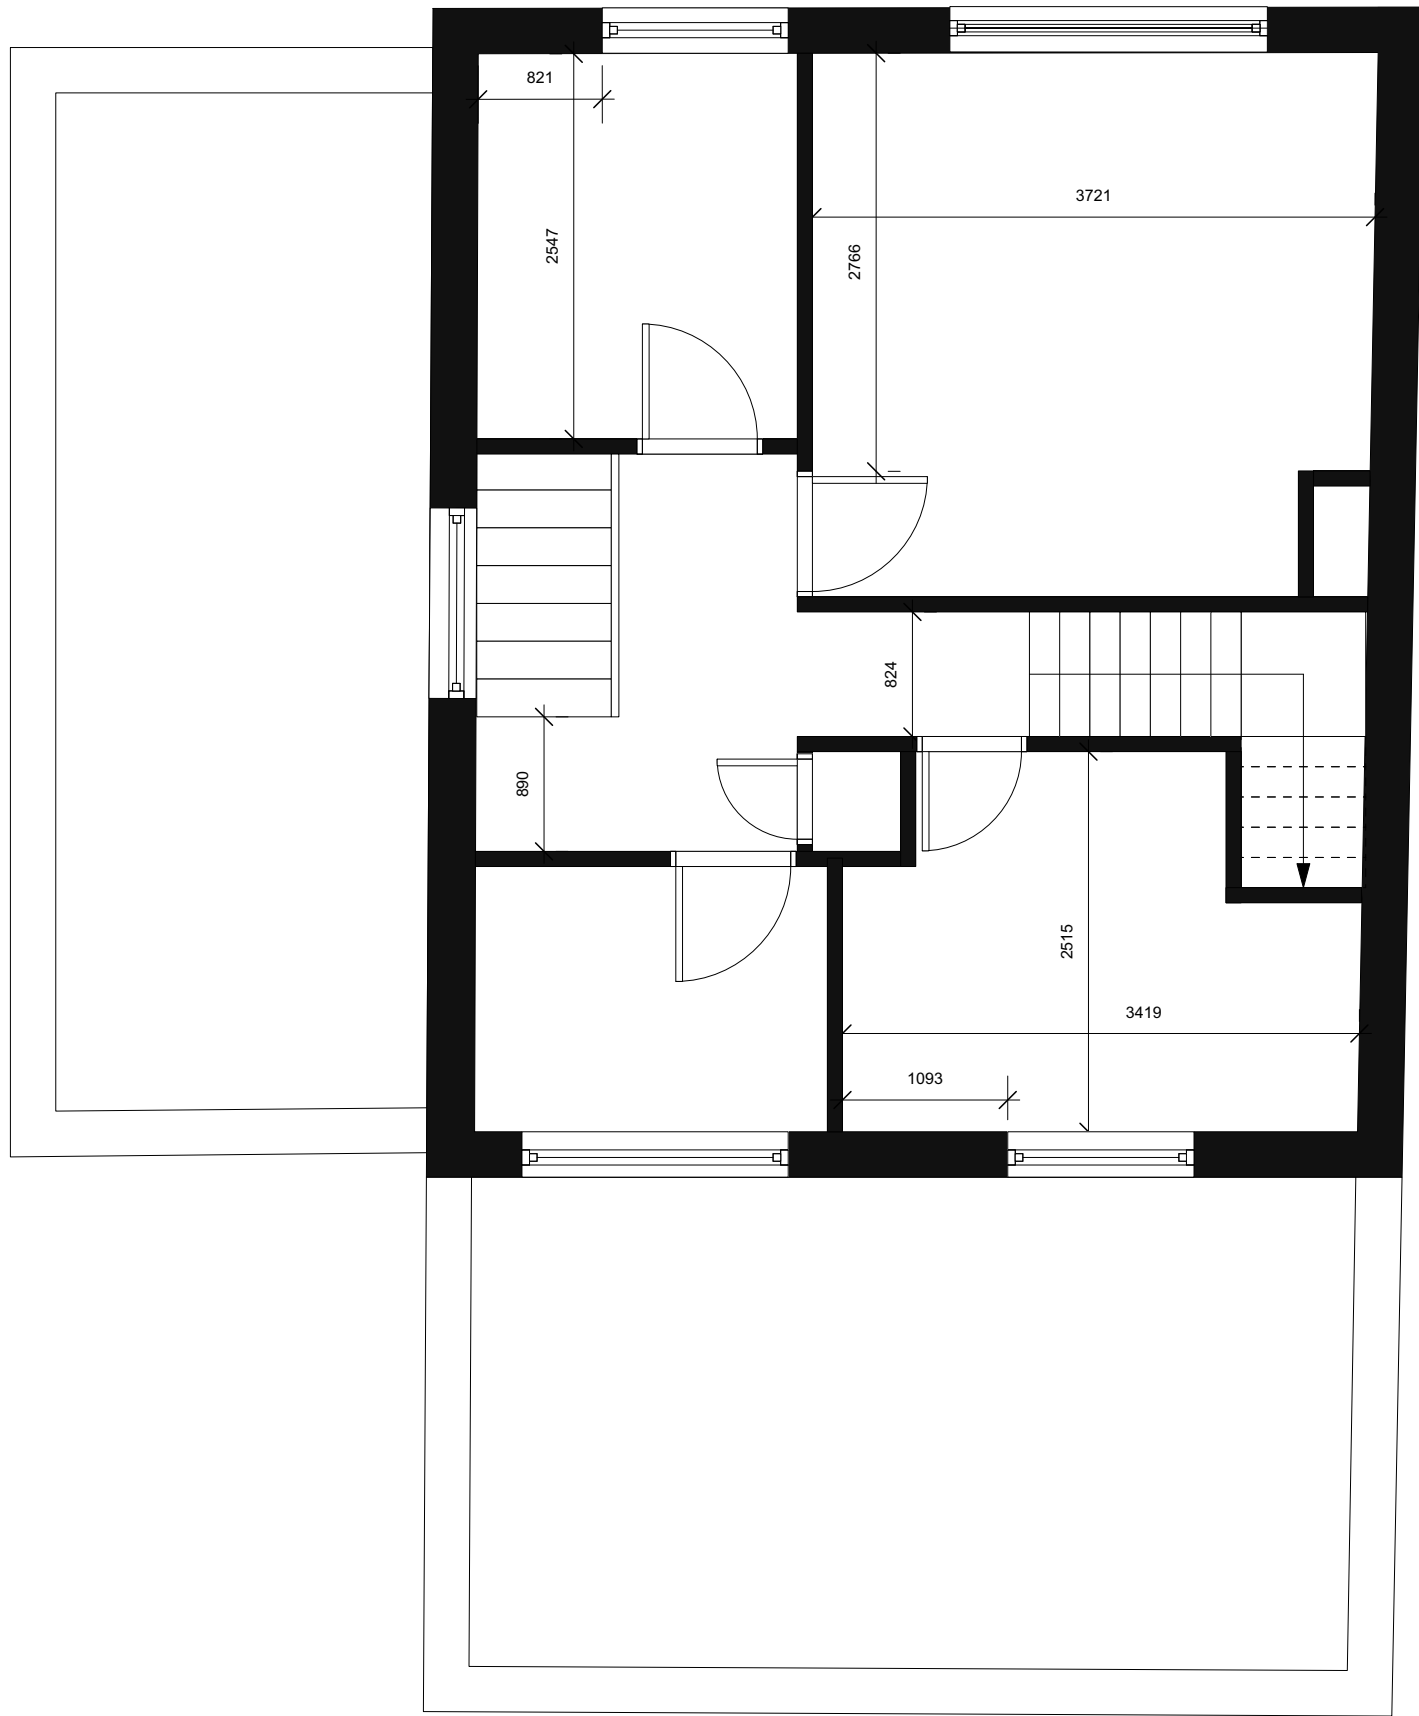


Existing First Floor Plan
1:50 @ A1

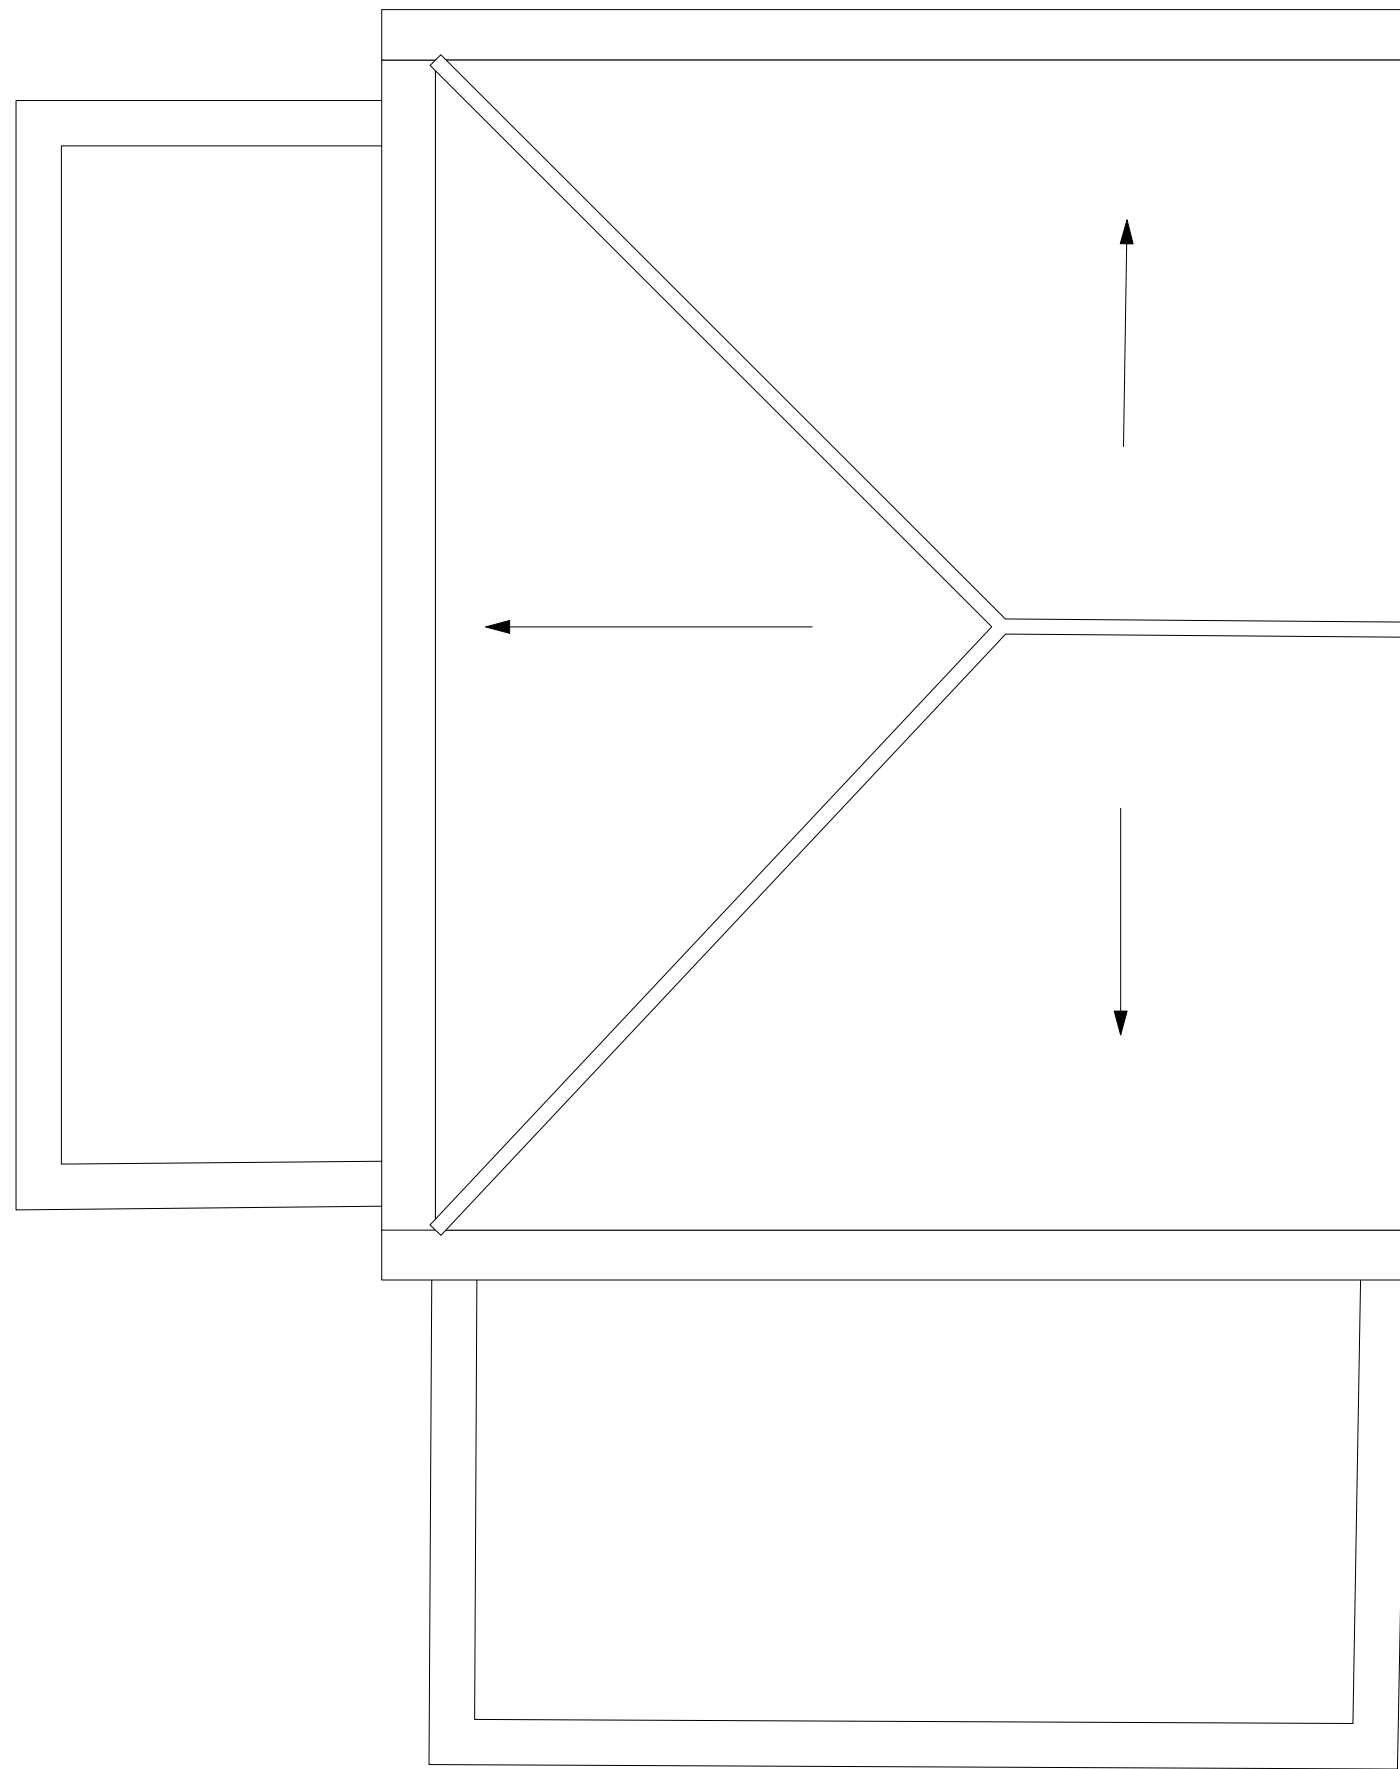

Existing Roof Plan
1:50 @ A1

- Materials Key**
- 01. Roof Tile
 - 02. Render
 - 03. UPVC Window
 - 04. Garage Door
 - 05. UPVC Patio Door

Elevation Key

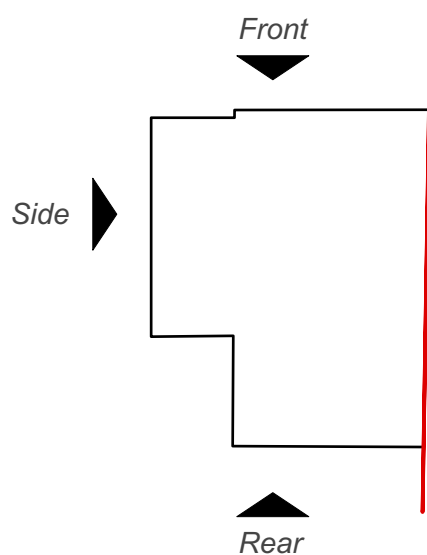

0m 0.5m 1m 2.5m 5m

Revision	Date	Description
----------	------	-------------

REVISION NOTES

Additional Notes
Do not scale from this drawing.
Copyright of this drawing belongs solely to LJ-Architects
All dimensions on this drawing are shown in millimeters unless stated otherwise.
All dimensions and levels on this drawing are to be checked by the contractor and any discrepancies must be reported back to the architect prior to the commencement of works.
Drawings to be read in conjunction with all Architects Specifications.
Please refer to M&E drawings for all Mechanical and Electrical information.
Please refer to SE Drawings for all Structural, Connection and Underground Details.

ISSUED FOR:

PLANNING

Client: Nishanthi Nadarajah
Drawing Number: P326_102
Drawing Title: Existing Drawings
Date: 10.02.2021
Scale: 1:50 @ A1

P326_10 Nyland Road