


Key:

Existing Wall: 


New Wall: 

Demolitions: 

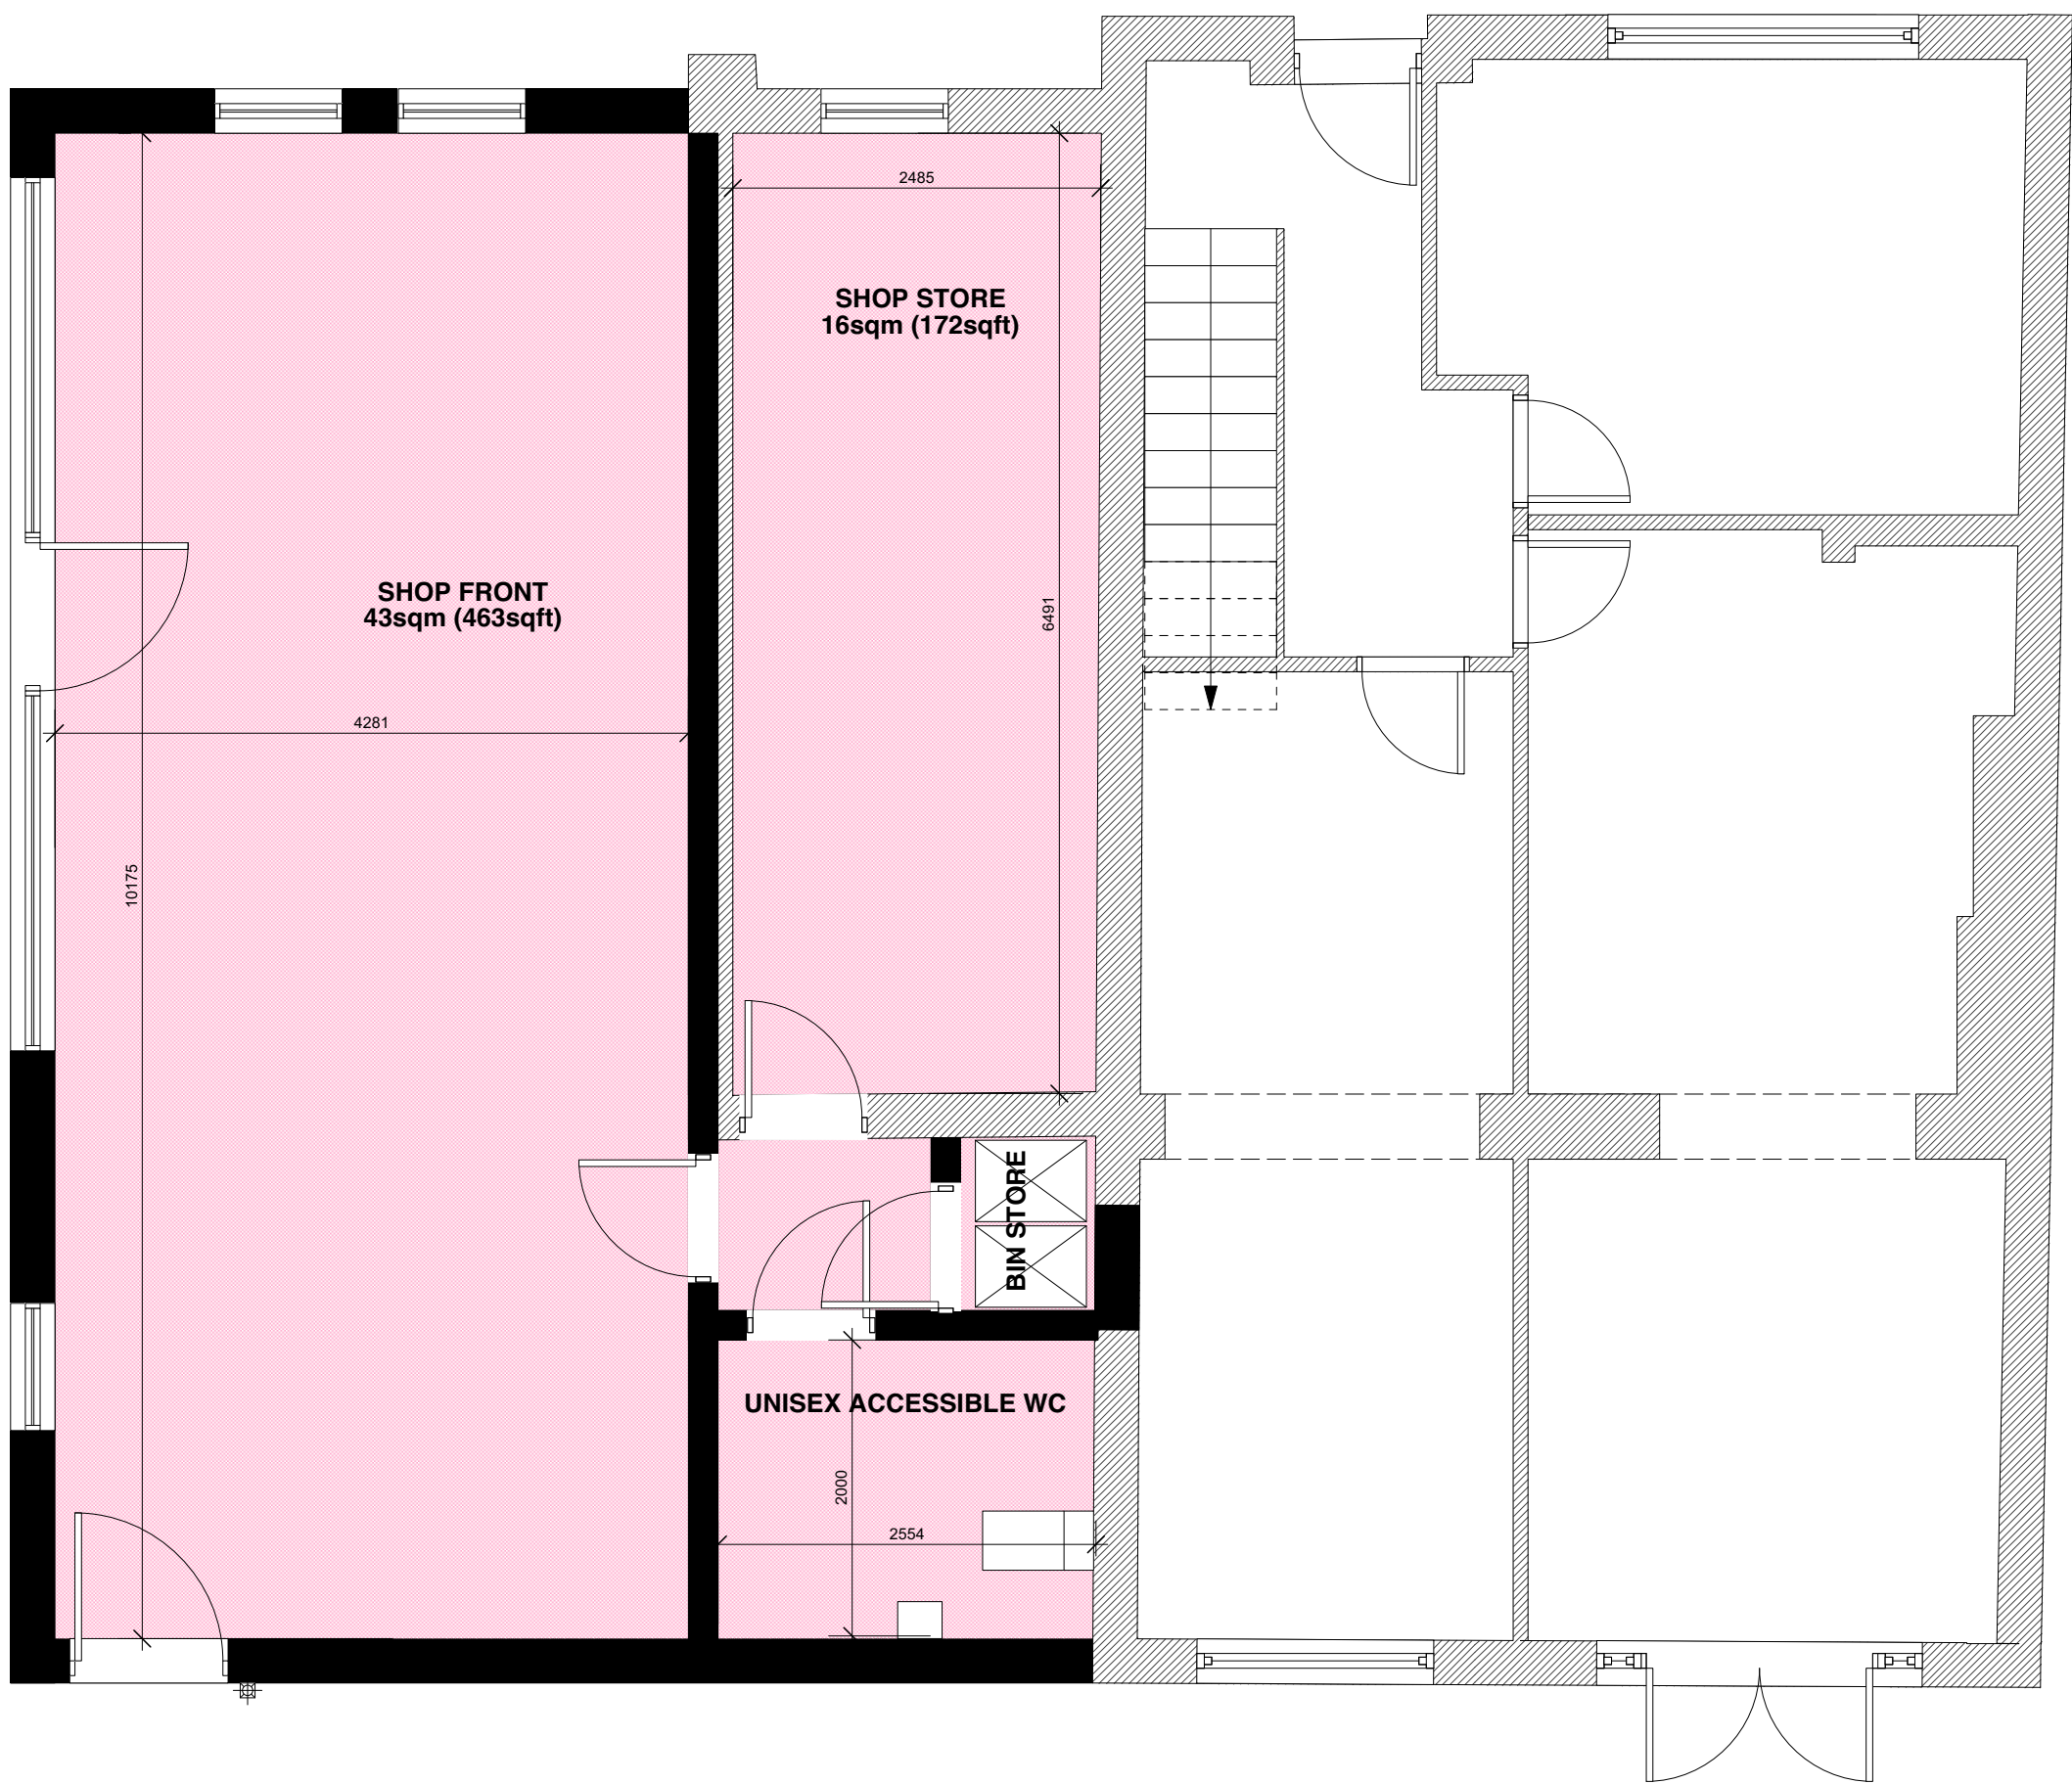

Proposed Ground Floor Plan

1:50 @ A1

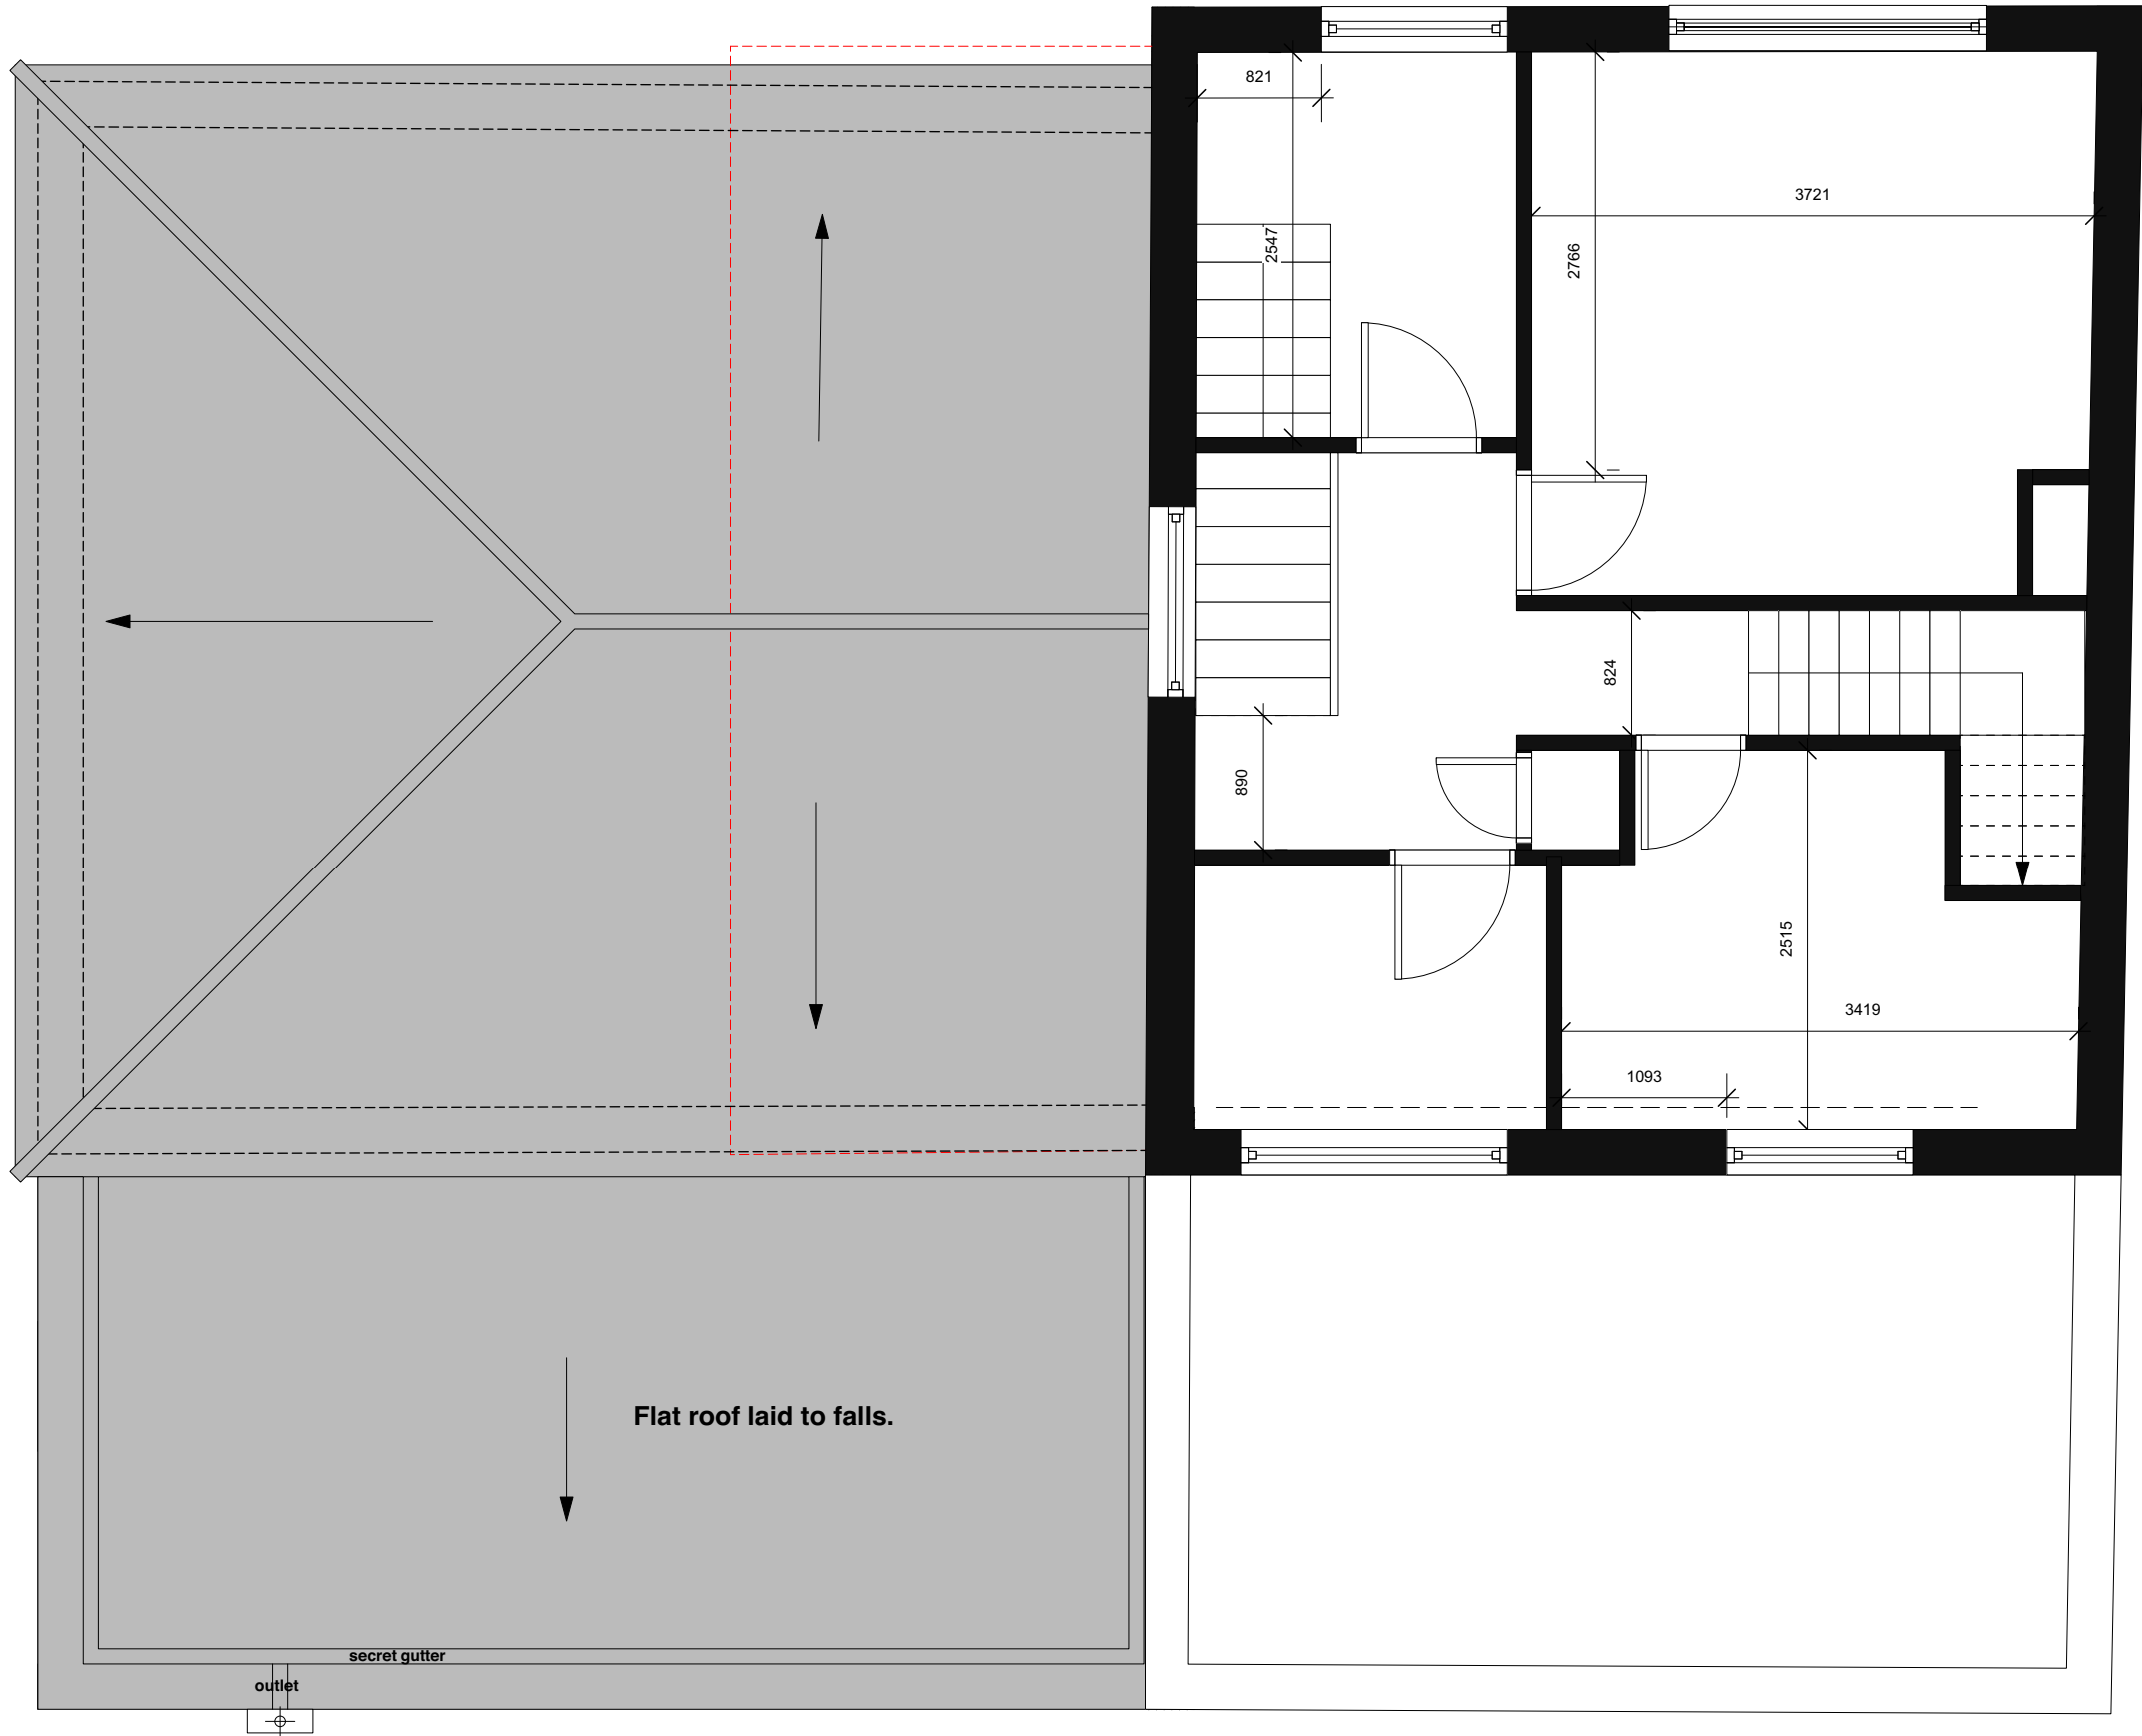

Proposed First Floor Plan

1:50 @ A1



Revision	Date	Description
----------	------	-------------

REVISION NOTES

Additional Notes
Do not scale from this drawing.
Copyright of this drawing belongs solely to LJ-Architects
All dimensions on this drawing are shown in millimeters unless stated otherwise.
All dimensions and levels on this drawing are to be checked by the contractor and any discrepancies must be reported back to the architect prior to the commencement of works.
Drawings to be read in conjunction with all Architects Specifications.
Please refer to M+E drawings for all Mechanical and Electrical information.
Please refer to SE Drawings for all Structural, Connection and Underground Details.

ISSUED FOR:

PLANNING

Client: Nishanth Nadarajah
Drawing Number: P326_104
Drawing Title: Proposed Plans
Date: 10.02.2021
Scale: 1:50 @ A1

P326_10 Nyland Road