




Proposed Side Elevation
1:50 @ A1




Proposed Front Elevation
1:50 @ A1

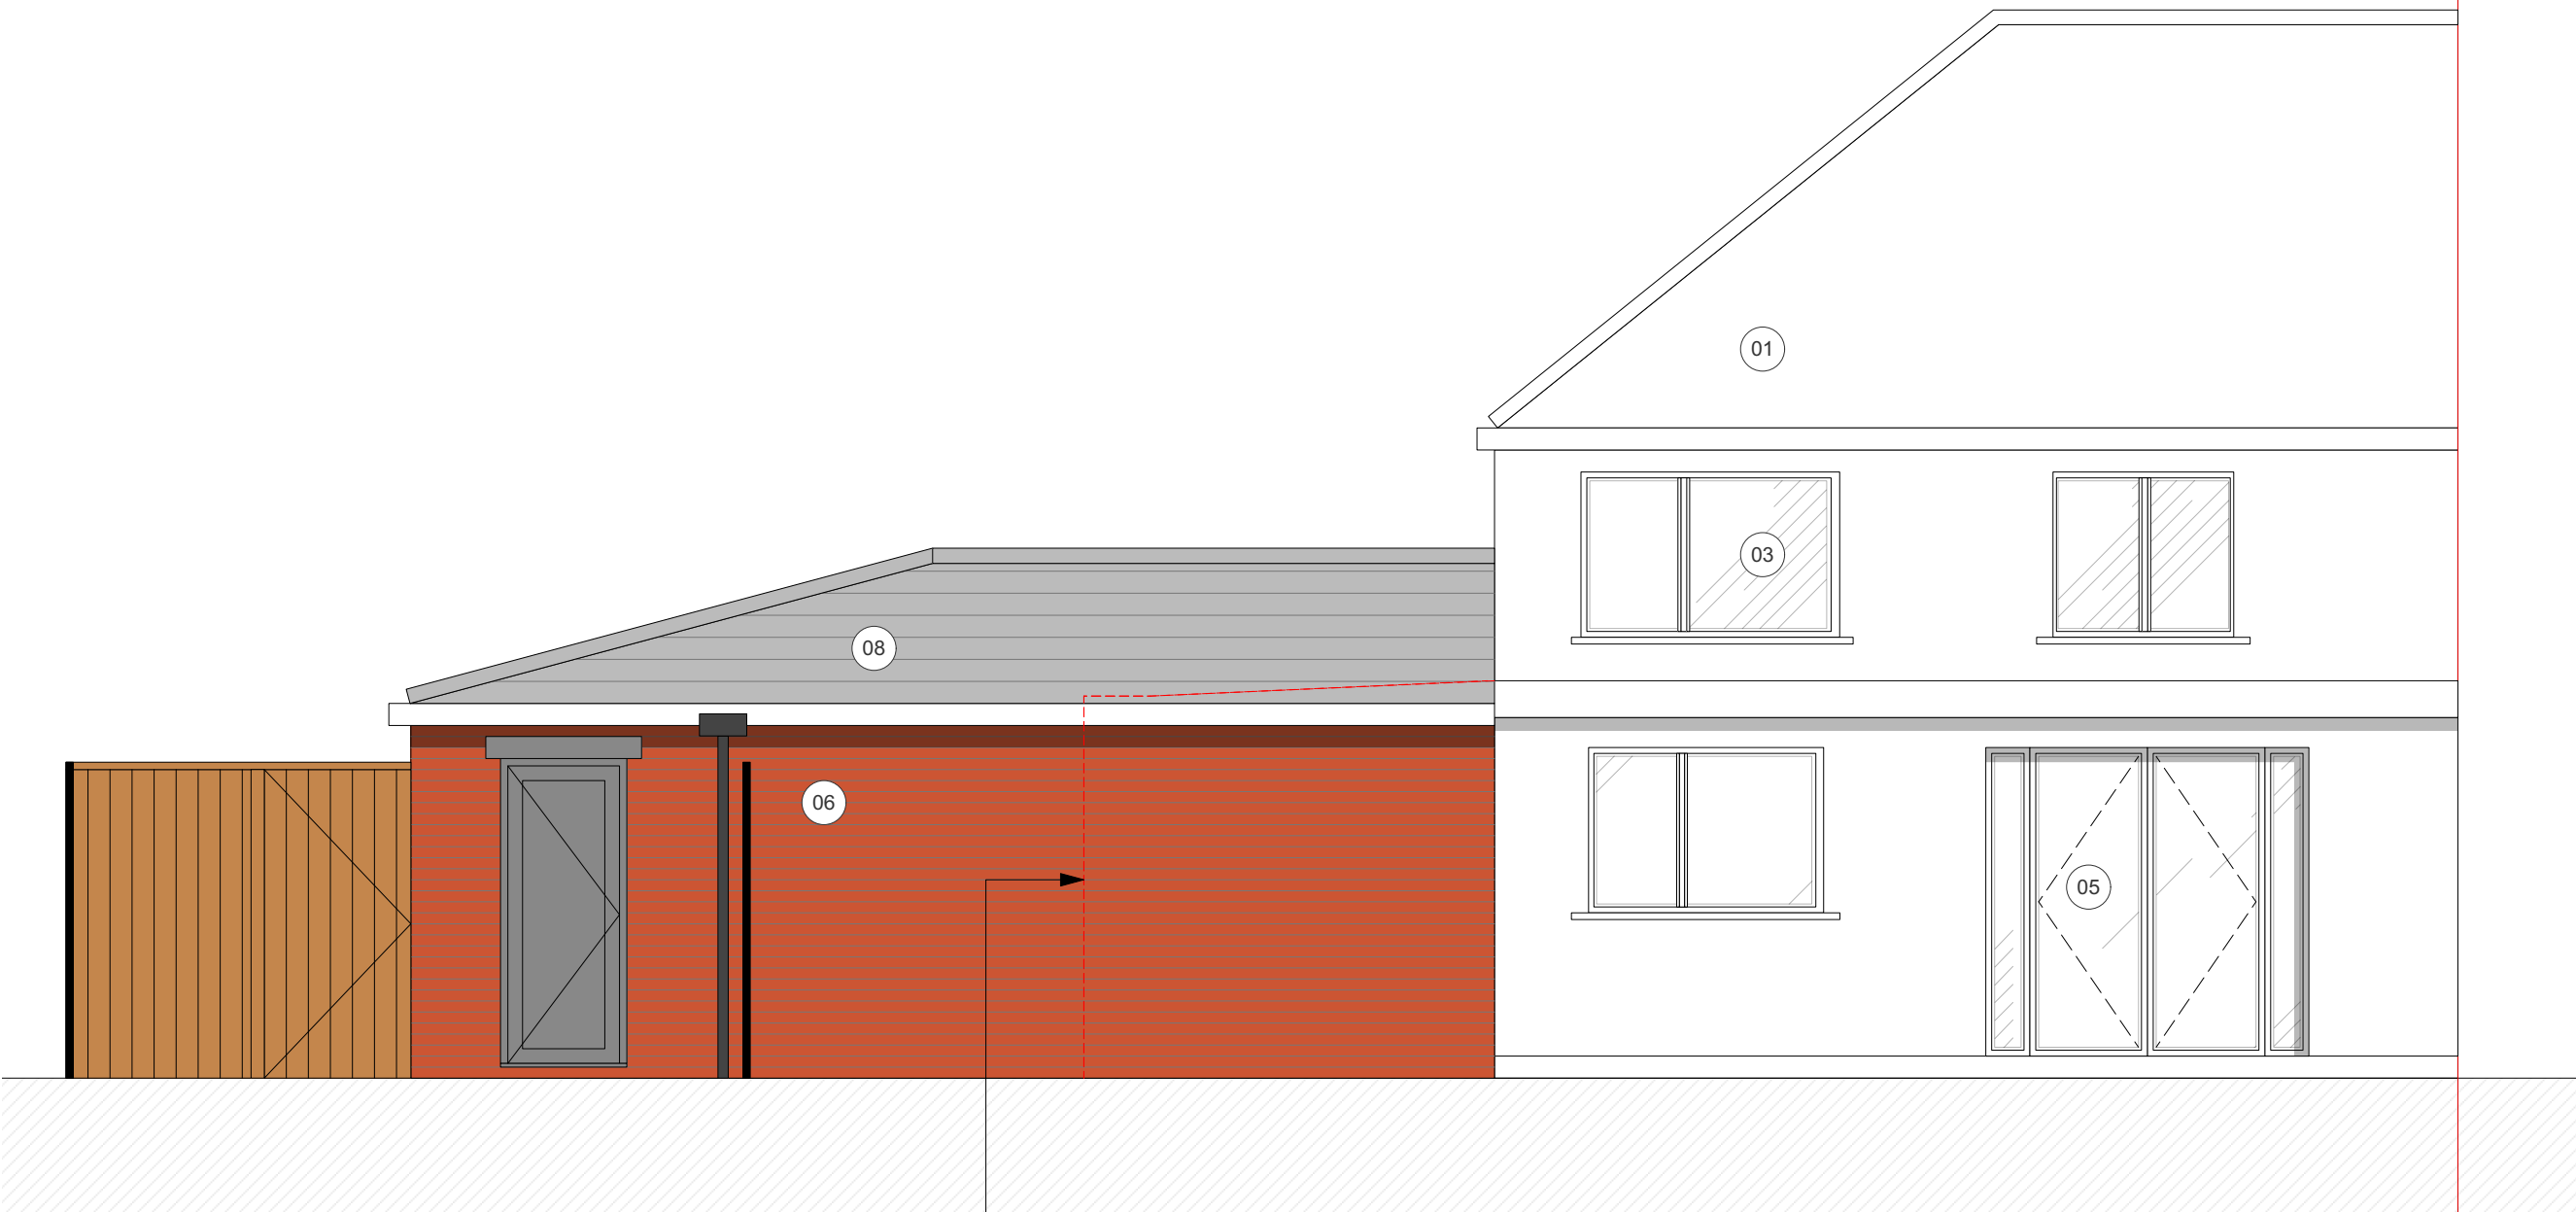

Proposed Rear Elevation
1:50 @ A1

- Materials Key**
- 01. Roof Tile
 - 02. Render
 - 03. UPVC Window
 - 04. Garage Door
 - 05. UPVC Patio Door
 - 06. New multi-red facing brick
 - 07. New powder coated aluminium framed glazing
 - 08. New roof tile to match existing
 - 09. New powder coated aluminium roller shutters
 - 10. New 2.1m high timber boundary fence

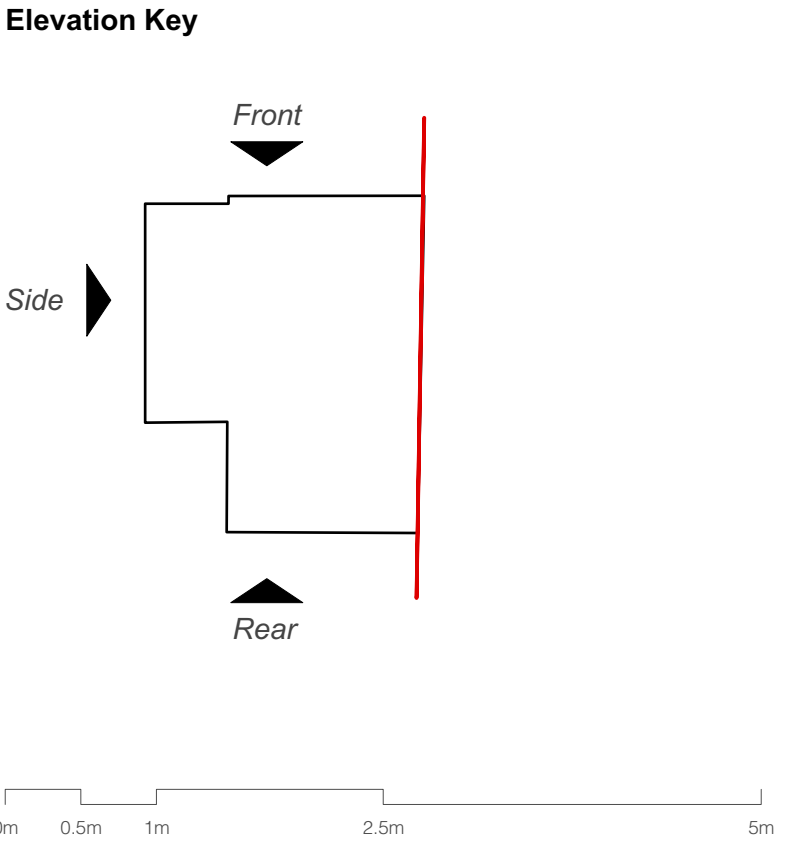

Revision	Date	Description
----------	------	-------------

REVISION NOTES

Additional Notes
Do not scale from this drawing.
Copyright of this drawing belongs solely to LJ-Architects
All dimensions on this drawing are shown in millimeters unless stated otherwise.
All dimensions and levels on this drawing are to be checked by the contractor and any discrepancies must be reported back to the architect prior to the commencement of works.
Drawings to be read in conjunction with all Architects Specifications.
Please refer to M+E drawings for all Mechanical and Electrical information.
Please refer to SE Drawings for all Structural, Connection and Underground Details.

ISSUED FOR:

PLANNING

Client: Nishanthi Nadarajah
Drawing Number: **P326_105**
Drawing Title: **Proposed Elevations**
Date: 10.02.2021
Scale: 1:50 @ A1

P326_10 Nyland Road