



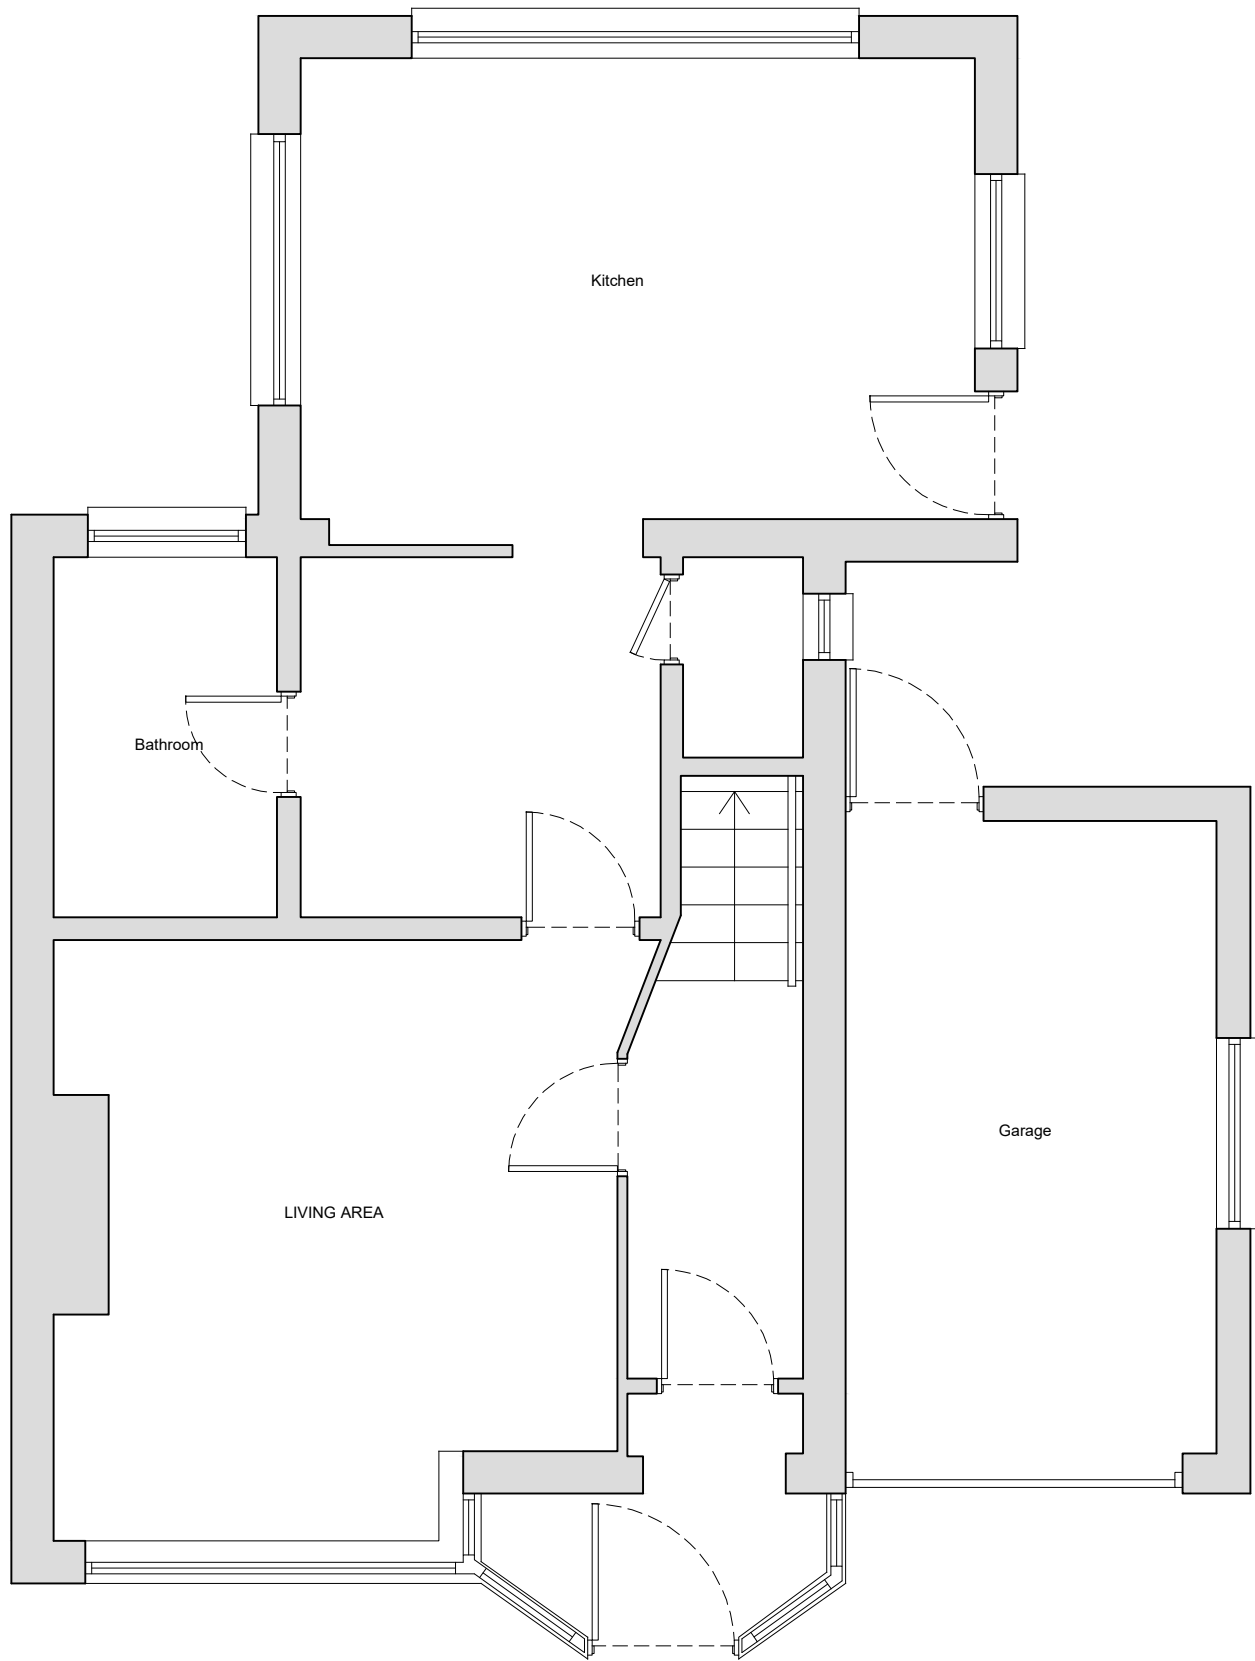

Existing Ground Floor Plan
(Scale - 1:50)

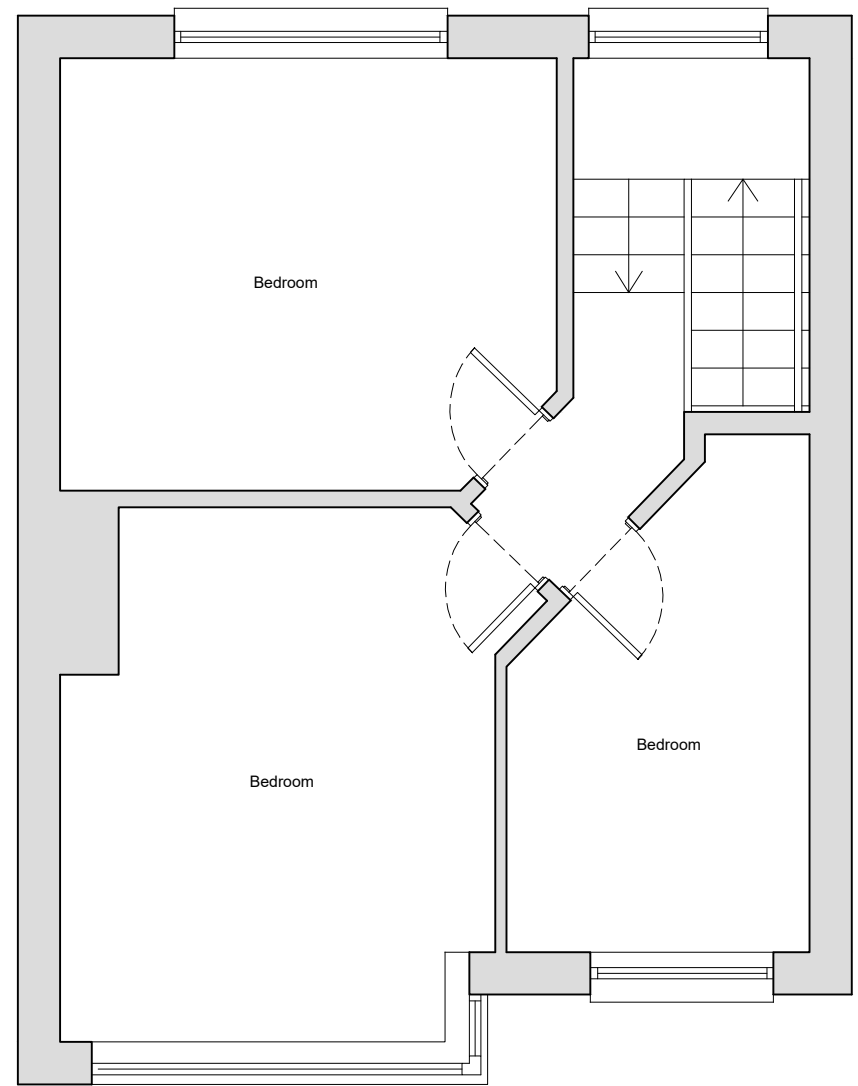


Existing First Floor Plan
(Scale - 1:50)

Please Note: These Drawings are for Concept
Plans and not to be used for construction.

All dimensions are to be checked on site, any
discrepancies are to be reported to the Architect
before work commences.

This drawing is to be read in conjunction with all
relevant consultants and specialists drawings /
documents.
This drawing is copyright.

 

rev	description	date	dr by	app by
original	dr by			

- Architectural Design & Draughting -				
Darren Buckley 07778 297 274				
17 Stratton Road, Nantwich Cheshire, CW5 6YP				
client				
31 Merton Close				
project				
Proposed Side/ Rear Extension				
drawing				
Existing Floor Plans				
file reference		scale		
		As Stated @ A3		
date		status		
14/01/2022		Concept		
drawing number		revision		
01				