




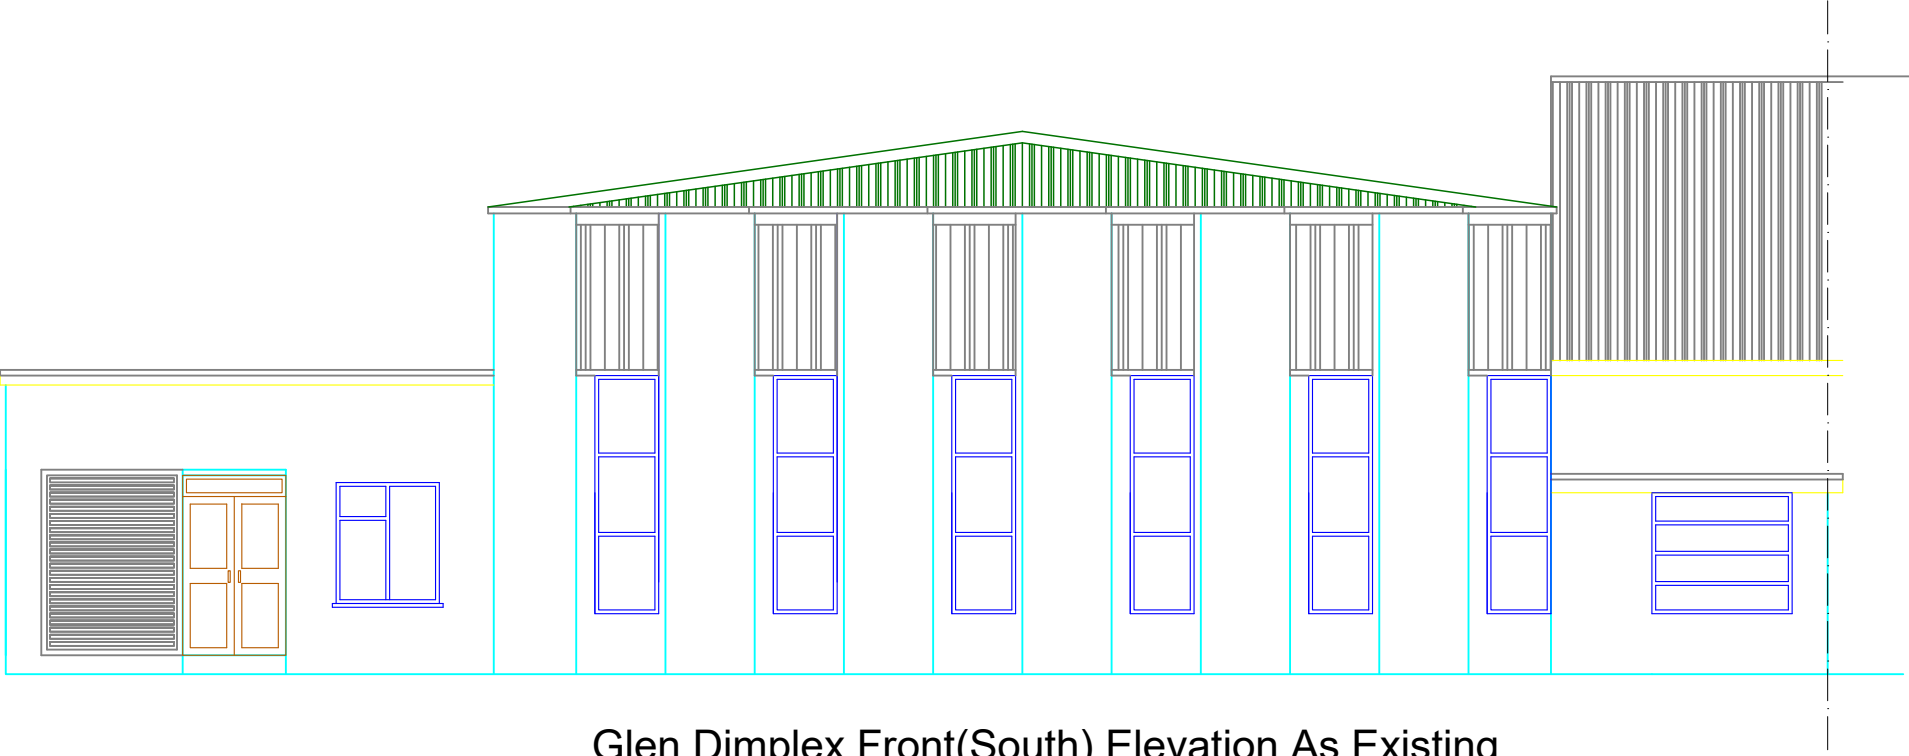


Glen Dimplex Front(South) Elevation As Existing

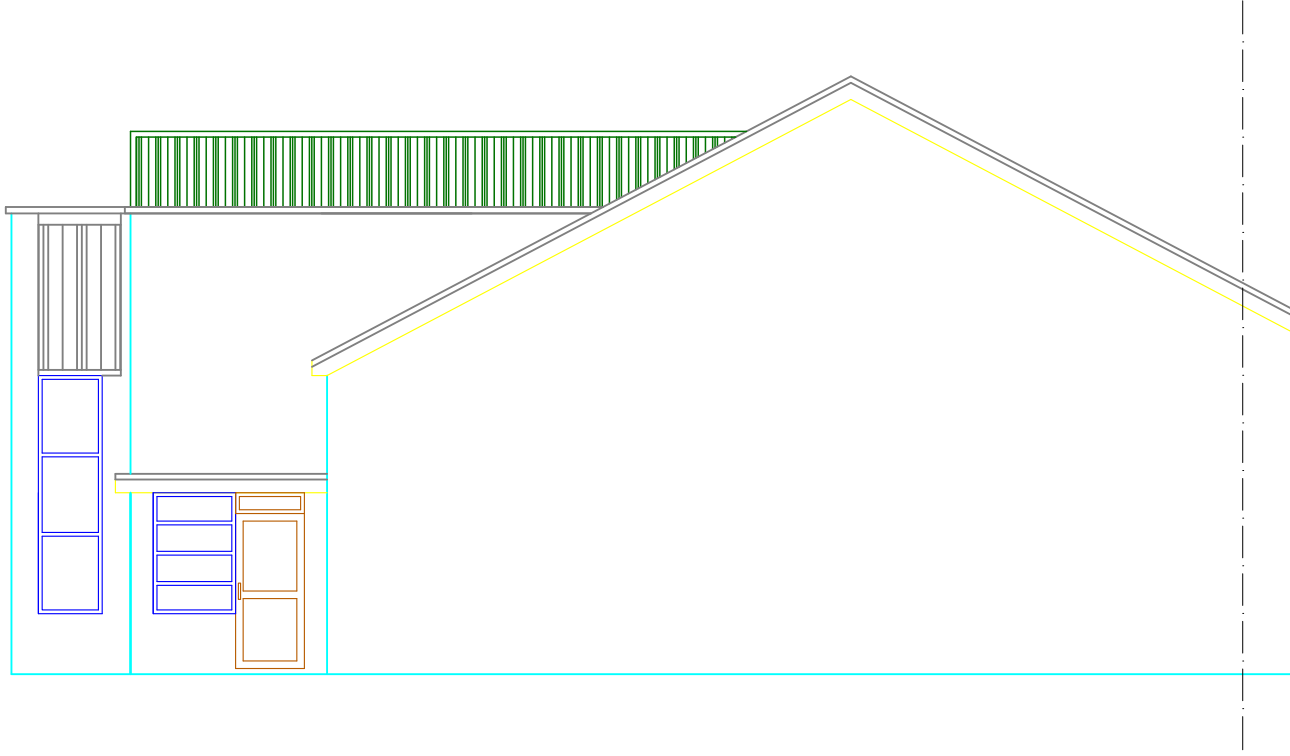


Glen Dimplex Side(East) Elevation As Existing

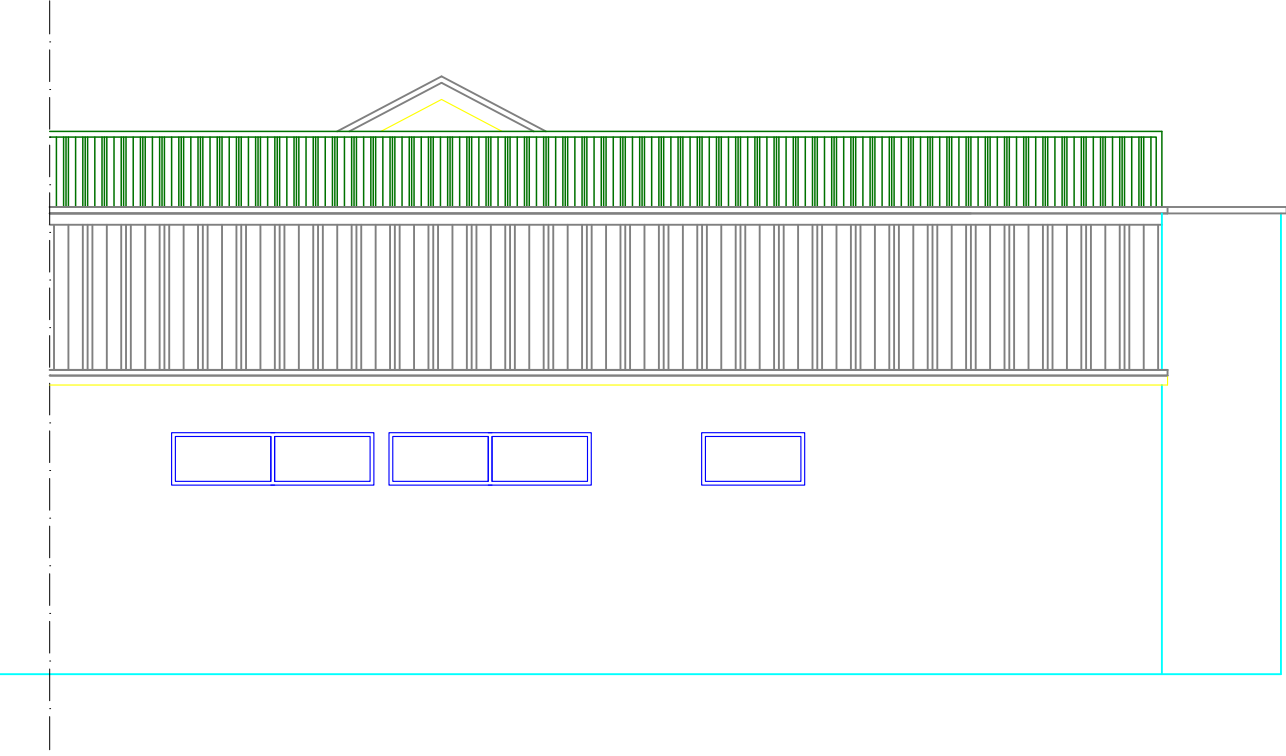


Glen Dimplex Side (West) Elevation As Existing

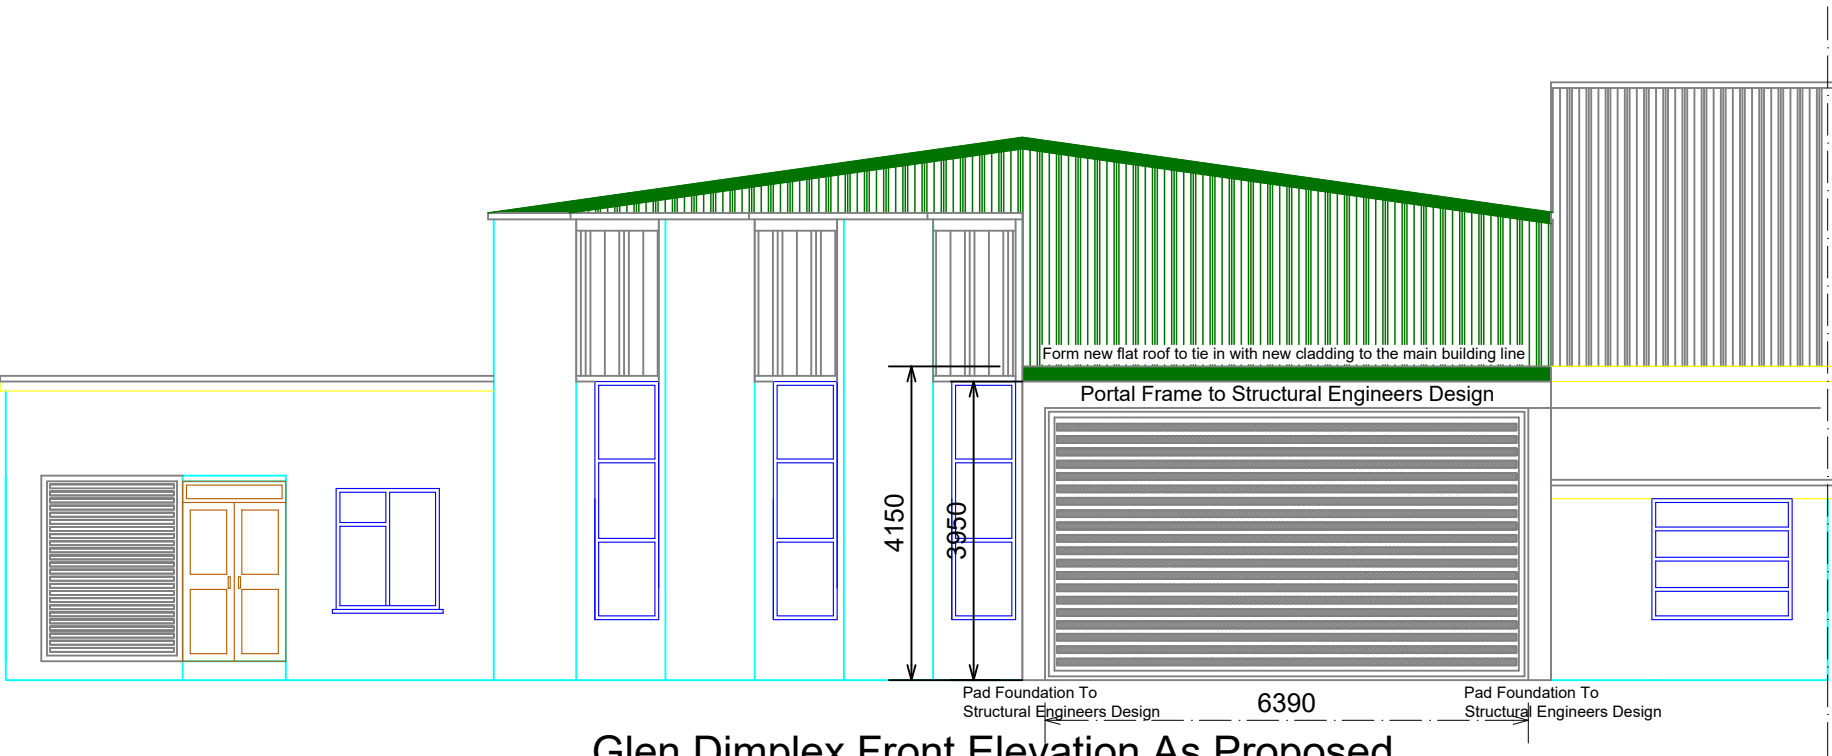


Glen Dimplex Front Elevation As Proposed

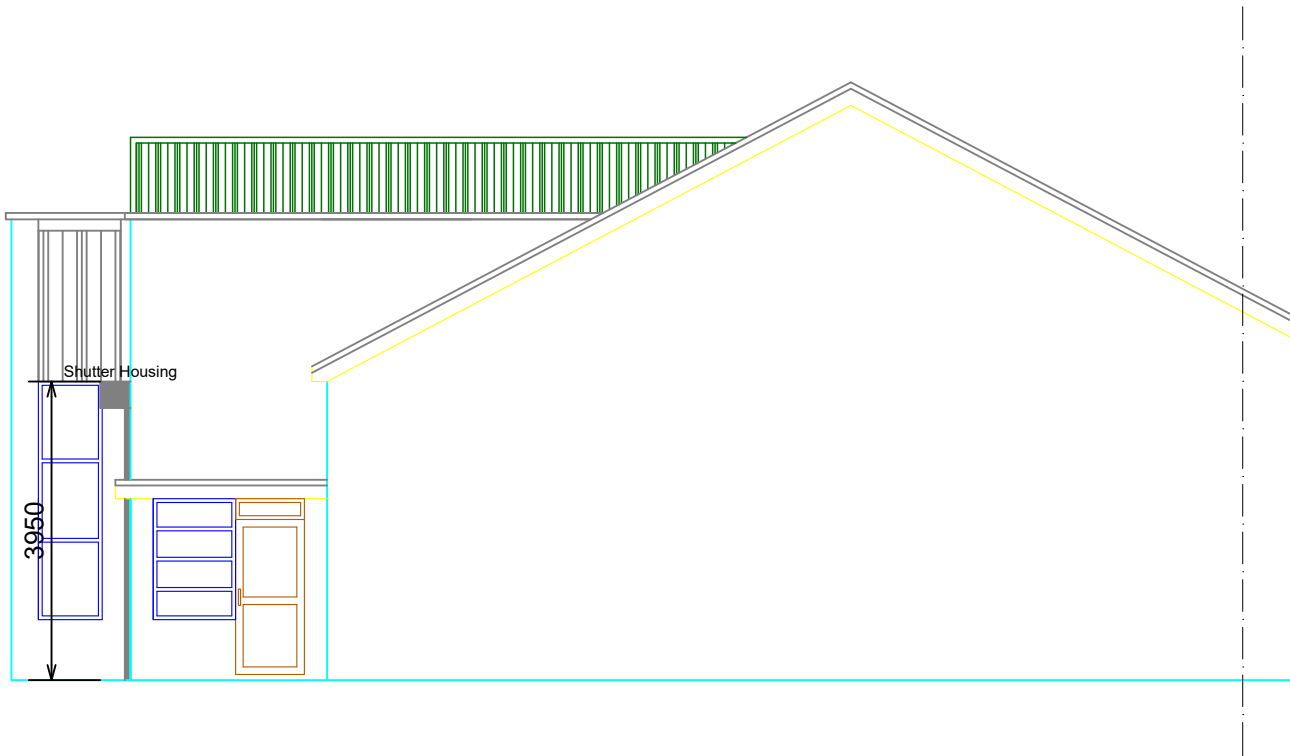


Glen Dimplex Side(East) Elevation As Proposed

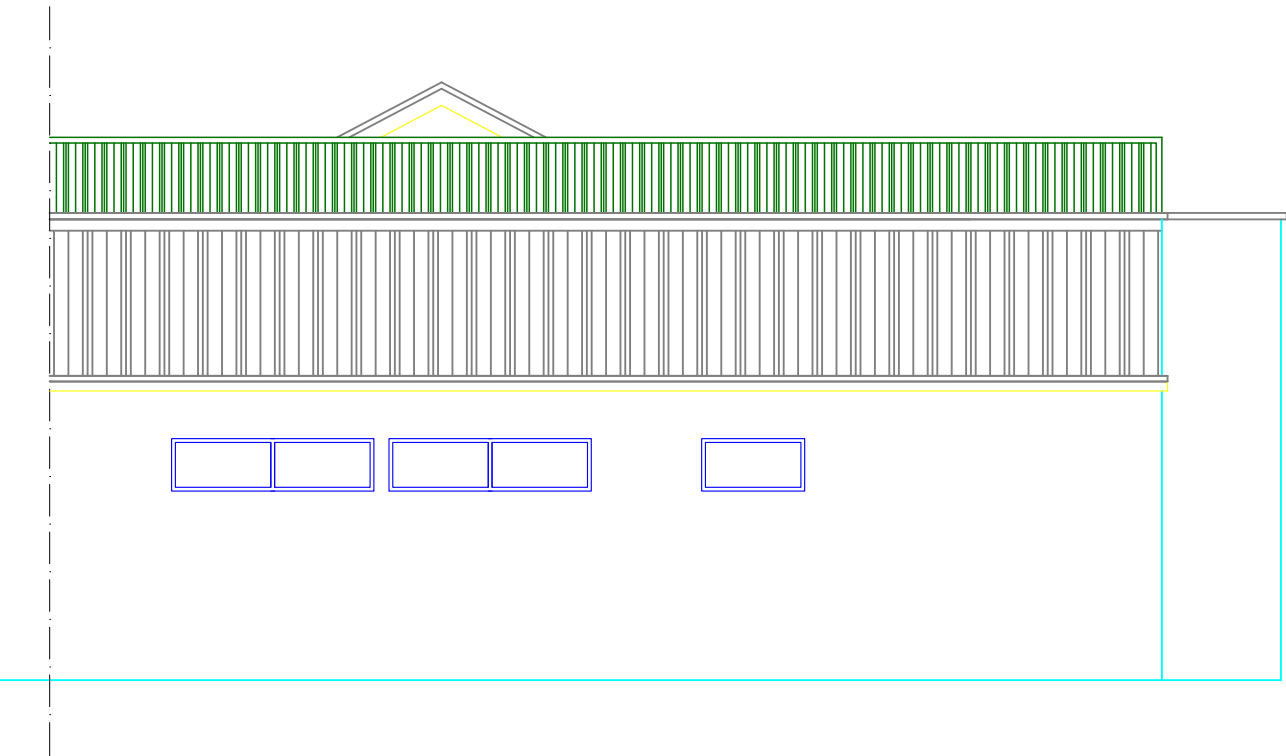

Glen Dimplex Side (West) Elevation - Unaltered

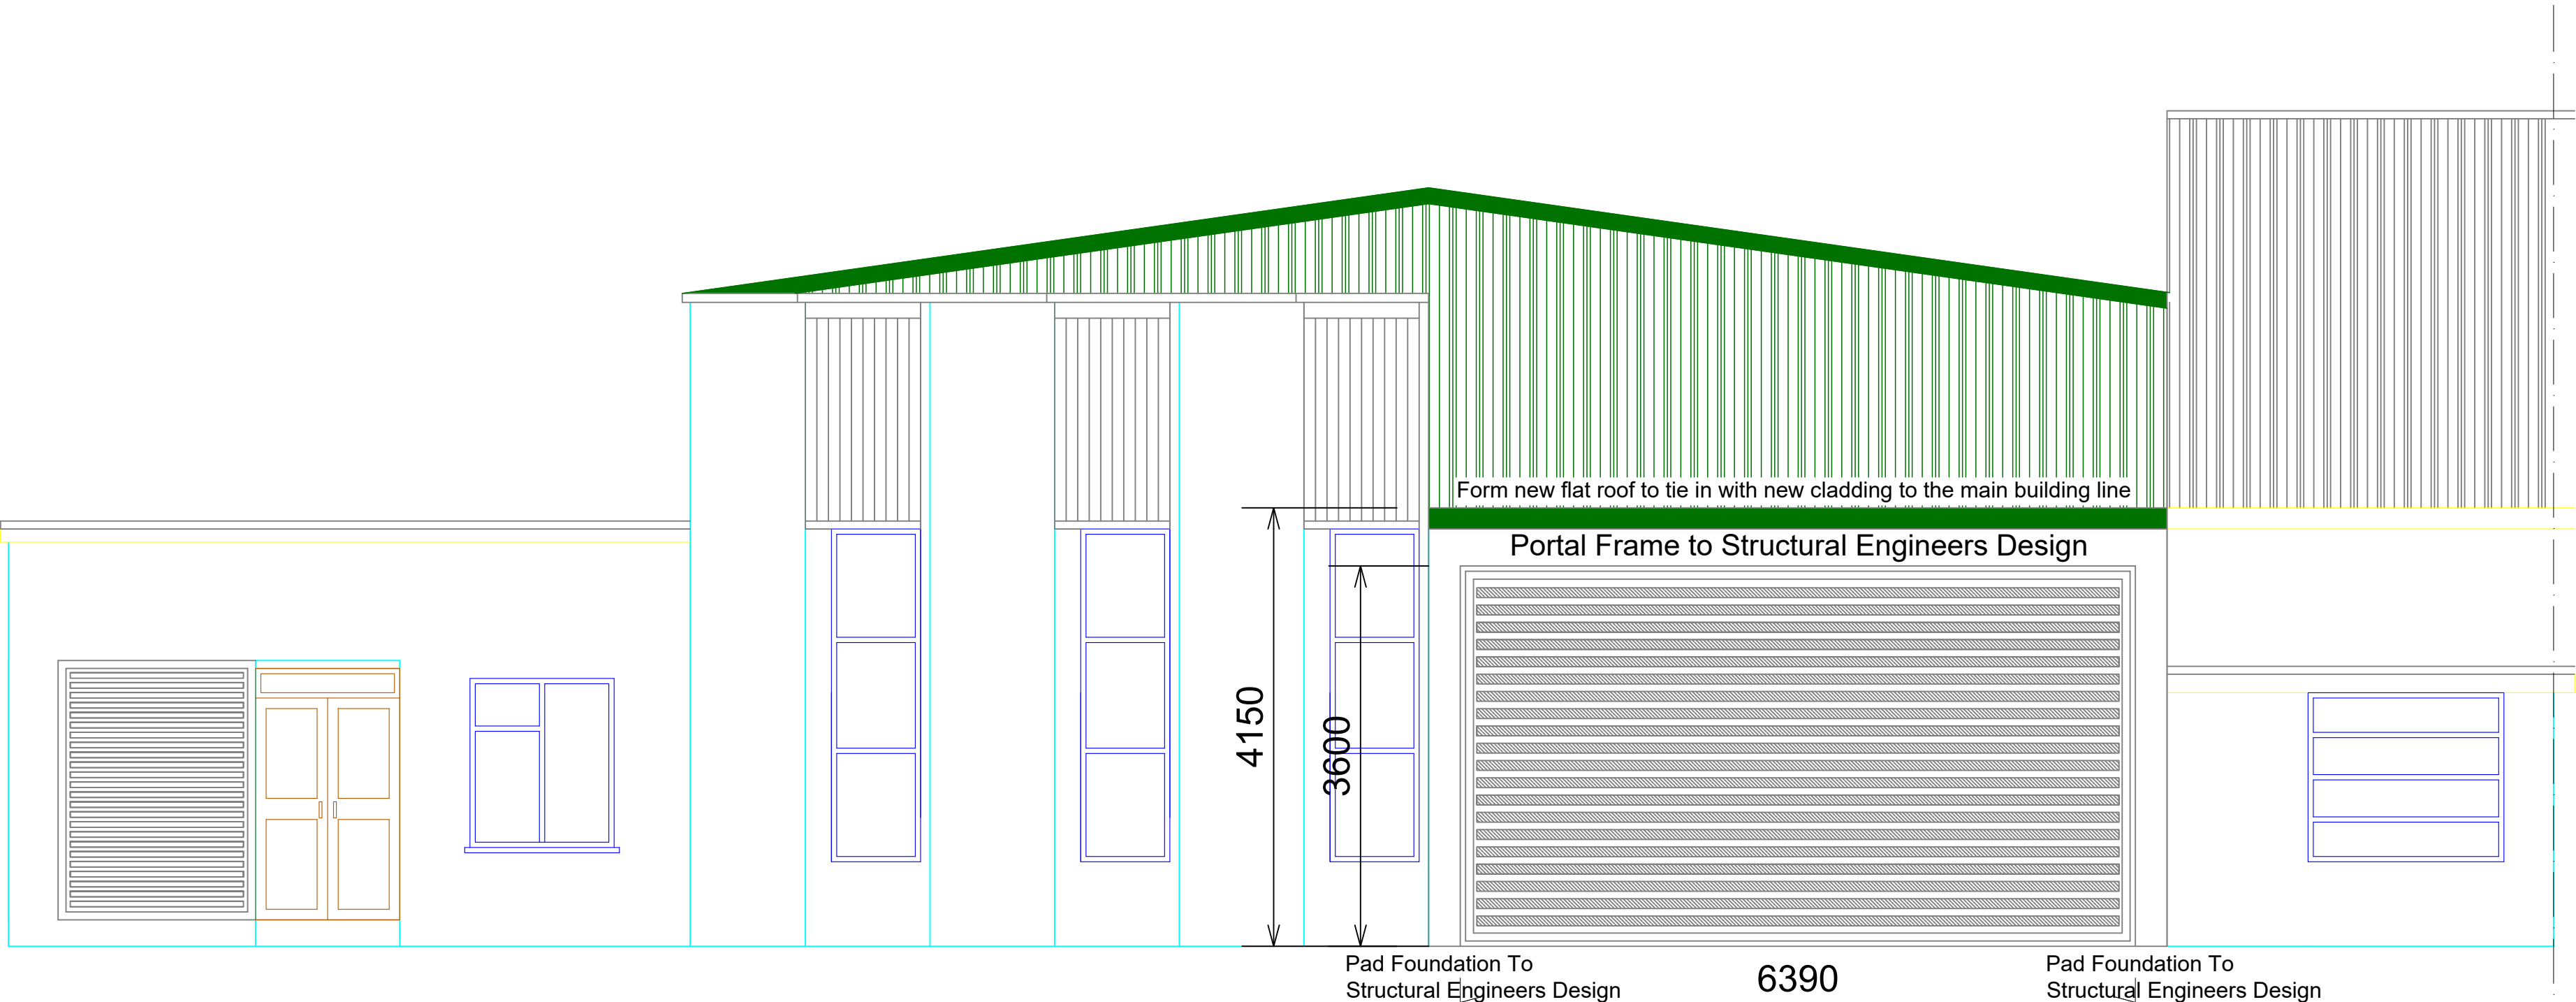

Glen Dimplex Front Elevation As Proposed

 

Rev	Description	Date
Project THE FORMATION OF A NEW OPENING, EXTERNAL ALTERATIONS AND ROLLER SHUTTER SECURITY DOOR AT THE GLEN DIMPLEX SITE - STONEY LANE, PRESCOT. L35 2XW		
Client MR PAUL FENNICHIE - GLEN DIMPLEX		
Contract. No.	Drg. No.	Revision
	4	
Scale 1:50 & 1:100		@ A1
By MCC		Date
Chkd		FEB 2022
Drawing Title EXISTING AND PROPOSED ELEVATIONS		
MAT DESIGN LIMITED Town Planning & Building Control Consultants 17 BROOKSIDE AVE ECCLESTON ST. HELENS WA10 4RN Telephone:07850203448 E-mail:miketa@blueyonder.co.uk		