



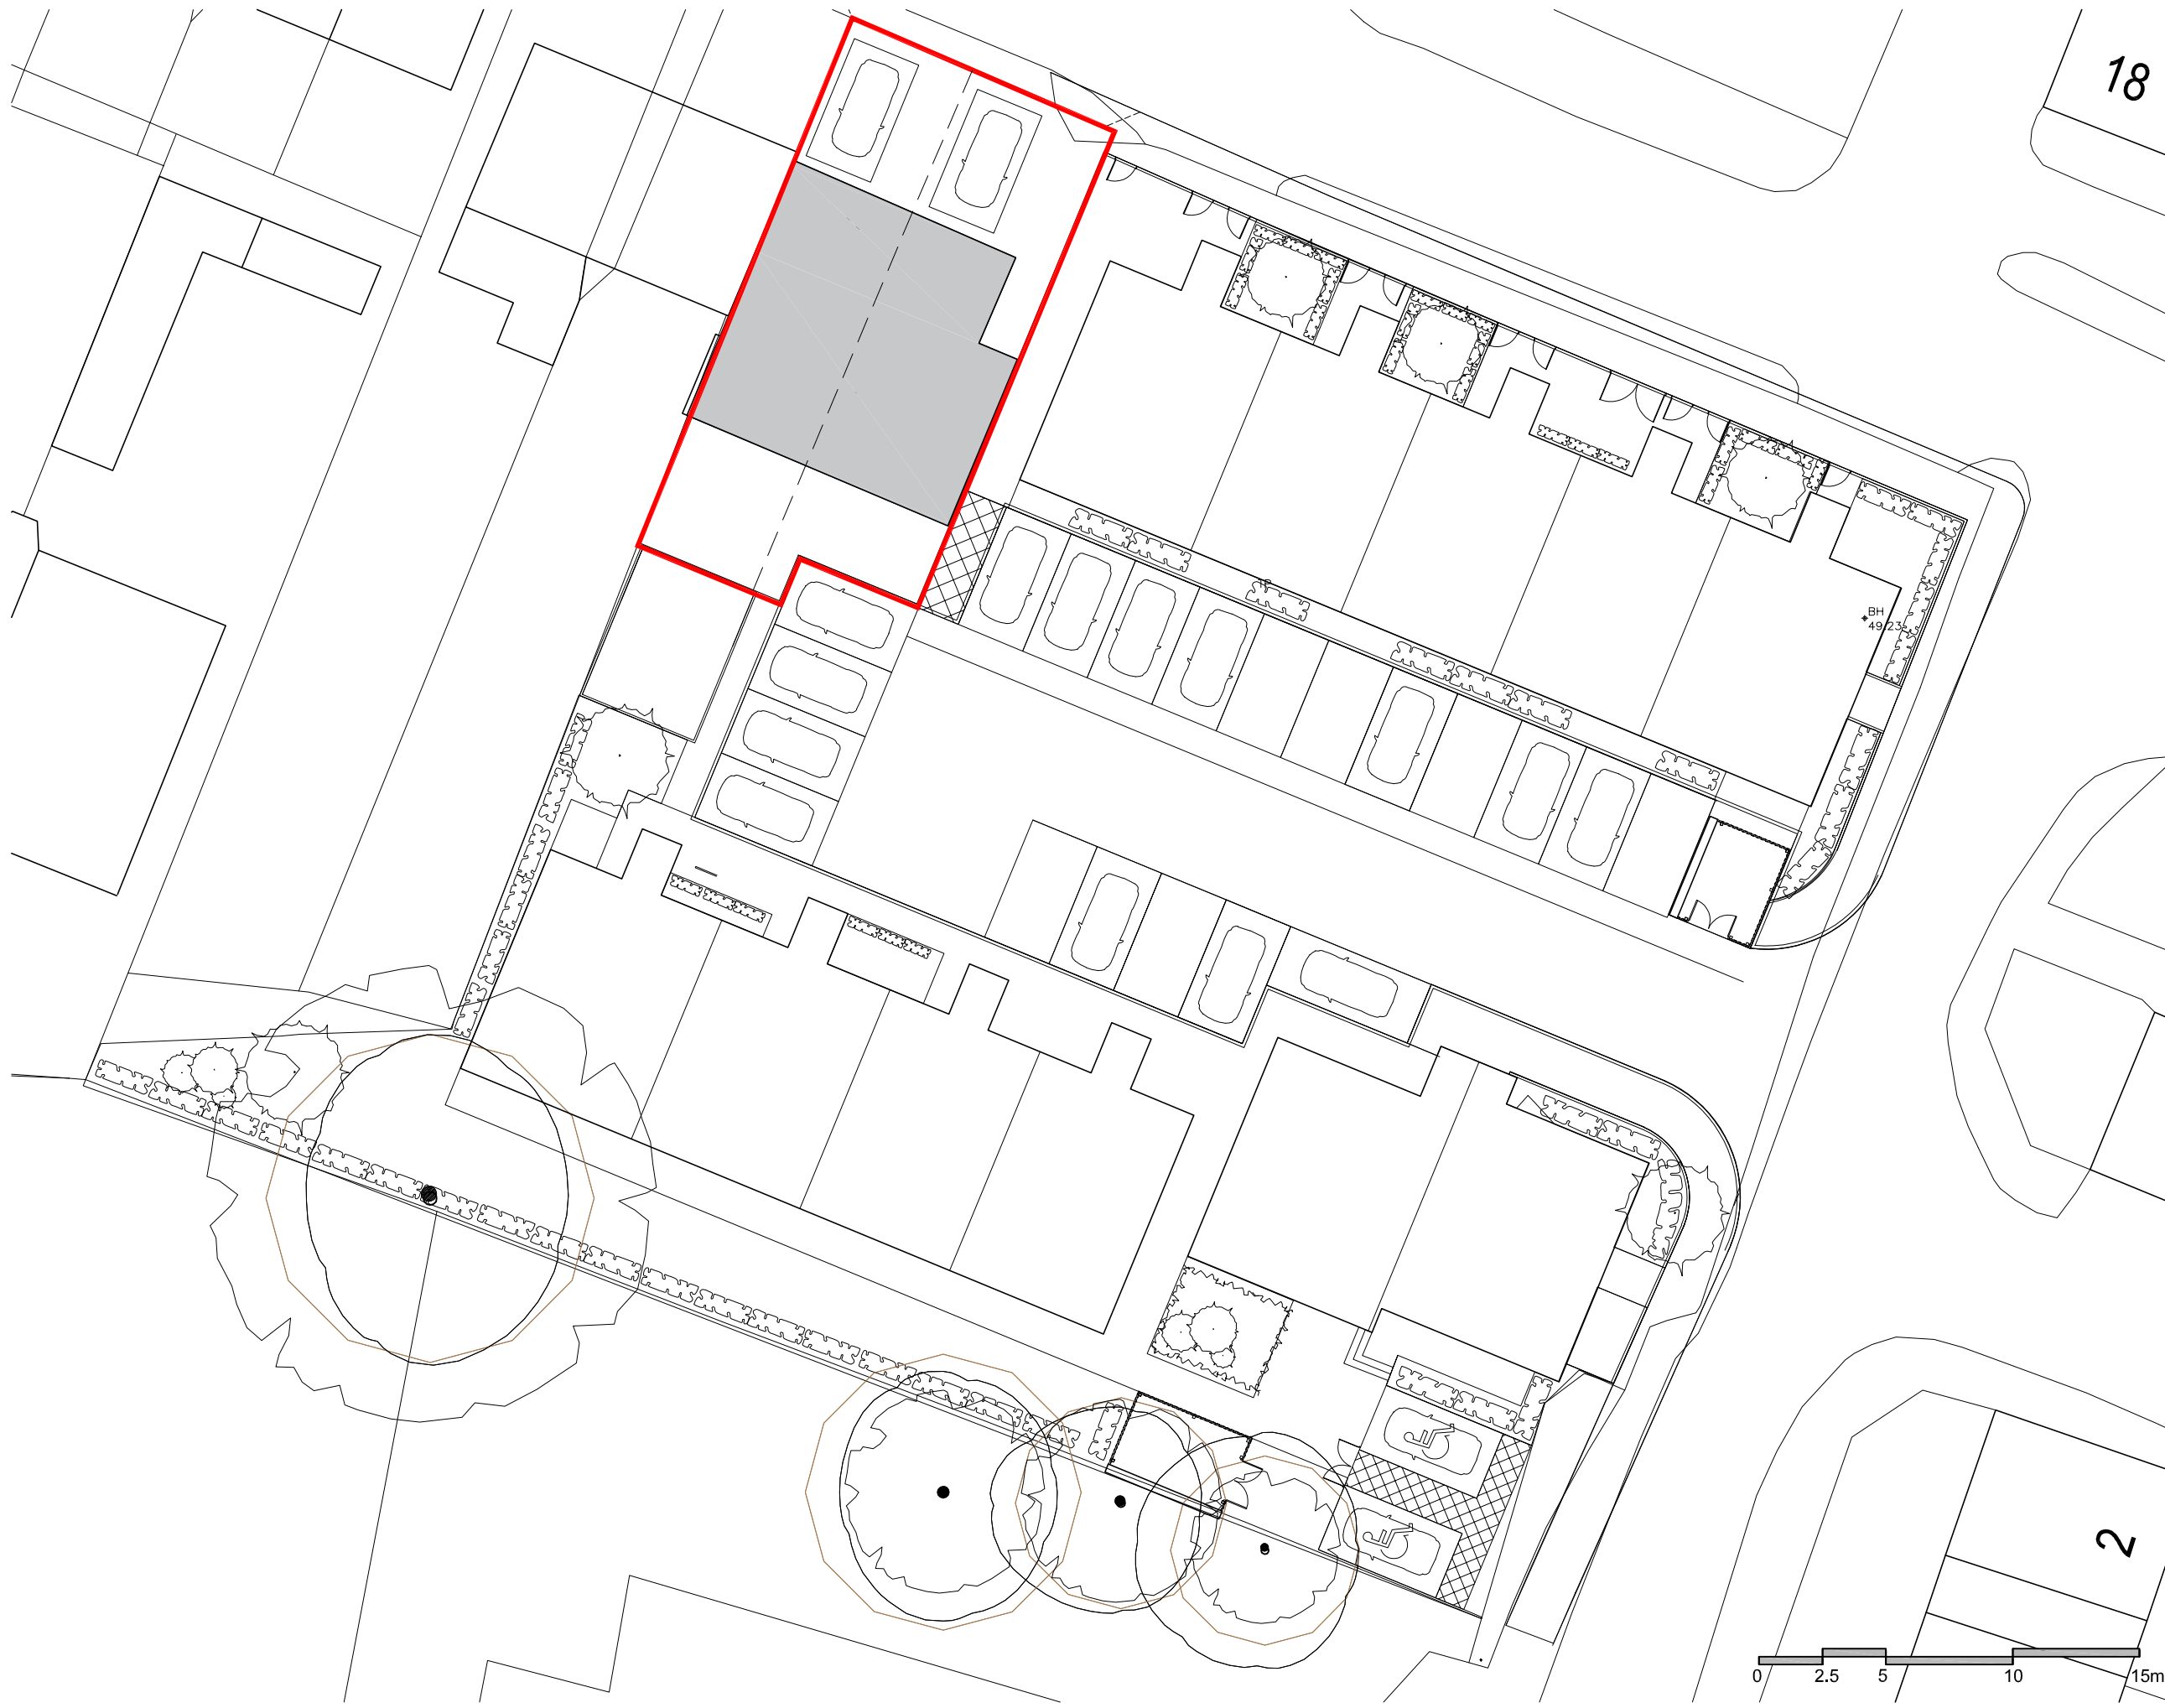

18

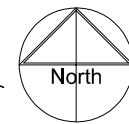

KEY

Application Site

2

A3



Project 35 Greene's Road, Whiston		
Title Existing Site Plan		
Scale 1:250	Drawing 495-1-PLN-002	Rev #
PLANNING		

