
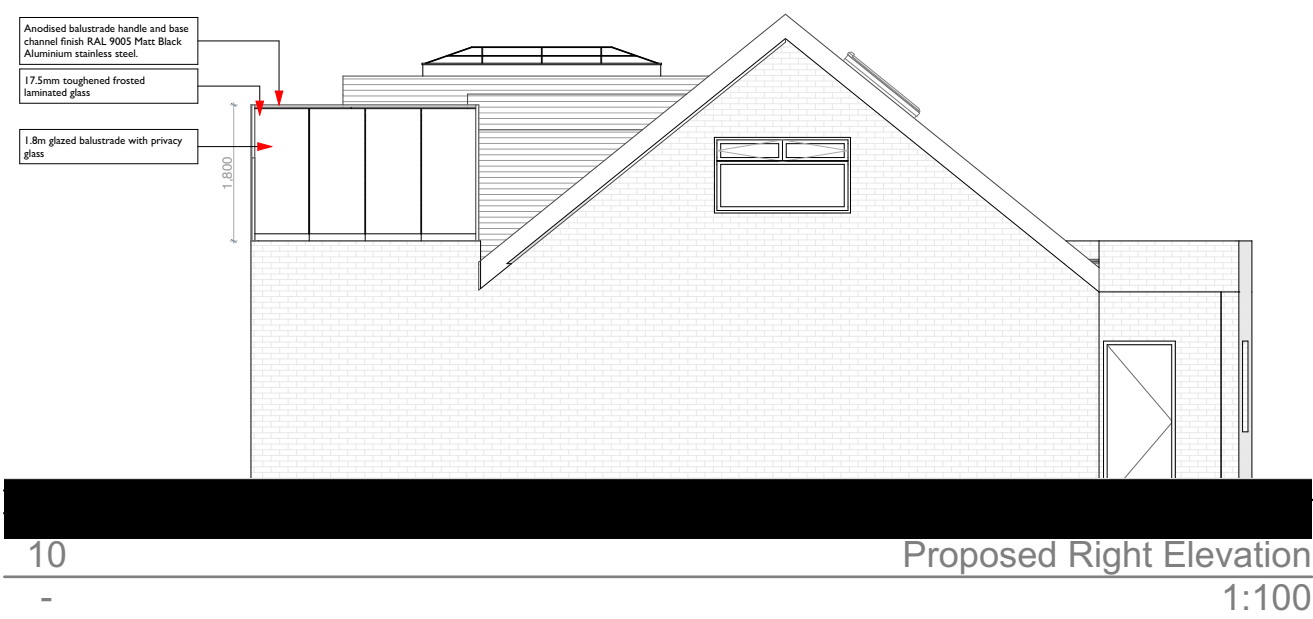
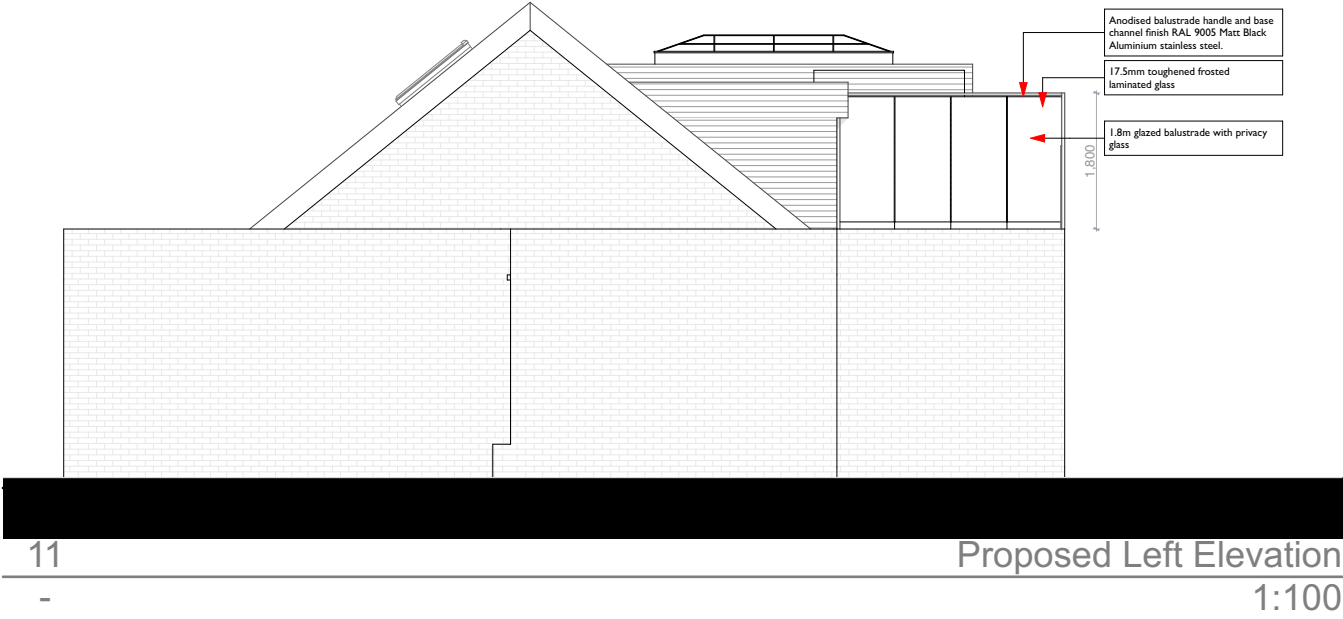


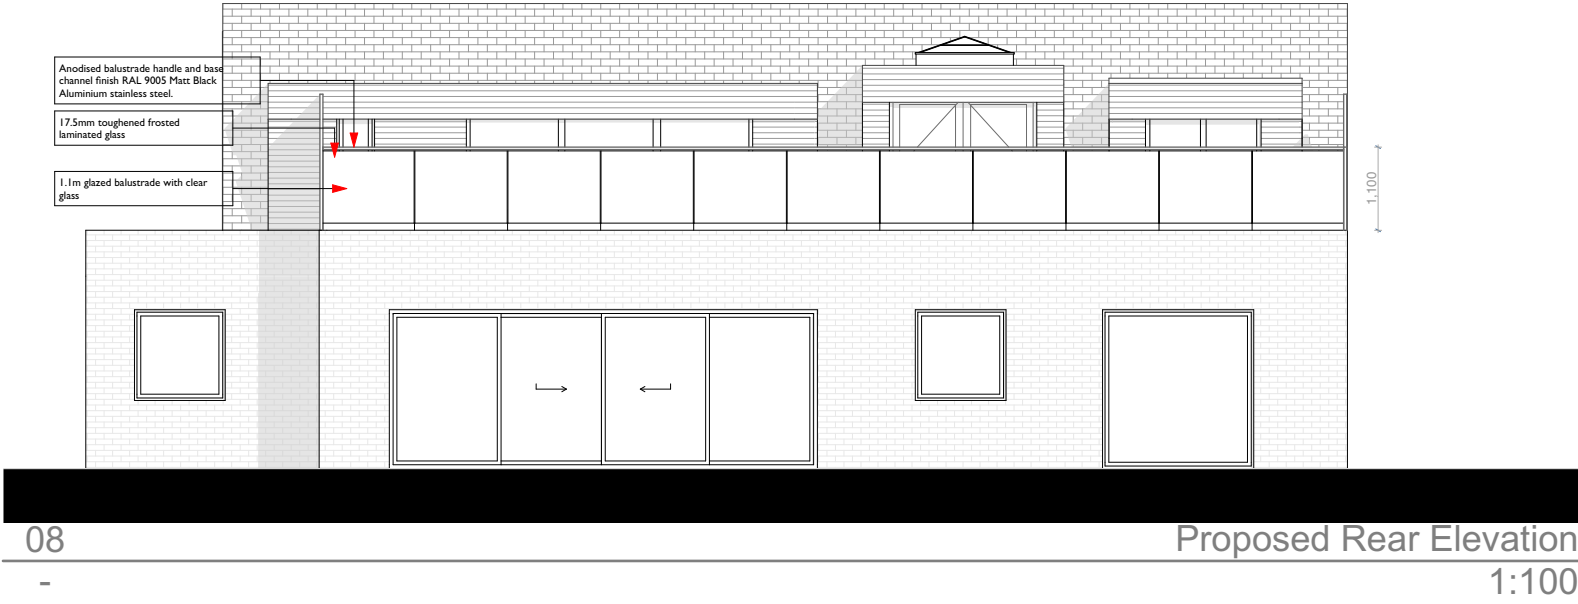

Ch.ID	Change Name	Date+Time

P02	For Planning	NW	22/10/2024
P01	For Planning	NW	26/09/2024
Issue ID	Transmittal	Checke	Transmittal
	Set Name	d By	Set Date

Demolition/Adaption Risks
<complete within project info-building details>
Construction Risks
<complete within project info-building details>
Maintenance/Cleaning Risks
<complete within project info-building details>
Safety Health and Environmental Information Box
In addition to the hazard/risks normally associated with the types of work detailed on this drawing take note of the above. It is assumed that all works on this drawing will be carried out by a competent contractor working, where appropriate, to an appropriate method statement.
This document and its design content is copyright ©. It shall be read in conjunction with all other associated project information including models, specifications, schedules and related consultants documents. All dimensions to be checked on site. Immediately report any discrepancies, errors or permissions on this document to the Originator. If in doubt ASK.

21 Alt Road, Huyton, L36 7SB

CONSTRUCTIVE
THINKING

Contact Company
Liverpool Science Park IC 1
131 Mount Pleasant
L3 5TF
www.constructivethinking.co.uk
t: +44 (0) 151 705 3433
e: bim@constructivethinking.co.uk

Client John Morgan

Project 21 Alt Avenue - Balustrade Installation

Proposed Elevations

Status Suitable for Information - S2 - Issued

Drawings Proposed Right Side Elevation, Proposed Left Side Elevation, Measures Legend, Wall Thickness Legend, Scale Bar, Proposed Building Section B, Proposed GF Ground Floor, Proposed Rear Elevation, Proposed Front Elevation, Proposed Right Elevation, Proposed Left Elevation

Scales 1:100

File 21 Alt Road 2024.pln

Drawing Number

2148 CTS 00 0000 D A 4506 P02

