



Material Legend

1. New Red Multi Brick
2. Waresley Red Brick window headers, infill panels and string course
3. New Red Multi Brick (Soldier Course)
4. Full height UPVC windows with white window frames
5. Dark grey polyester powder coated Juliet balconies to all upper floor living rooms
6. White polyester powder coated sliding entrance doors to main entrance
7. Hit and miss timber refuse store enclosure with lockable timber doors
8. Blanking panels to lower window pane where necessary to minimize overheating

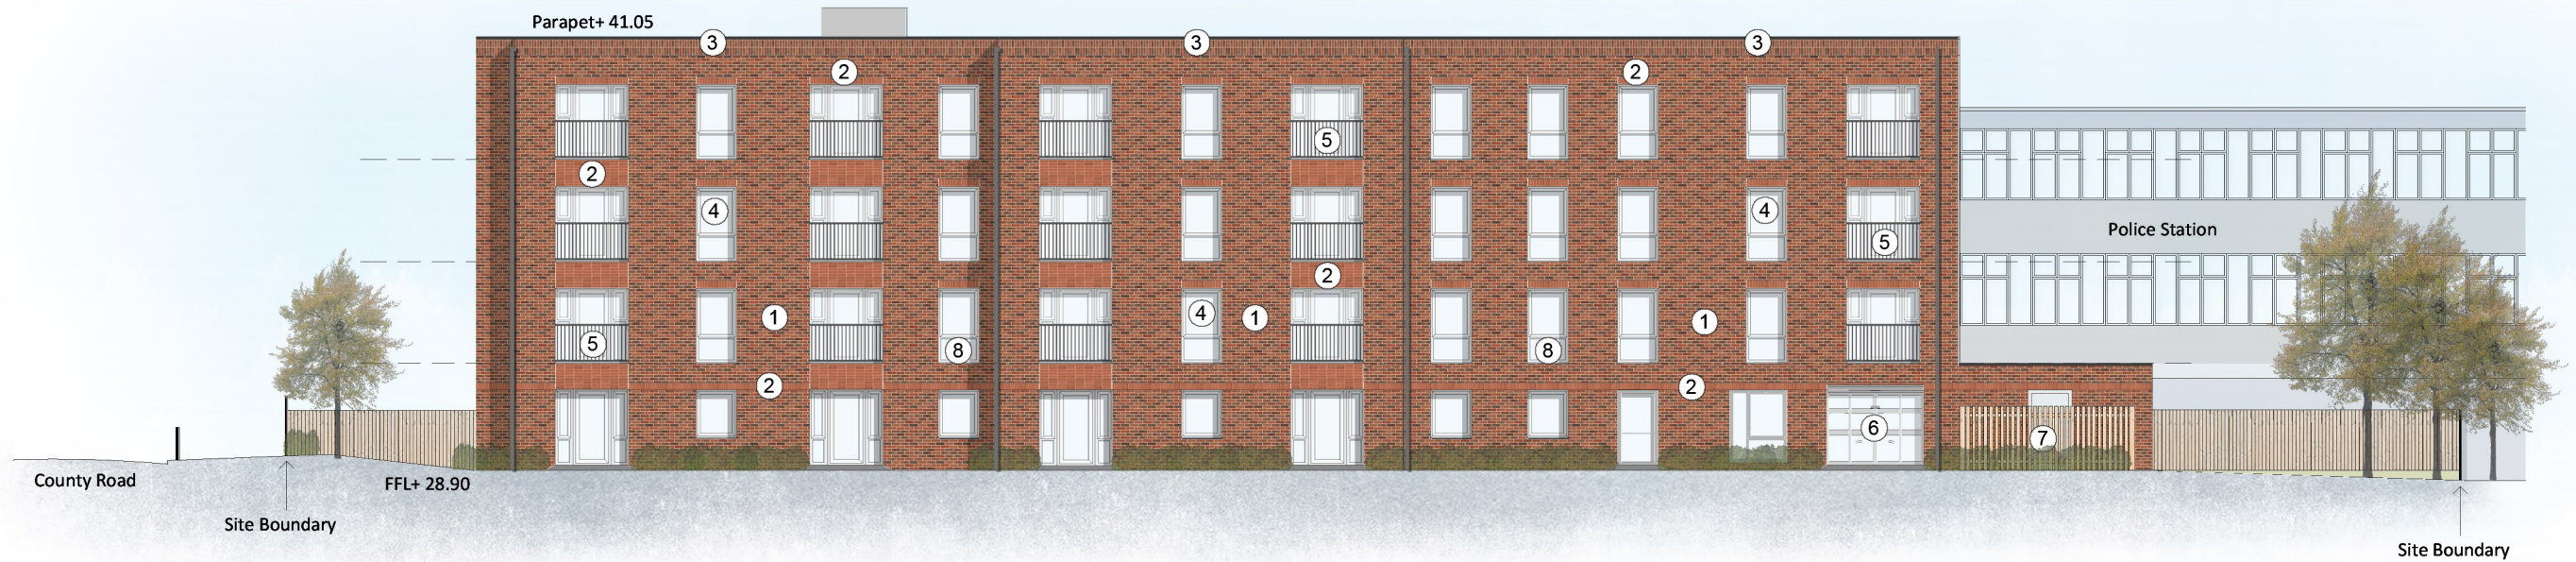


2000
01 Proposed North Elevation
Scale 1:200

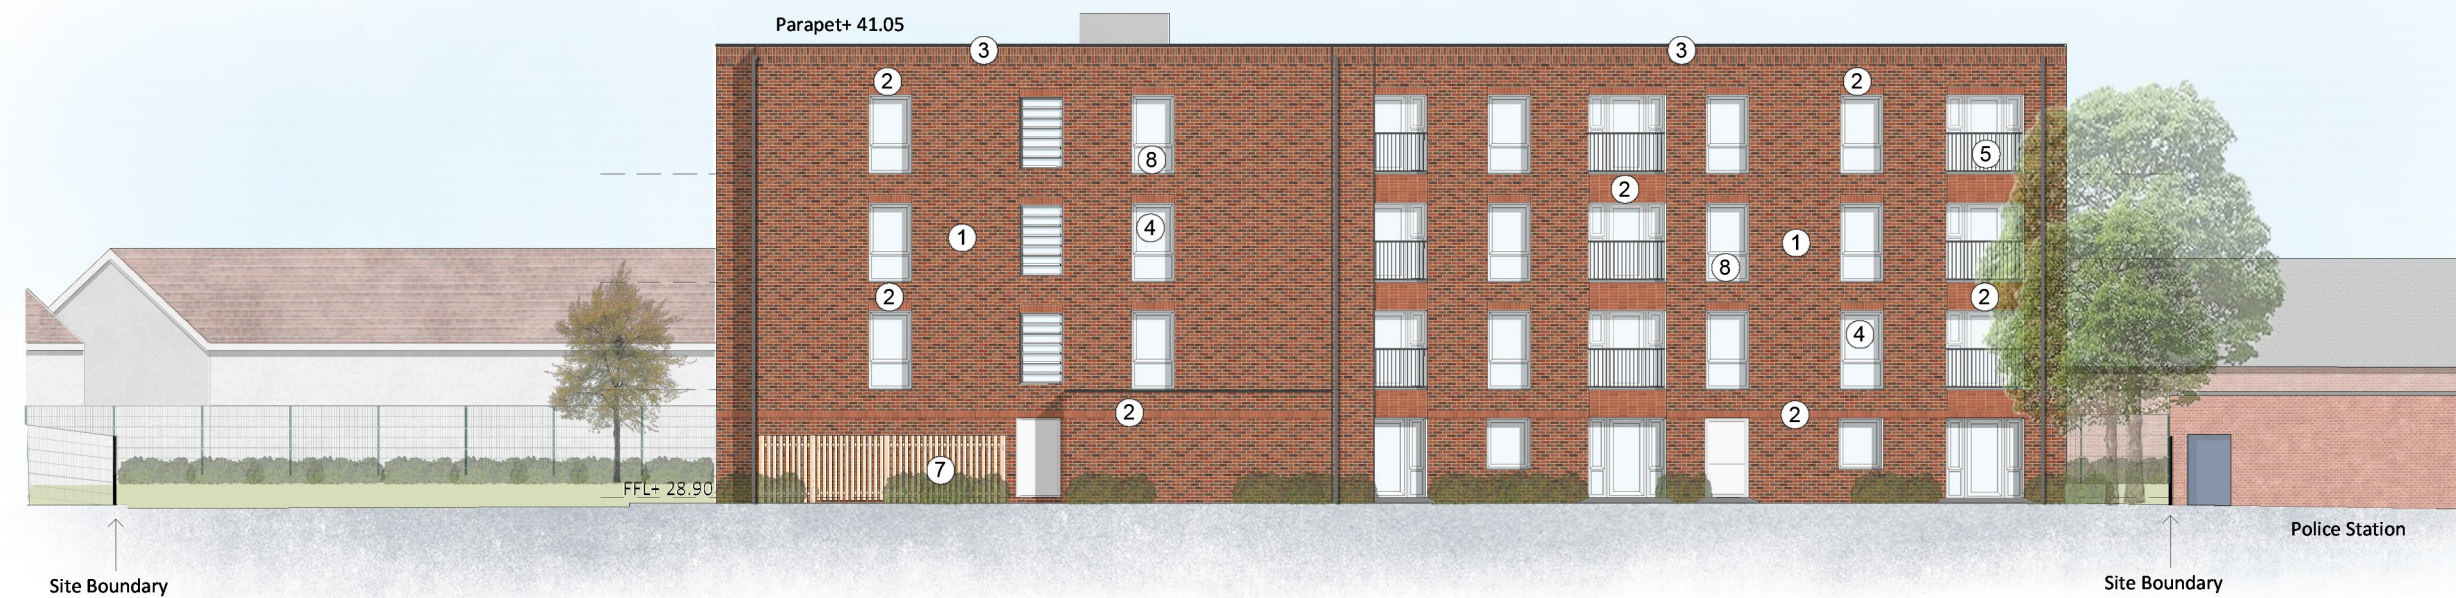

2000
02 Proposed West Elevation
Scale 1:200



2000
03 Reference Plan
Scale 1:2000

 

Notes:

- All drawings are subject to Planning and Building Control consent.
- The details shown are for design intent purposes only and are subject to further design development with suppliers and sub-contractors
- Proposals subject to consultation and approval from Local Authority Building Control or an Approved Inspector
- All setting out dimensions should be checked on-site prior to construction and any discrepancies and/or omissions should be reported to the Architect immediately



Rev. Date Details

Drawn Chkd

P2 22.02.24 Boundary treatment & buggy store amended, trees added MP MP
Rev. Date Details Drawn Chkd

Drawn By: KT
Date: 17.11.23
Checked By: MA
Date: 17.11.23
Project No: 23046
Scale: 1:200 @A3
Dwg No: 2000
Rev: P2

Issued for: PLANNING ISSUE
Project/Client: Project Evolve RL
Scheme, St Chad's Drive
Kirkby, McCarthy Stone
Drawing: North & West Elevations

BrightSPACE
architects
27 Glasshouse Studios, Fryern Court Road, Fordingbridge, Hampshire, SP6 1QX
T: (01425) 655806 www.brightspacearchitects.com
© Brightspace Architects Ltd. Contractors must work only to figured dimensions which are to be checked on site.
Registered Office - 27 Glasshouse Studios, Fryern Court Road, Fordingbridge, Hants, SP6 1QX. Registered Number - 07395008