




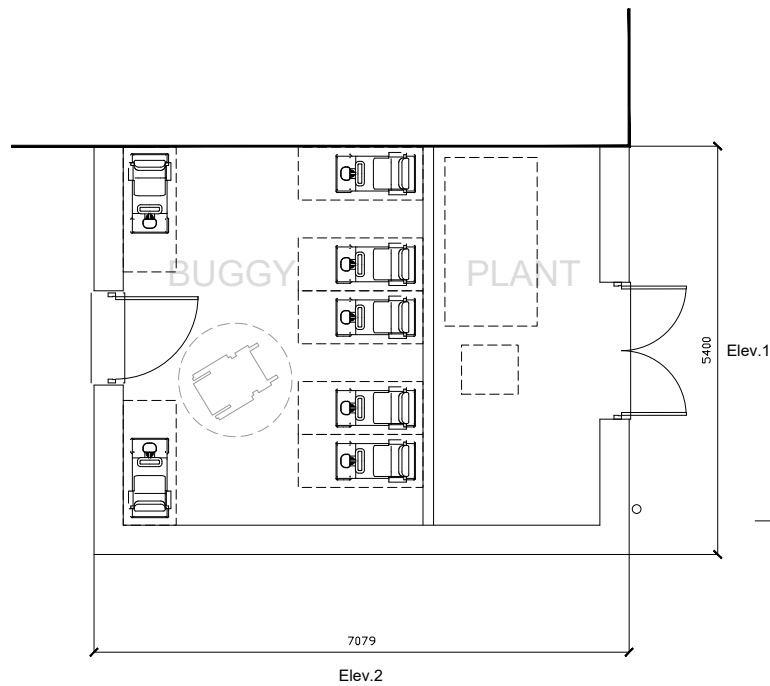


2004
01 Buggy Store - Floor Plan
Scale 1:100

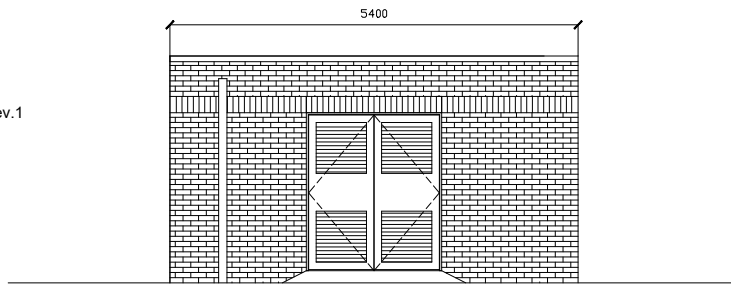


2004
01 Buggy Store - Elevation 1
Scale 1:100

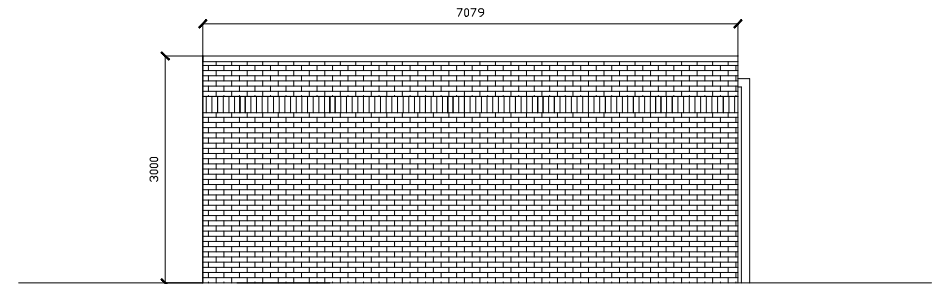


2004
01 Buggy Store - Elevation 2
Scale 1:100

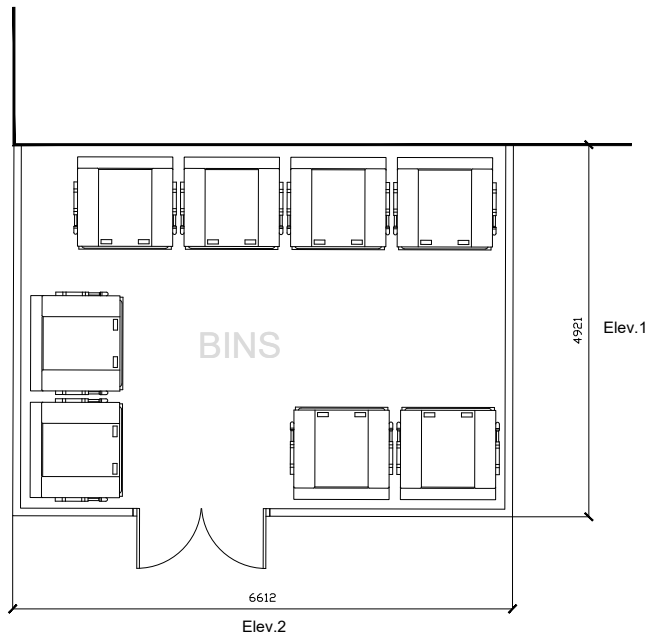


2004
01 Bin Store - Floor Plan
Scale 1:100

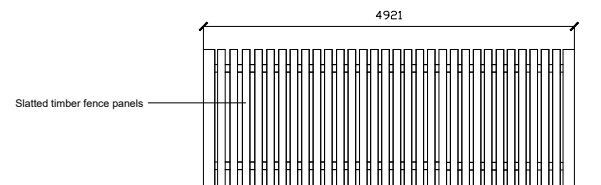

2004
01 Bin Store - Elevation 1
Scale 1:100

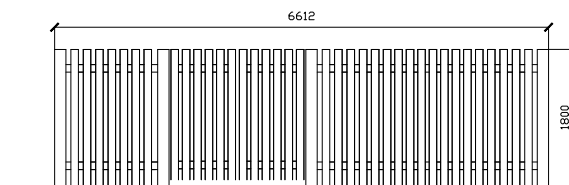

2004
01 Bin Store - Elevation 2
Scale 1:100

 

- Notes:
- All drawings are subject to Planning and Building Control consent.
 - The details shown are for design intent purposes only and are subject to further design development with suppliers and sub-contractors
 - Proposals subject to consultation and approval from Local Authority Building Control or an Approved Inspector
 - All setting out dimensions should be checked on-site prior to construction and any discrepancies and/or omissions should be reported to the Architect immediately

Rev. Date Details

Drawn Chkd

P3 22.02.24 Buggy store amended
P2 07.12.23 Accessible gradient to buggy store shown

MP MP
MP MP

Rev. Date Details

Drawn Chkd

Drawn By: MP
Date: 03.11.23
Checked By: MA
Date: 03.11.23
Project No: 23046
Scale: 1:100 @A3
Dwg No: 2004
Rev: P3

Issued for:
Project/Client: Project Evolve RL
Scheme, St Chad's Drive
Kirkby, McCarthy Stone
Drawing: Buggy & Bin Store

BrightSPACE
architects

27 Glasshouse Studios, Fryern Court Road, Fordingbridge, Hampshire, SP6 1GX
T: (01425) 655806
© Brightspace Architects Ltd. Contractors must work only to figured dimensions which are to be checked on site.
Registered Office - 27 Glasshouse Studios, Fryern Court Road, Fordingbridge, Hants, SP6 1GX Registered Number - 07999008